
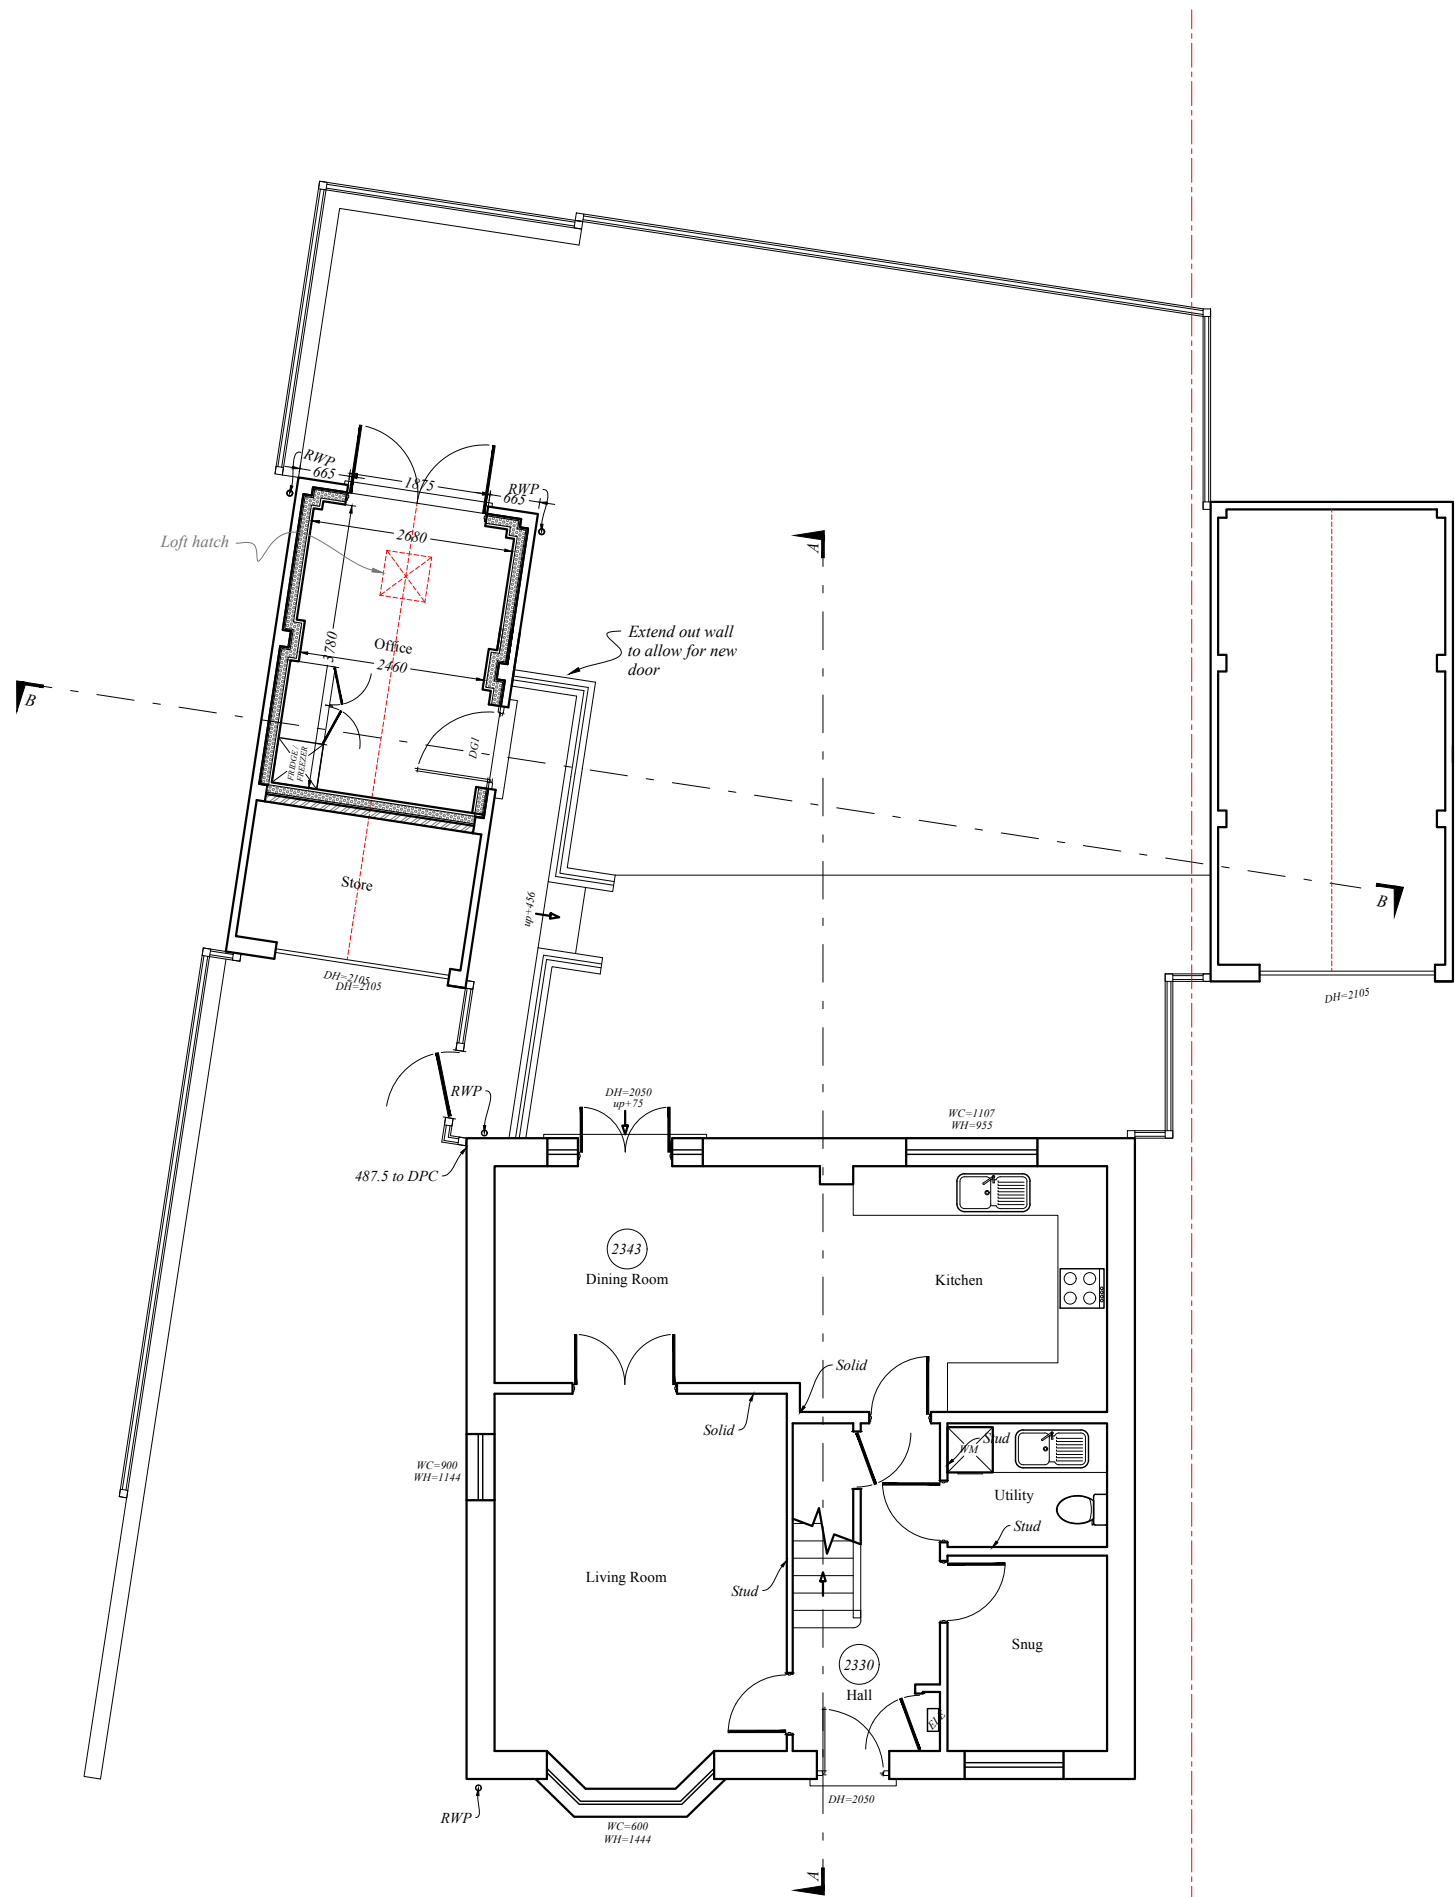


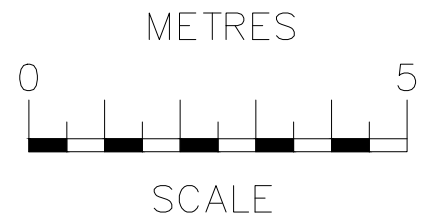

Ground Floor Plan

rev	date	description	
RB Design Corner Cottage, The Limes, Felbridge, East Grinstead, RH19 3QY Tel: 01342 523 766 Mob 07988 998 928 e.mail: info@rossbowditchdesign.co.uk			
project	3 Jacobs Rise, East Grinstead RH19 4TU	drawing WORKS	date 24.11.25
client - Mr & Mrs Osbon		PLANS PROPOSED	scale @ 1:100
			job no PLN 10