



METRES

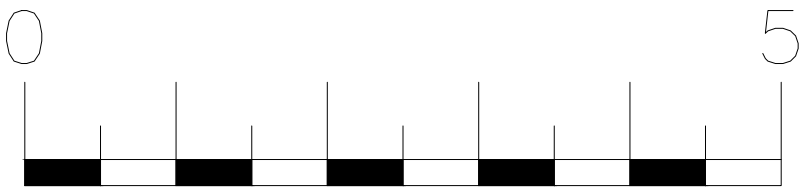

SCALE

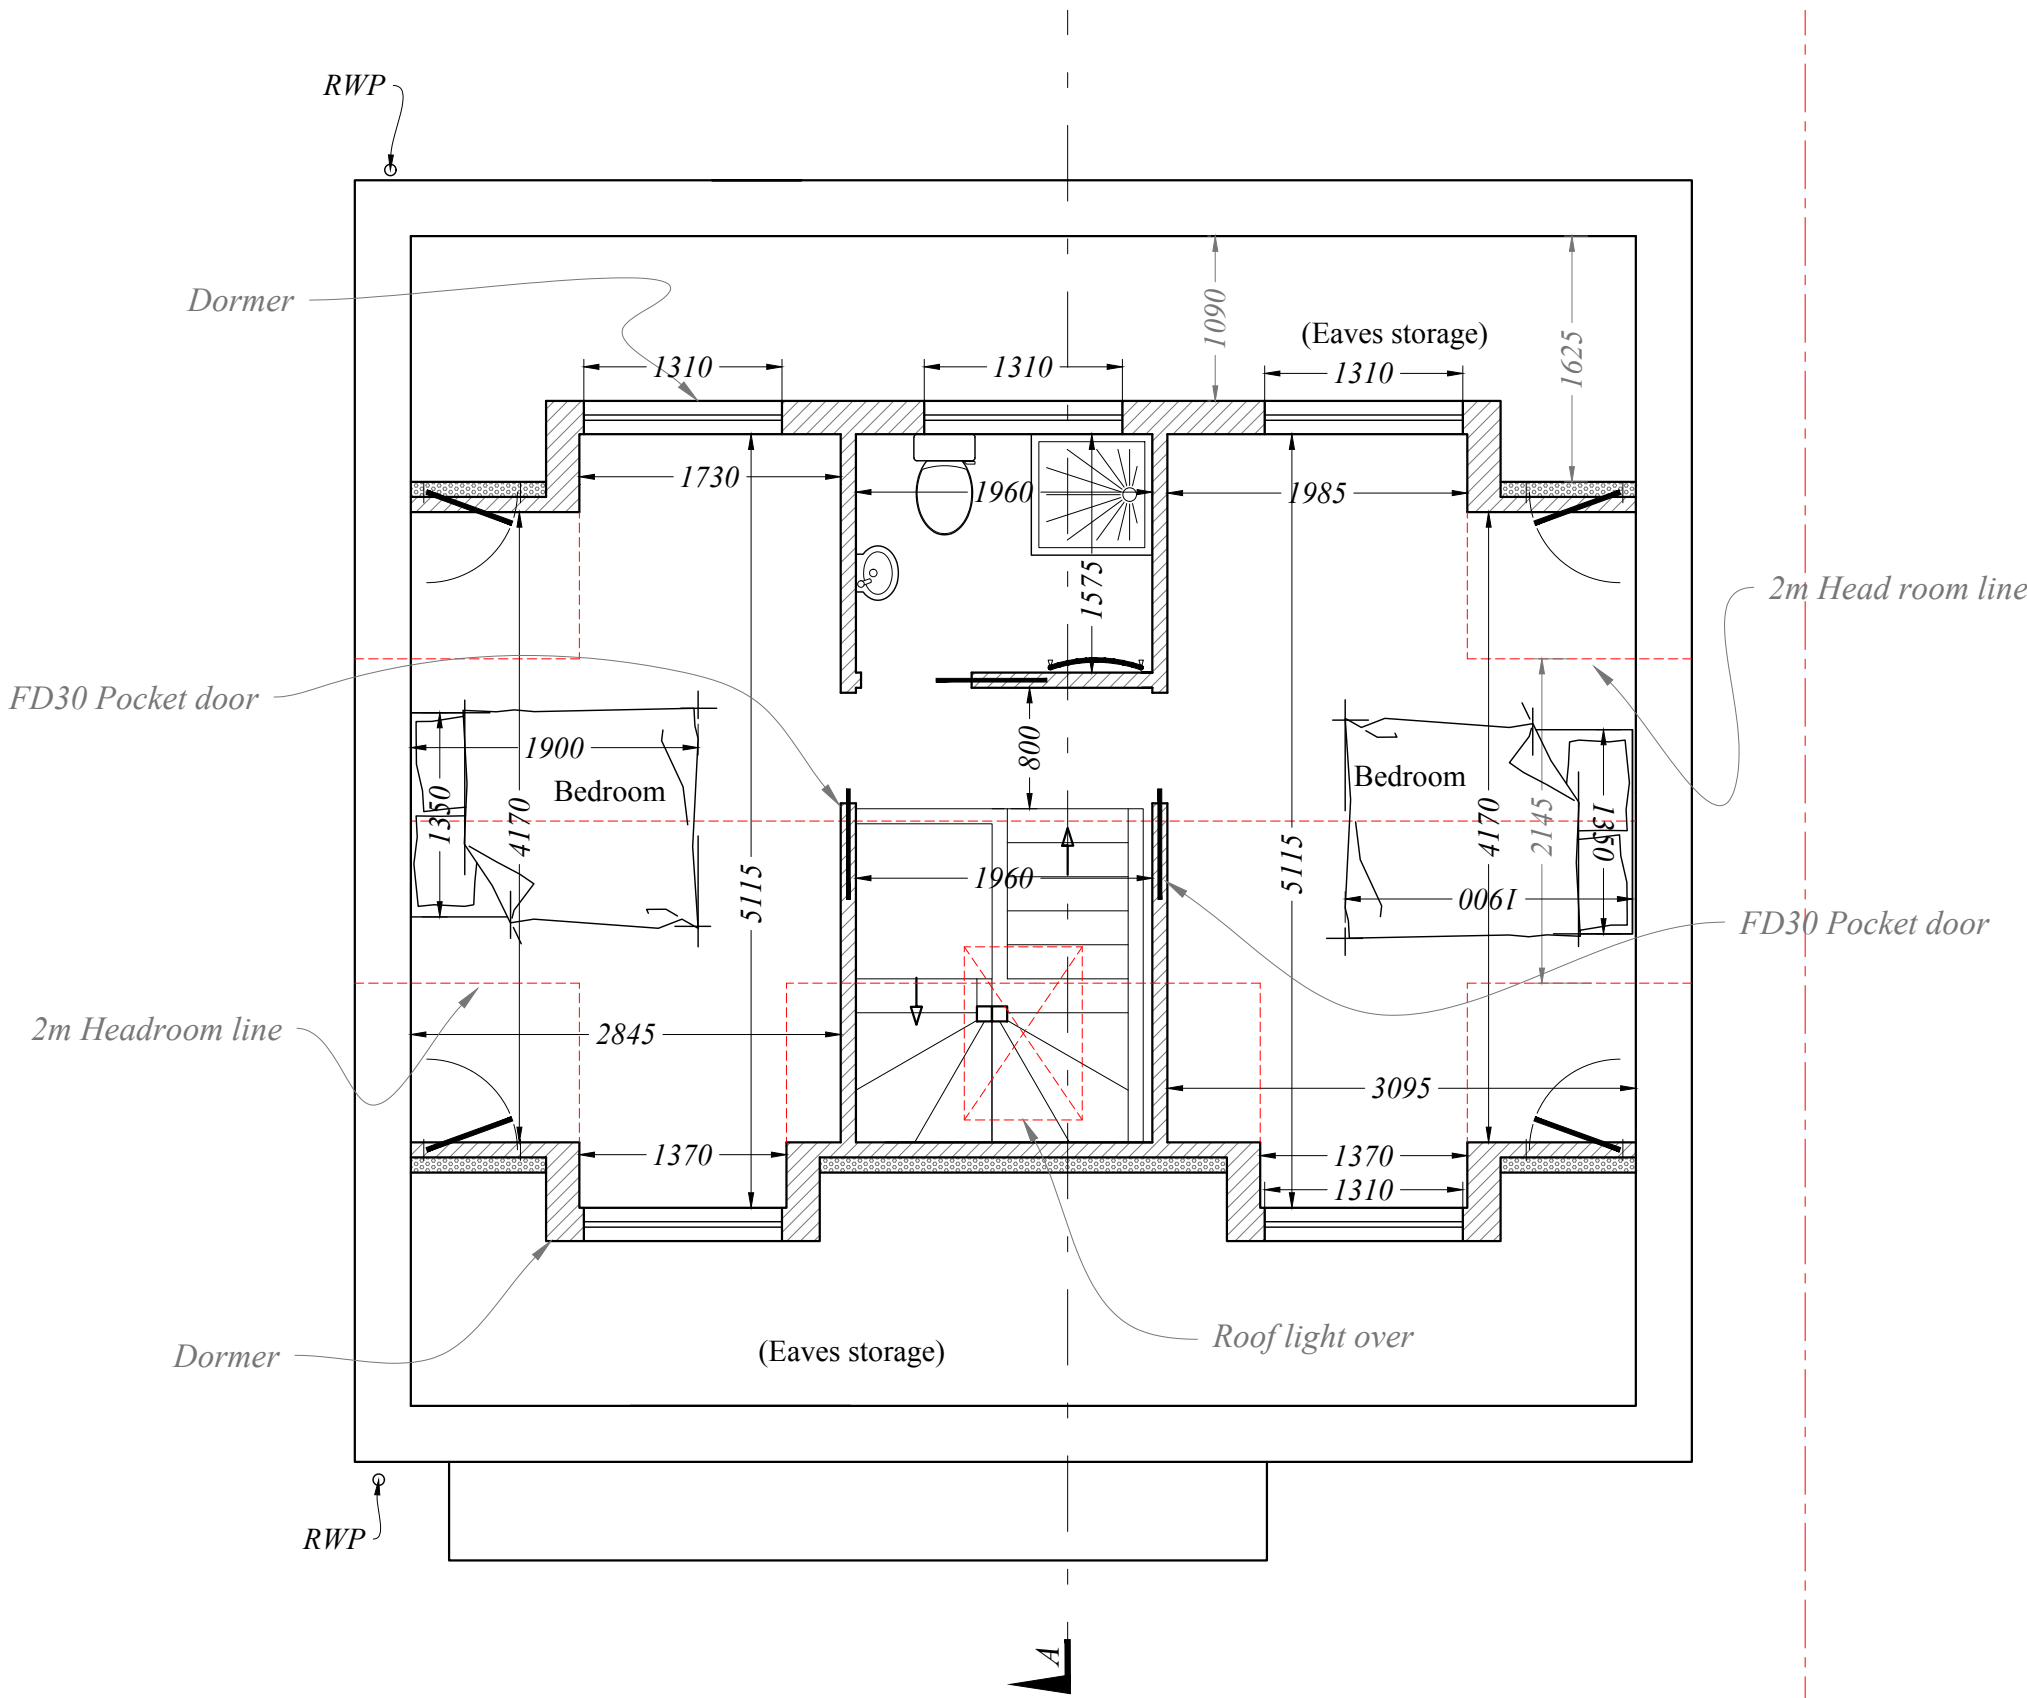

Loft Plan

rev	date	description	
RB Design Corner Cottage, The Limes, Felbridge, East Grinstead, RH19 2QY Tel: 01342 523 766 Mob 07988 998 928 e.mail: info@rossbowditchdesign.co.uk			
project	drawing	date	job no
3 Jacobs Rise, East Grinstead RH19 4TU	WORKS	24.11.25	
client: Mr & Mrs Osbon	PLANS PROPOSED	scale @ 1:50	drwg no PLN 12
			rev.