


25 Farlington Avenue, Haywards Heath, RH16 3EZ

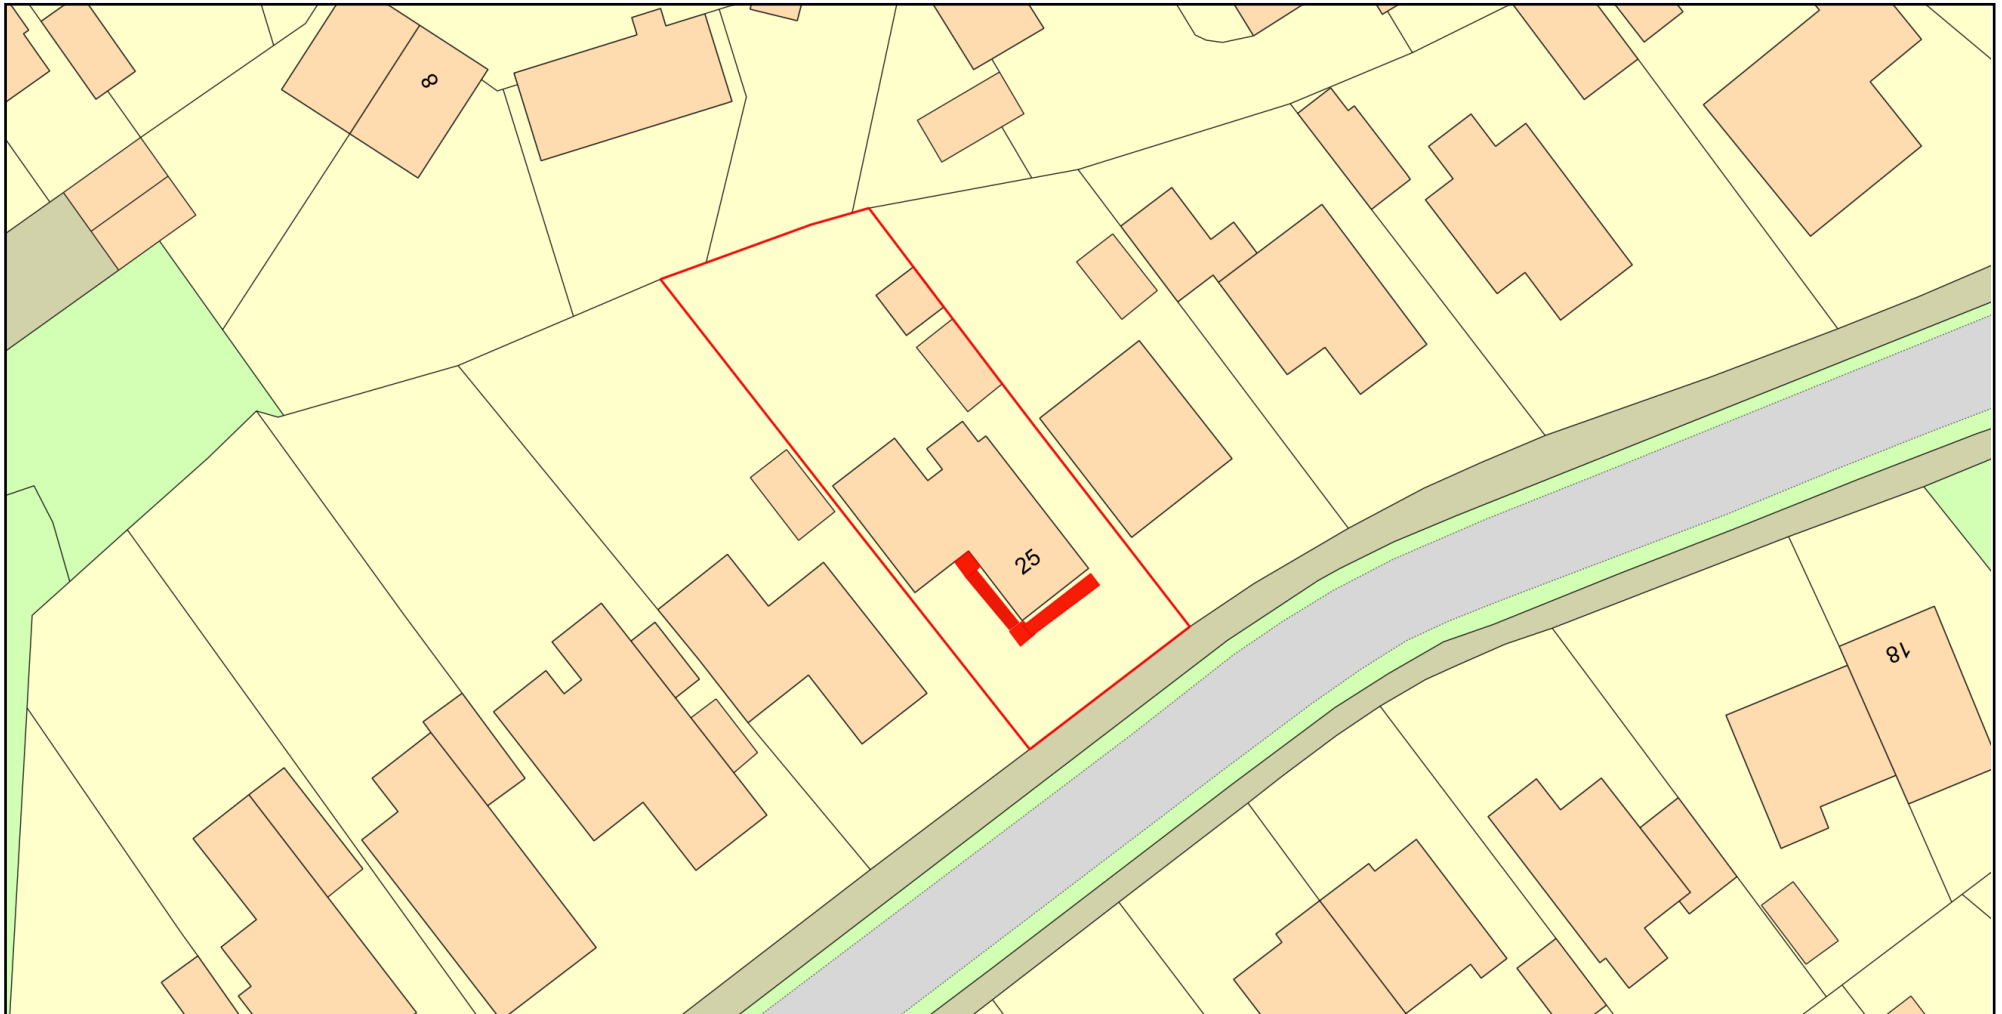

0 20
Metres



Plan Produced for: Advanced Adaptations

Date Produced: 05 Jan 2026

Plan Reference Number: TQRQM26005180739363

Scale: 1:500 @ A4

© Crown copyright and database rights 2025 OS 100042766

