




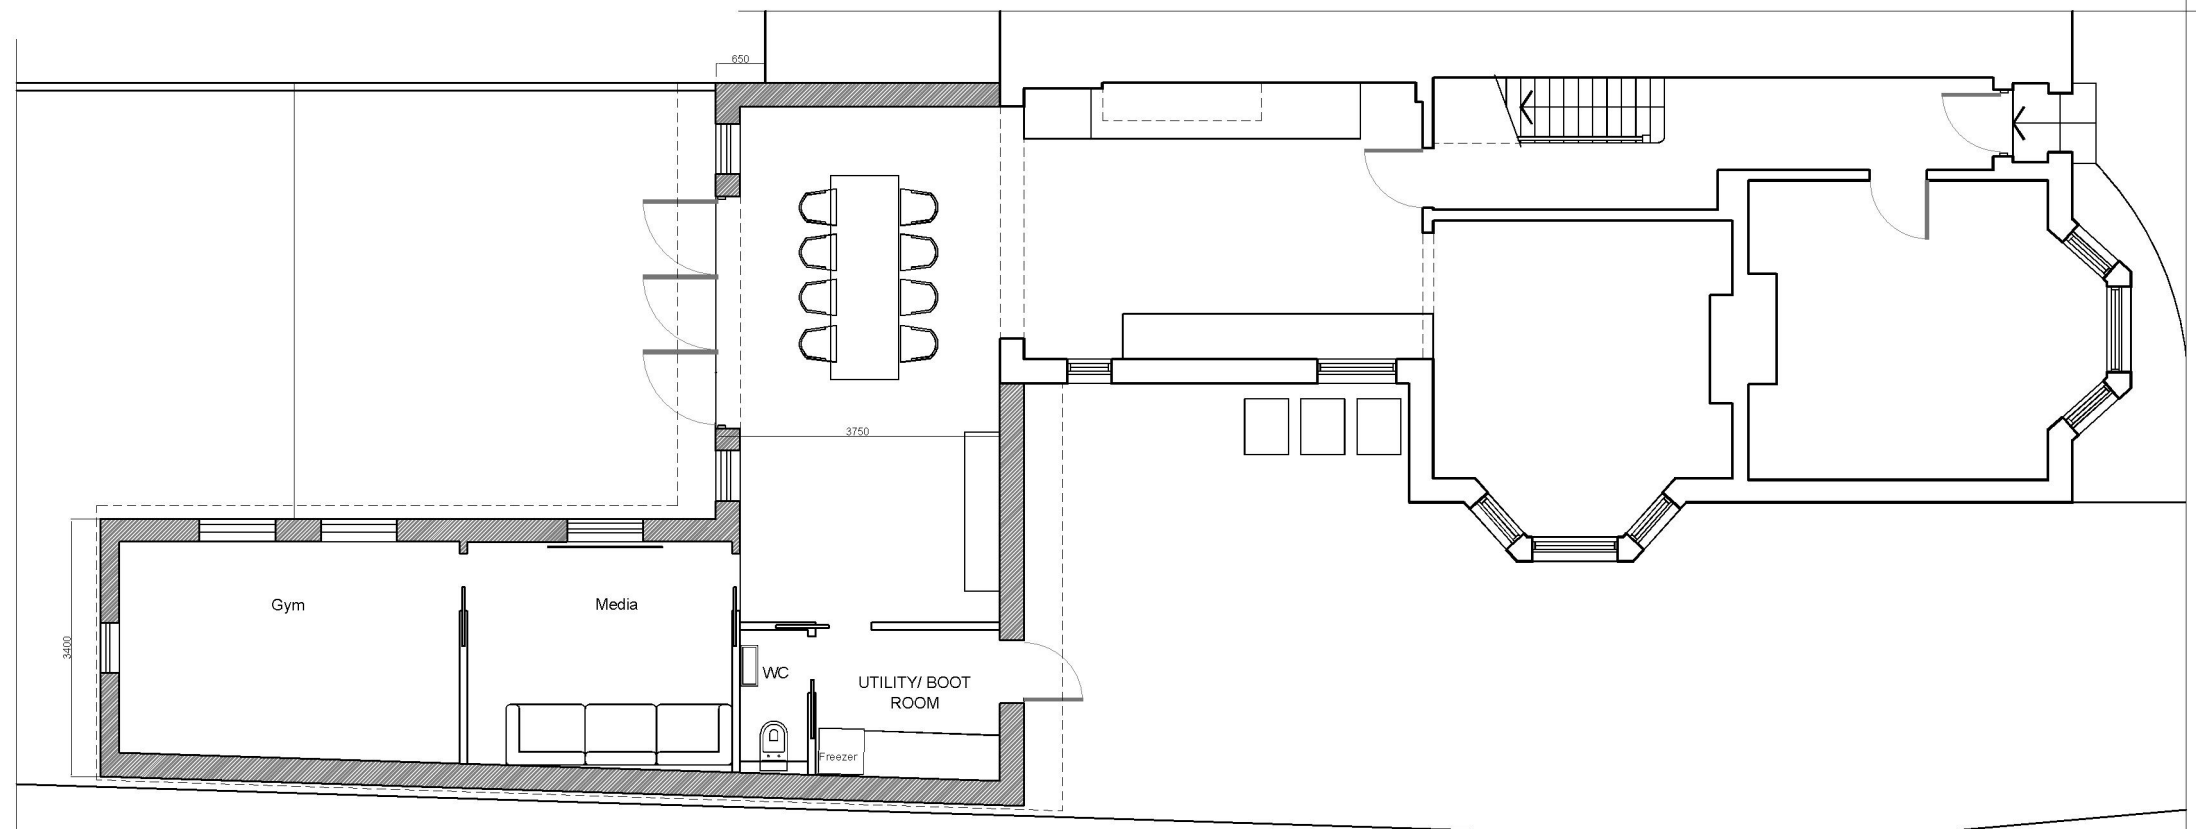

GROUND FLOOR

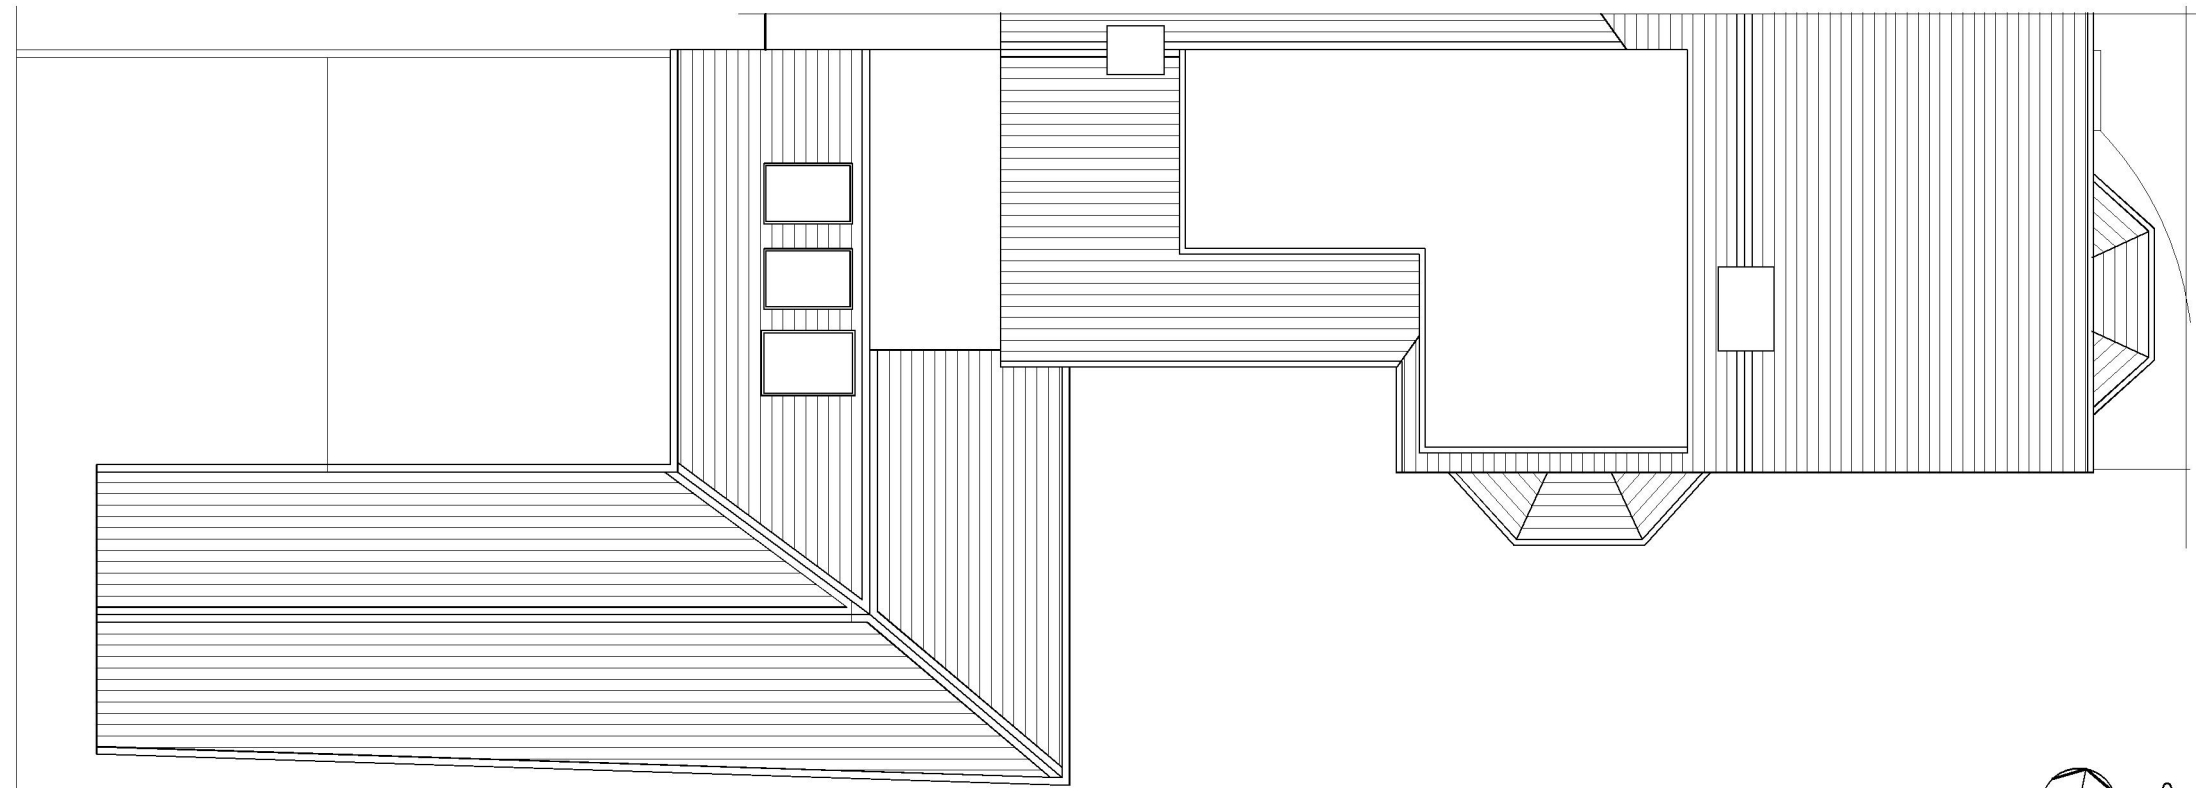

ROOF PLAN

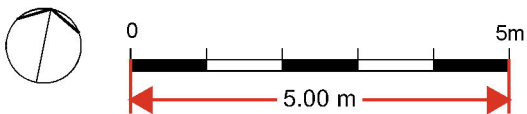

Client A. SMITH
