




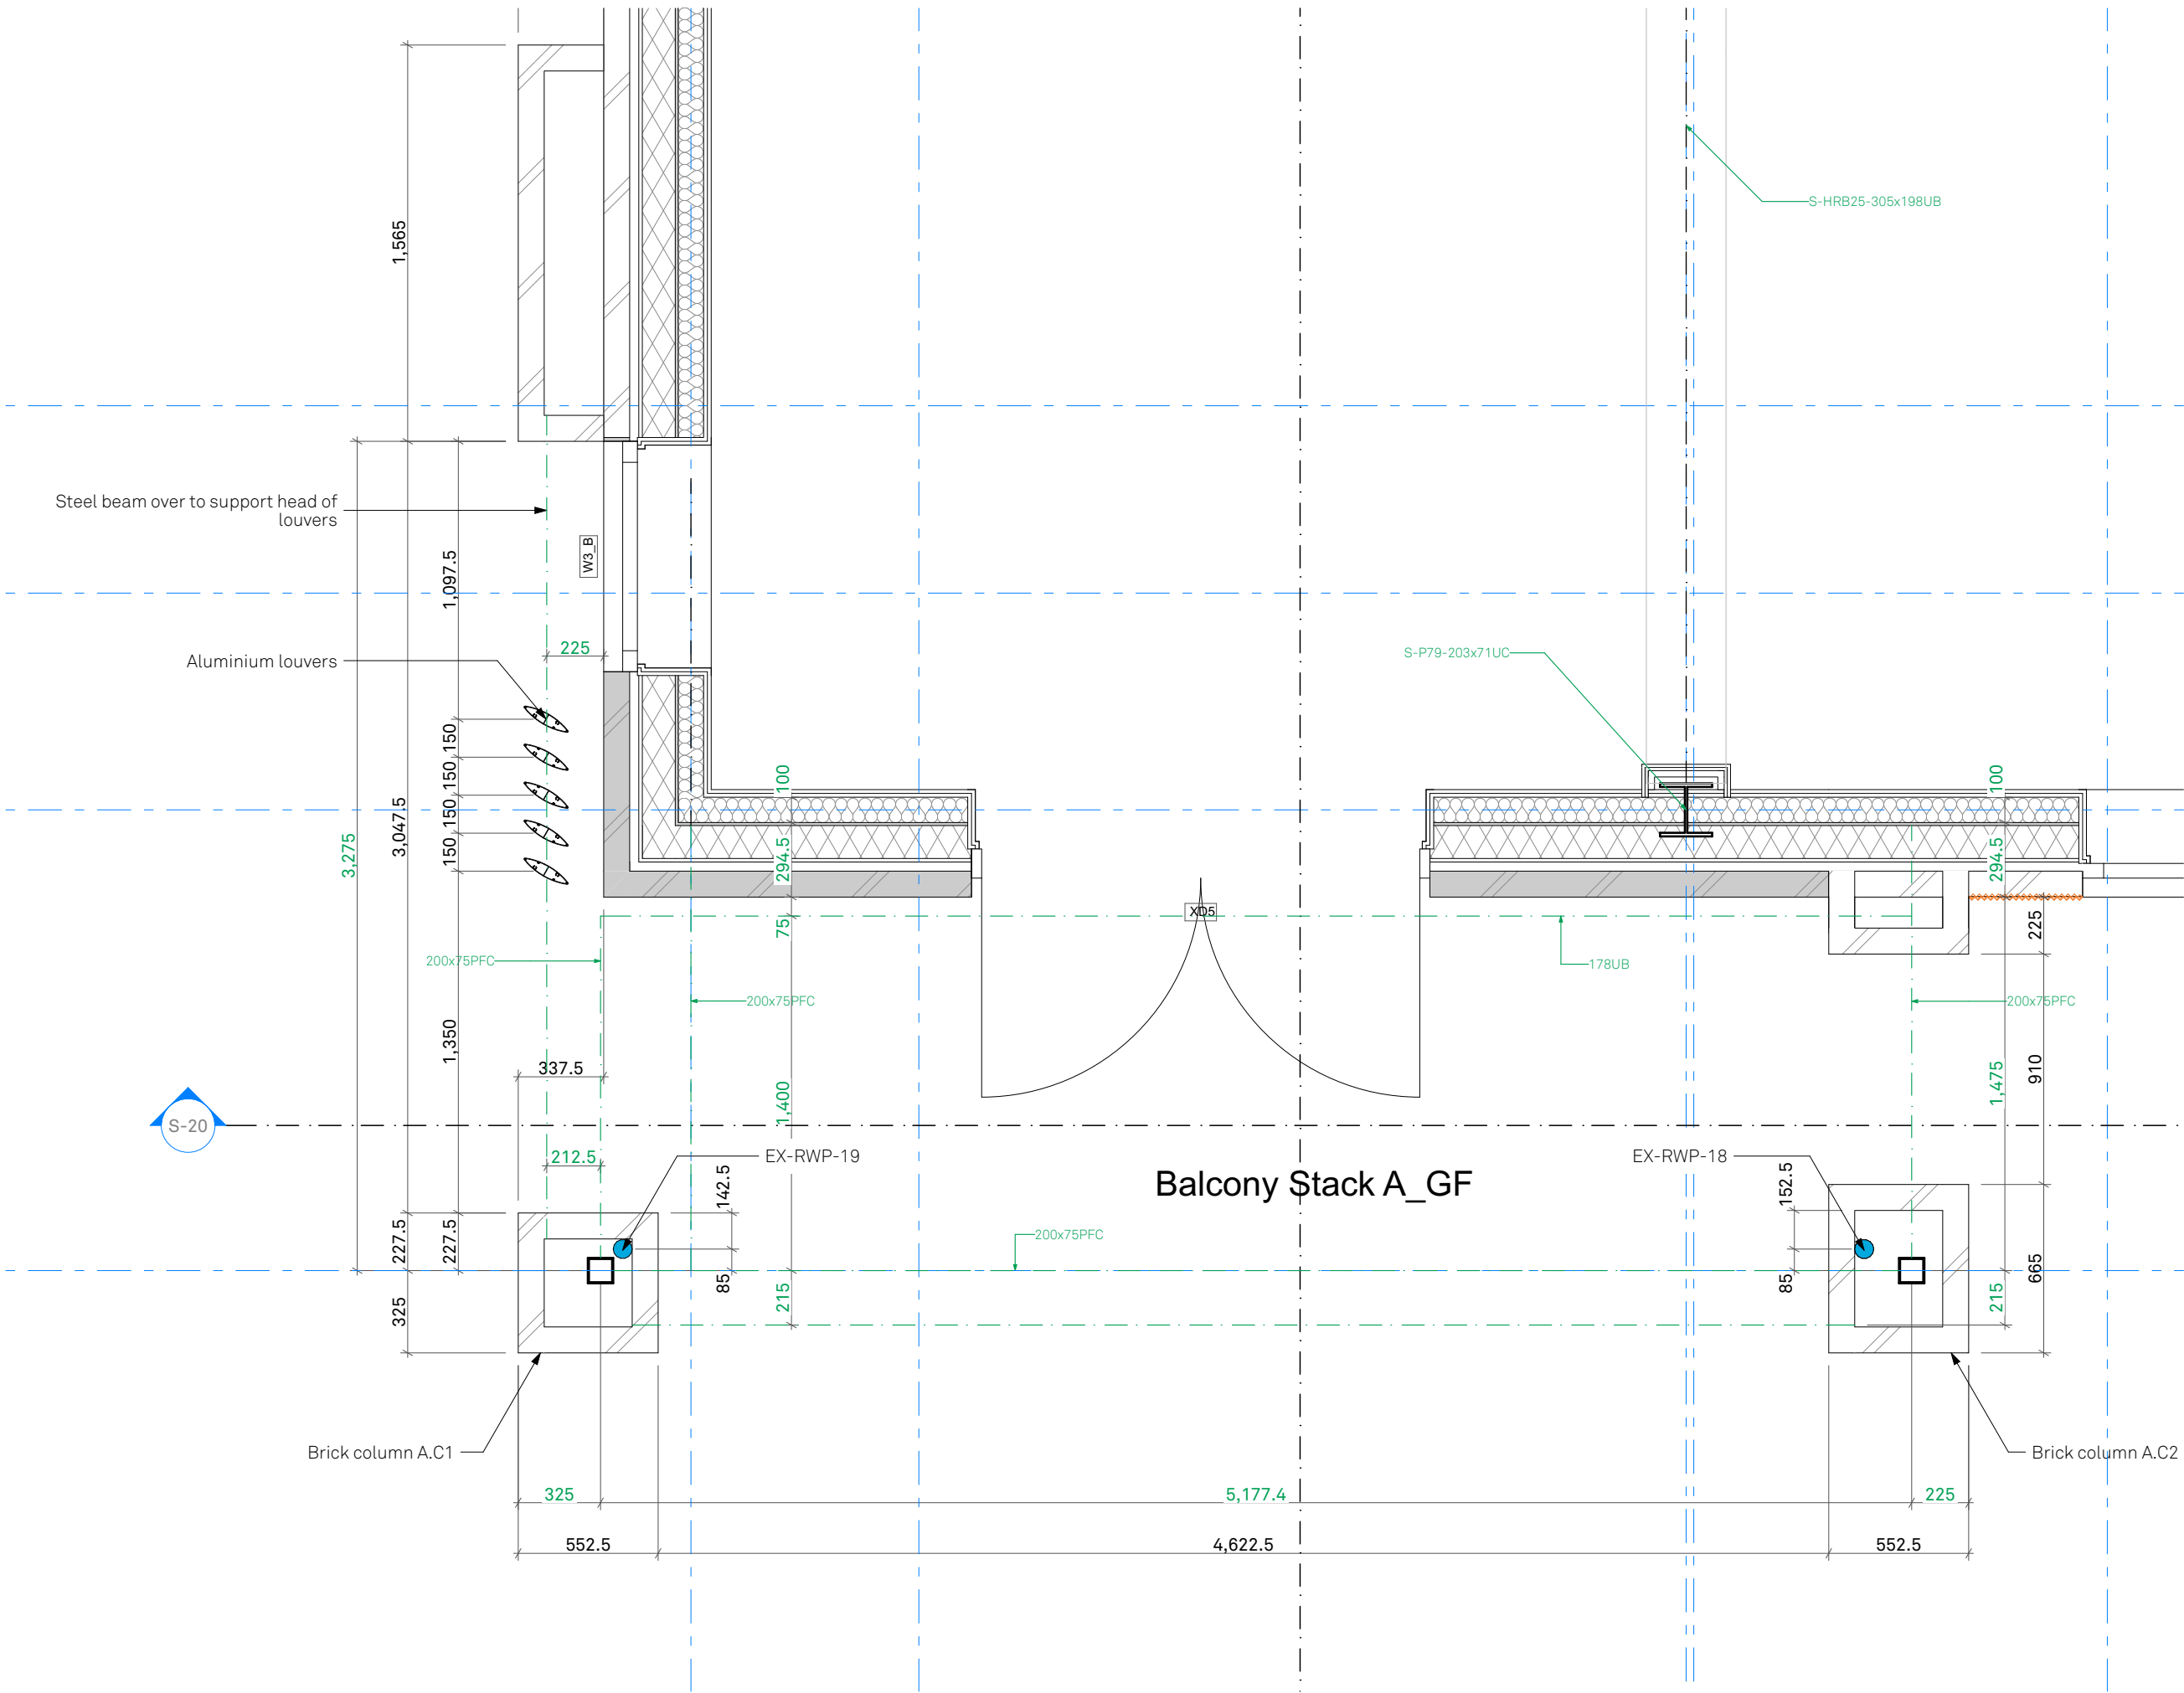


1:25 GF Balcony

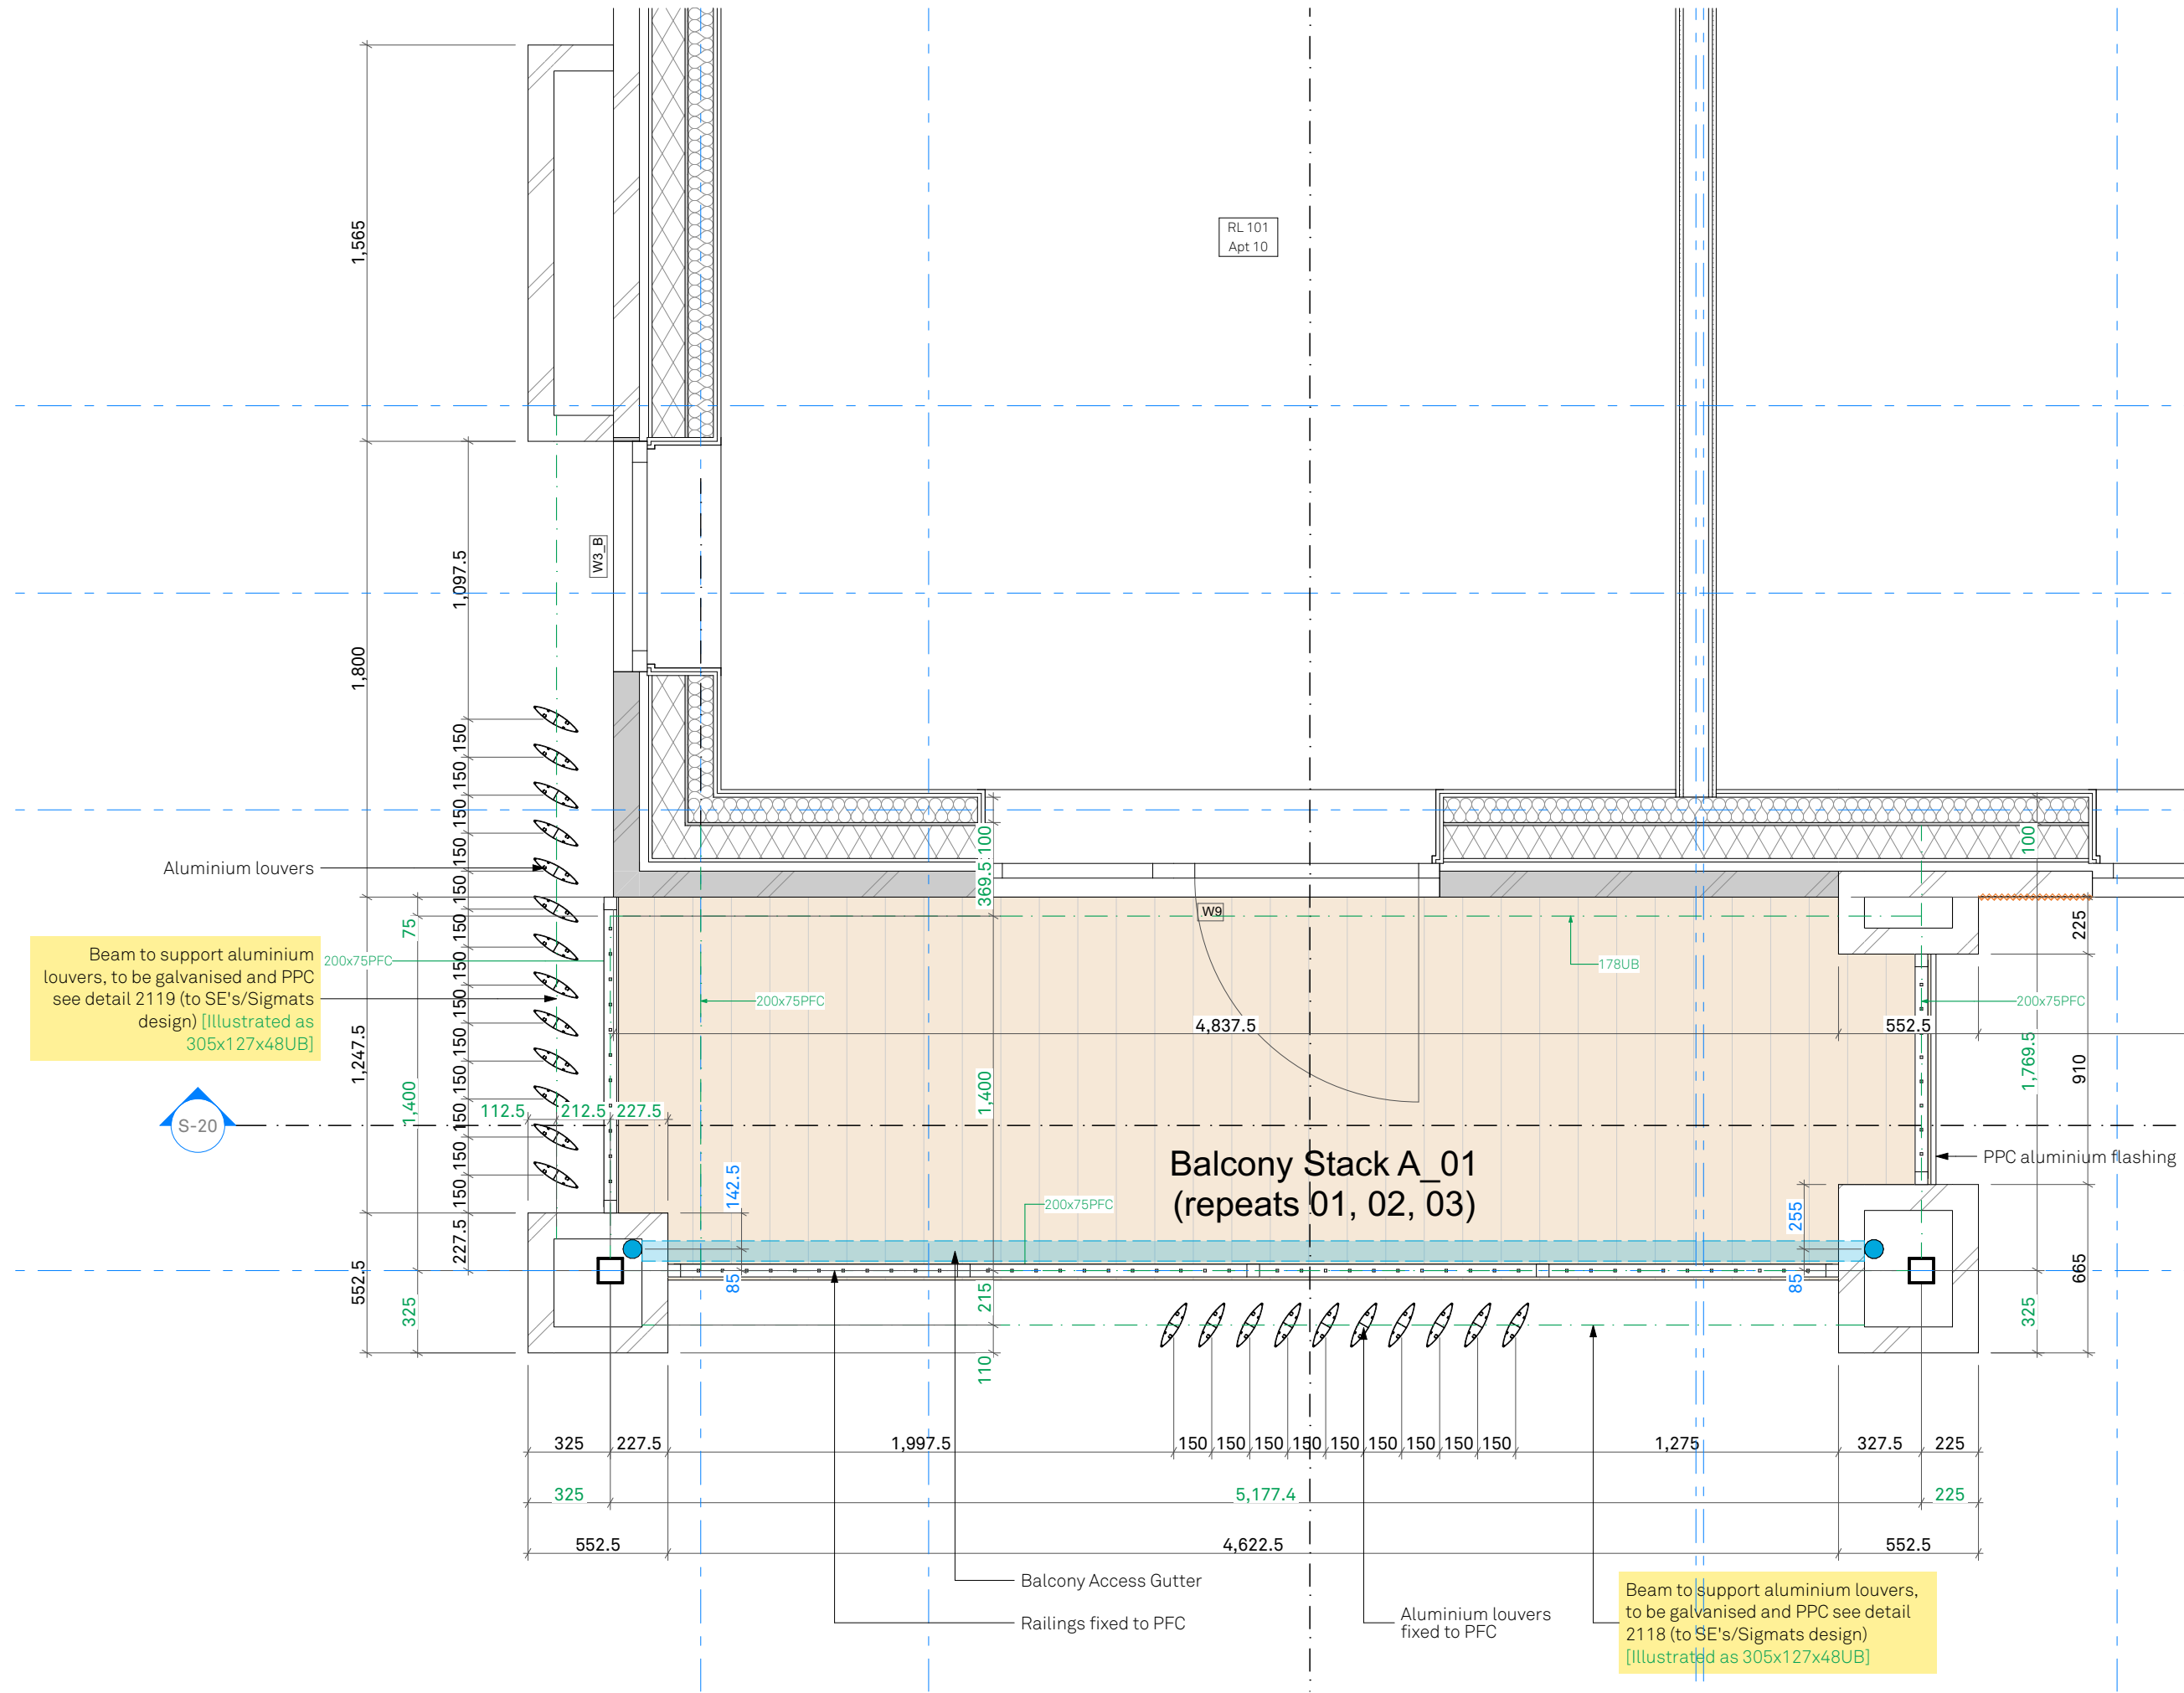


1:25 01 Balcony

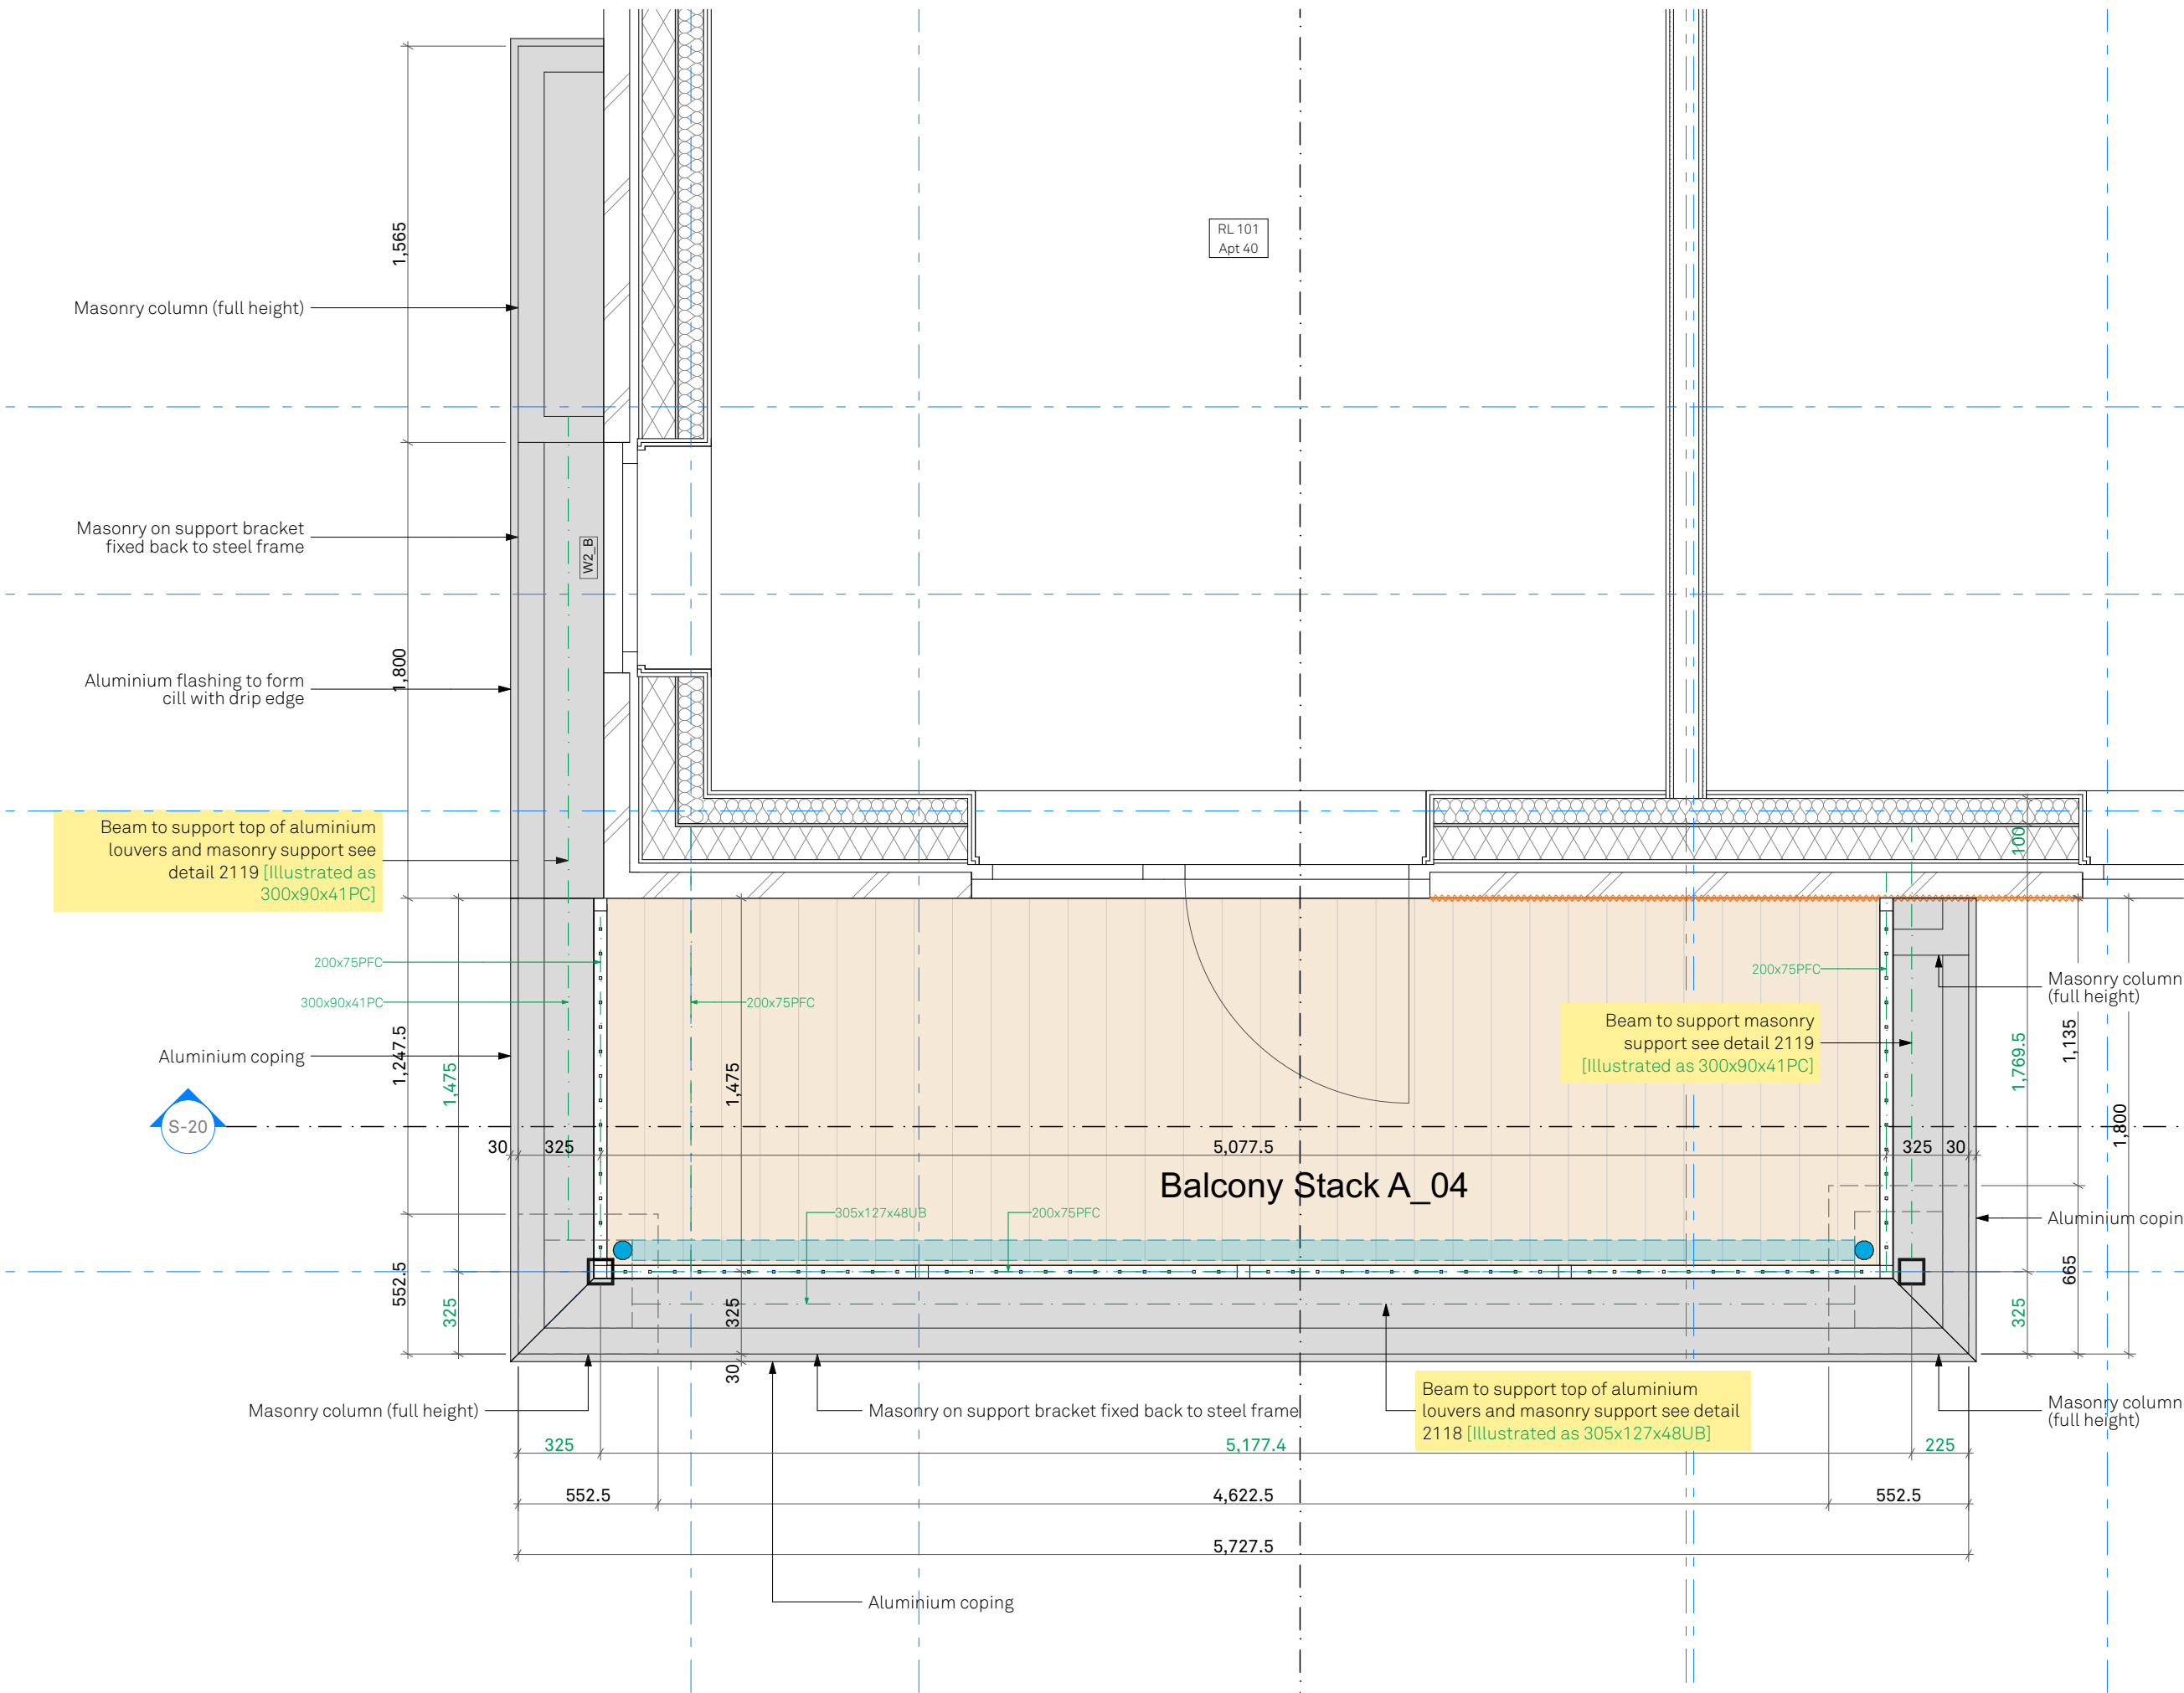

1:25 04 Balcony

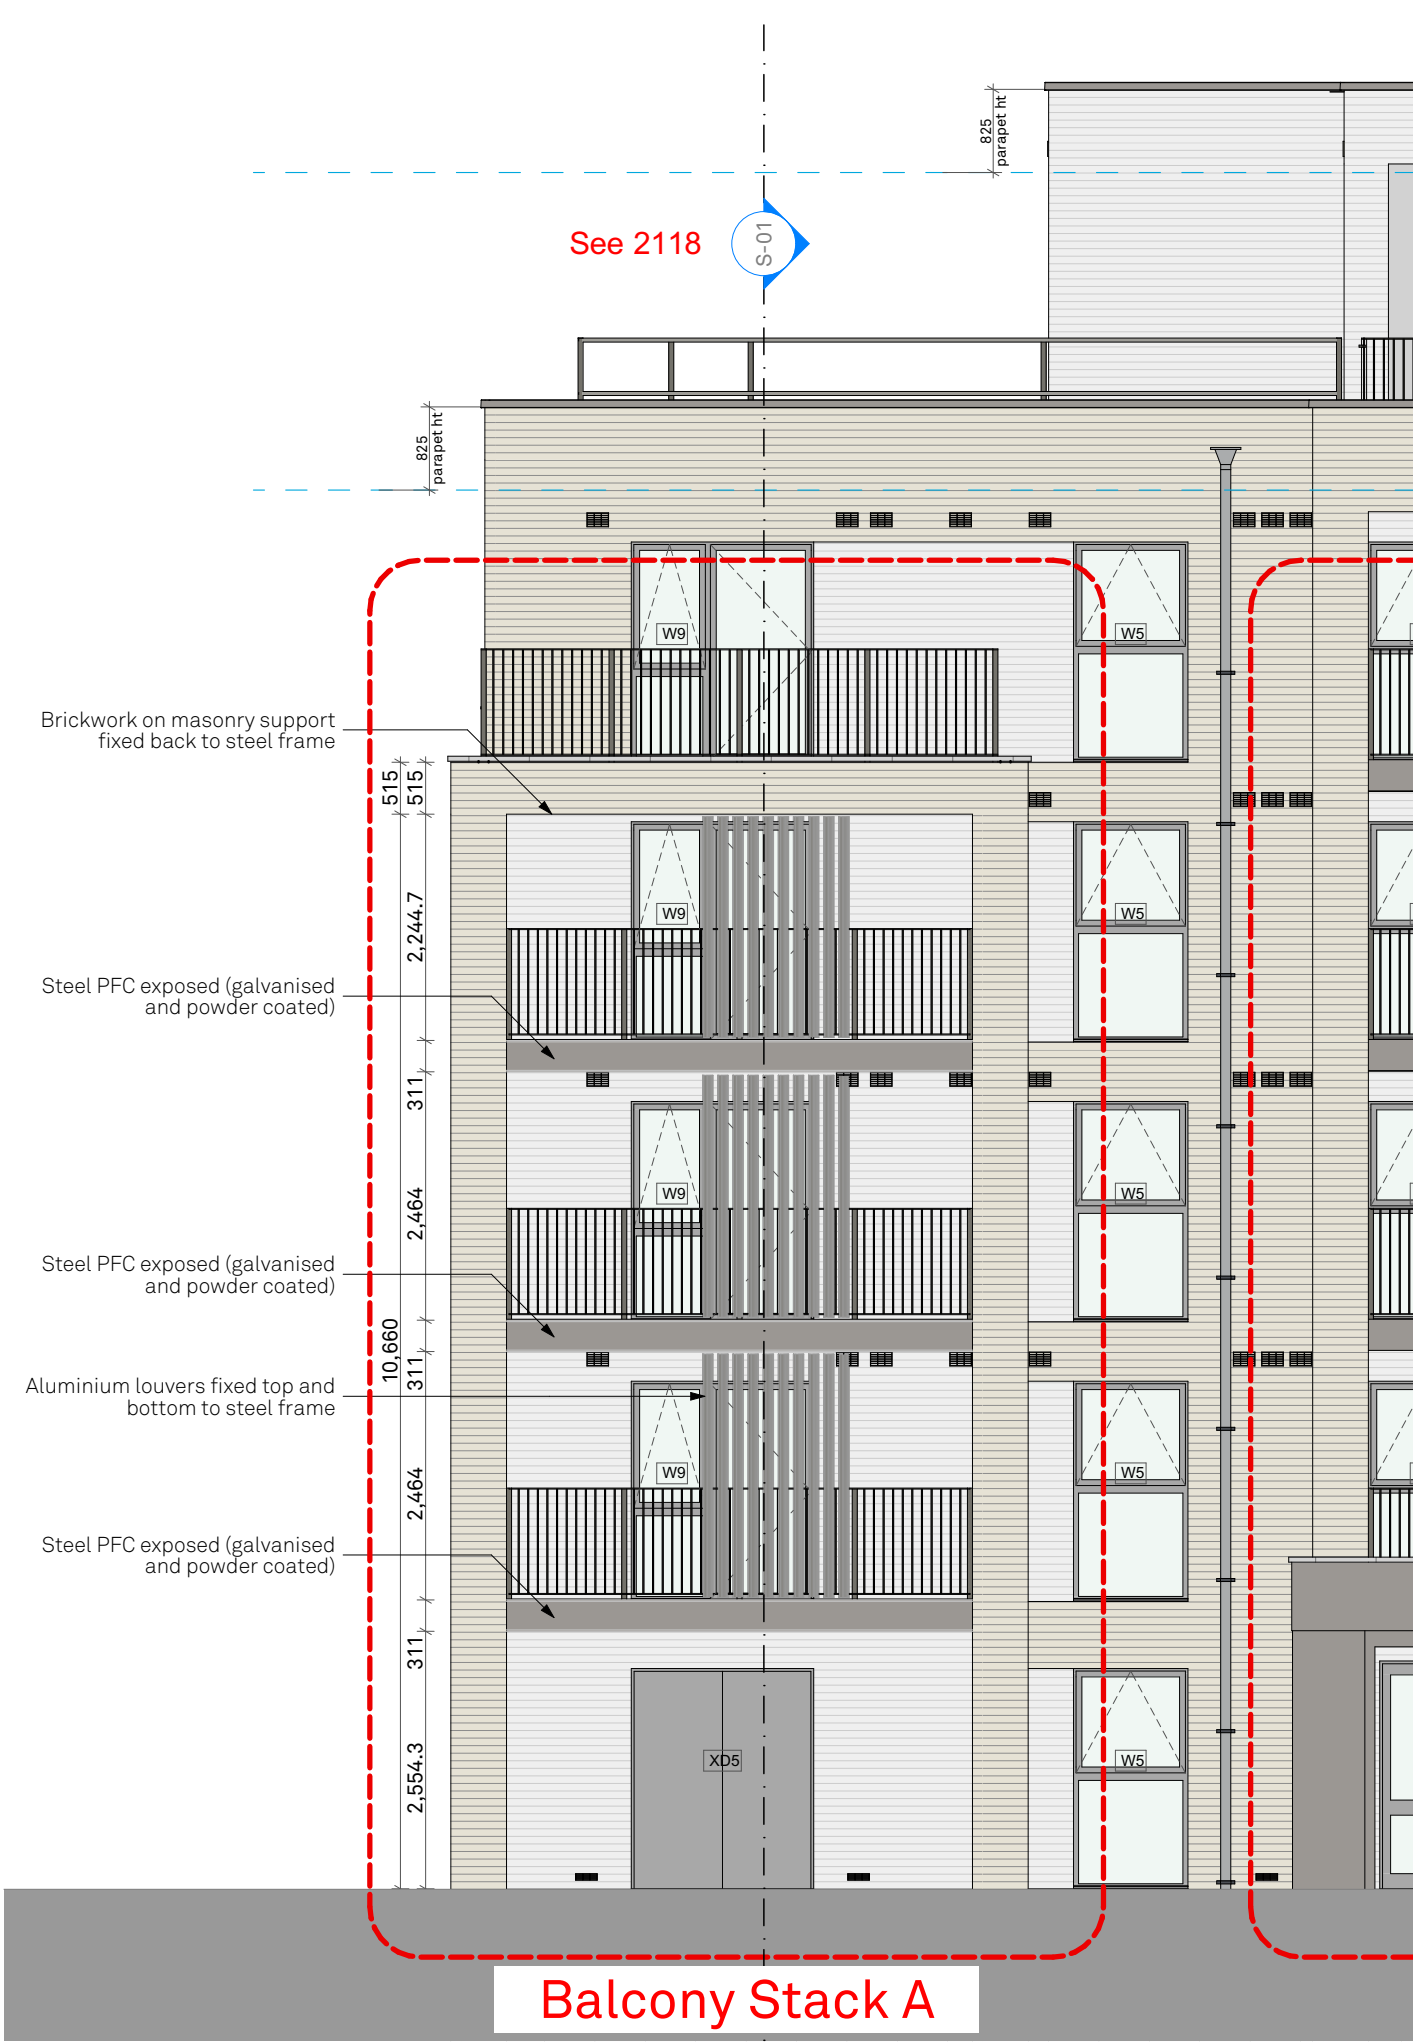

1:75 E-01 Elevation

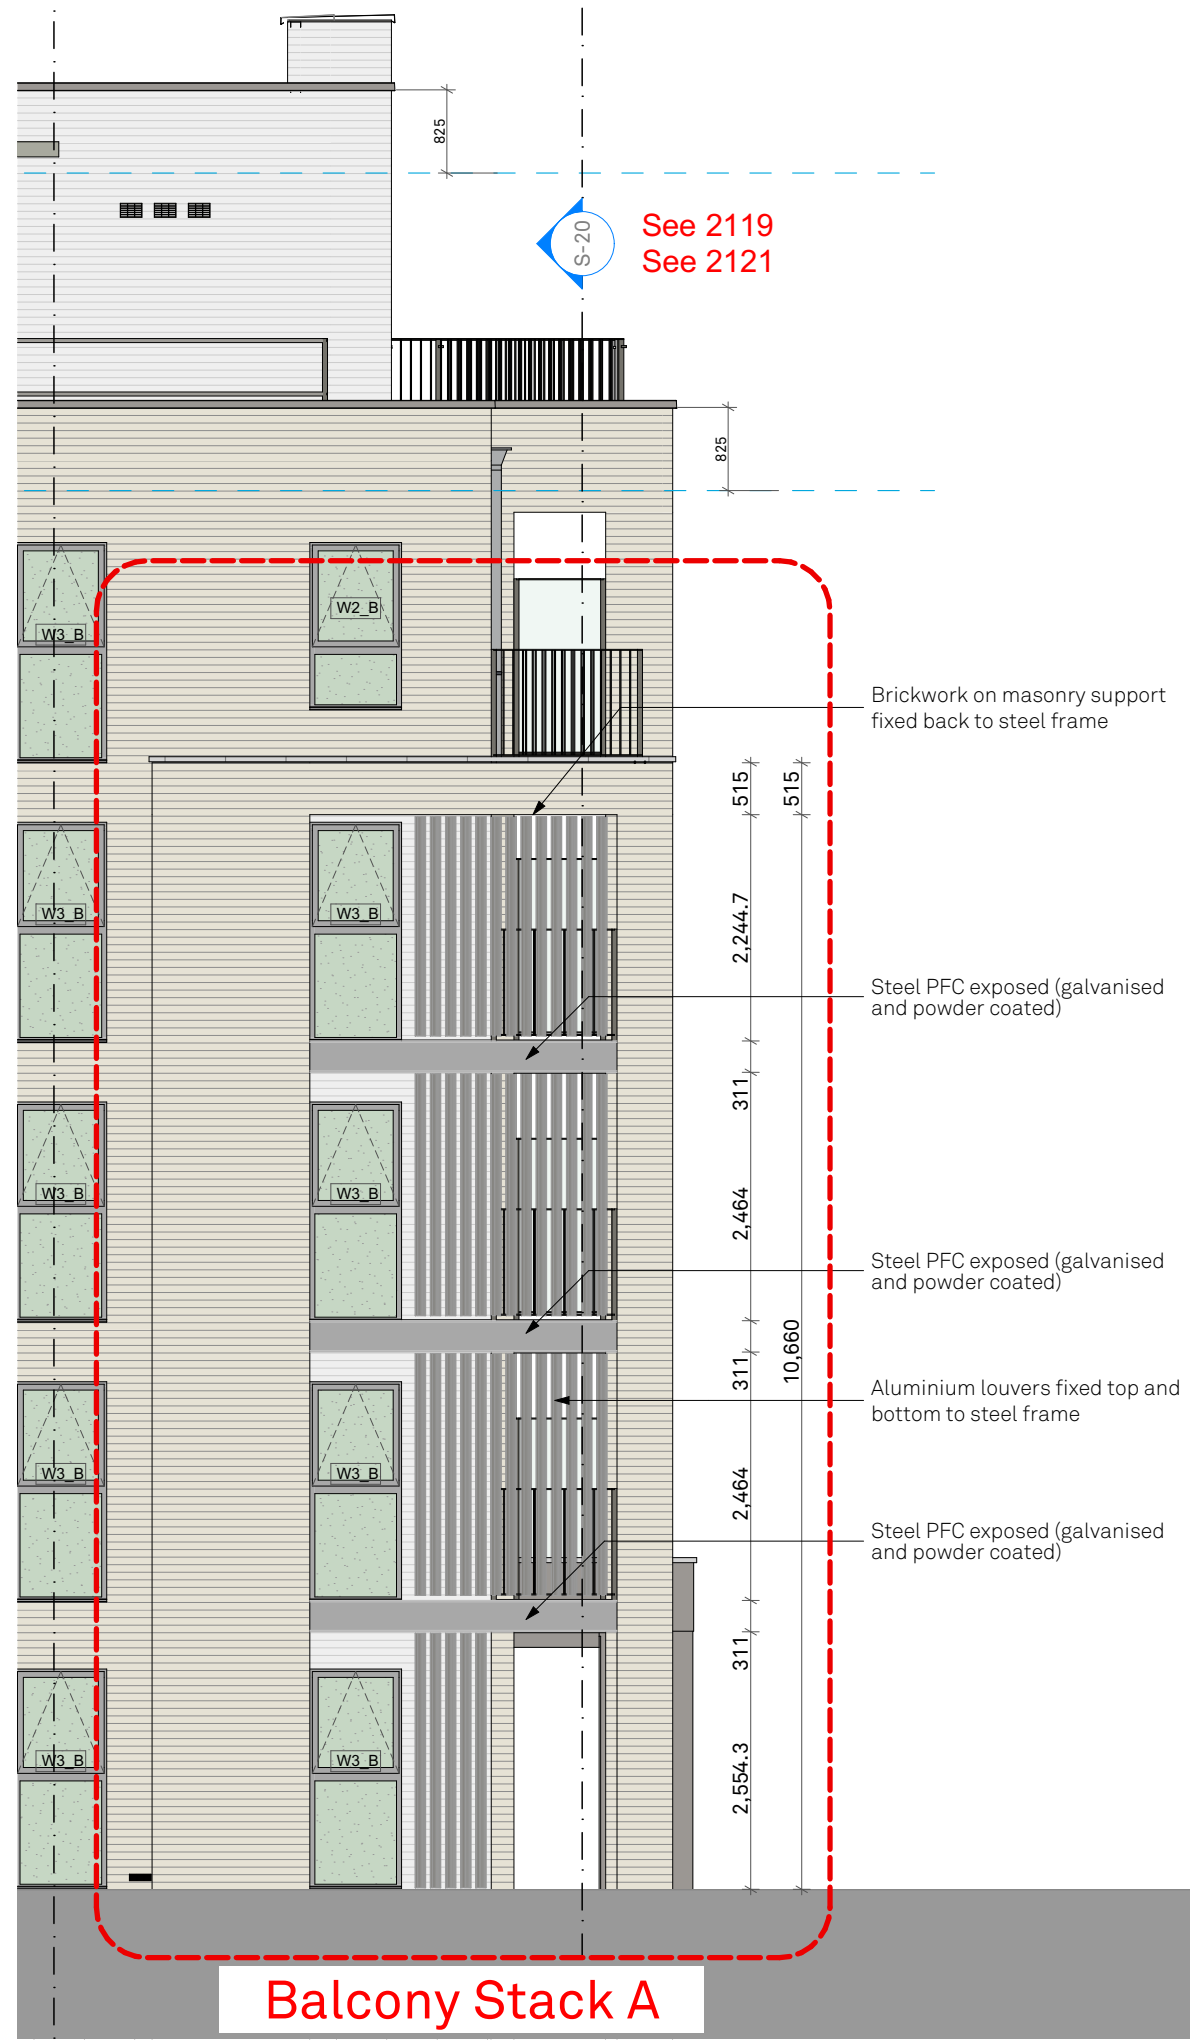

1:75 E-02 Elevation

This drawing is the copyright of Re-Format LLP and may not be copied, altered or reproduced in any way or passed to a third party without written authority. All dimensions subject to site survey and site verification. Do not scale for construction ©

rev.	date	changes description	issued by
------	------	---------------------	-----------

RE-FORM
AT

www.re-format.co.uk mail@re-format.co.uk +44 (0)1730 778778

project title
Boltro Road, Haywards Heath

document title
Balcony Stack A - plans

Date Oct 2024 drawn by HE checked by DB approved by DB

Scale at A1
1:25, 1:75

region project no. stage no. discipline number
LSE- 2780 - 04 - A - 0250 Balcony Stack A - plans

status suitability description revision
S4 Suitable for Review and Comment