

rev.	date	changes description	issued by
P06	10/04/2025	Rationalise horizontal window mullion height. ADV spec changed to horizontal openers	HE
P05	05/11/2024	Material reference addedd	HE
P04	08/07/2024	Window revised see cloud. Revised cladding panel for brickwork. Balcony balustrade changed to metal from glass. Second lift removed, remaining lift Orona 8	HE
P03	12/06/2024	Additional annotation added, see cloud	HE
P02	23/03/2023	Windows opening lines shown	MK
P01	16/12/2022	6th floor amenity space removed	MK



BOLTRO ROAD, HAYWARDS HEATH - EXTERNAL MATERIALS

Brickwork
Marshalls Islington Vintage
B1

Brickwork
Marshalls Castleton White
B2

Brickwork
Marshalls Marble Grey
B3

Mortar
Remix, Fort Monkton White

Mortar
Remix, Fort Monkton White

Mortar
Remix, Fort Monkton White

Windows/Doors
uPVC - colour Ral 7038

Roof
Single-ply

Rainwater goods
Grey uPVC

Airbrick - in Brick B1
uPVC - Buff

Airbrick - in Brick B2
uPVC - White

PPC Aluminium / uPVC
Ral 7038

Cladding - dark grey C1
Wienerberger-SVK-Slate (no longer available)
Hardie Panel fibre board Grey Slate in brushed concrete



Cladding - mid grey C2
Wienerberger-SVK-Stem (no longer available)
Hardie Panel fibre board Light Mist in brushed concrete

Airbrick - in Cladding C2
uPVC - light grey

C1

C2

A3

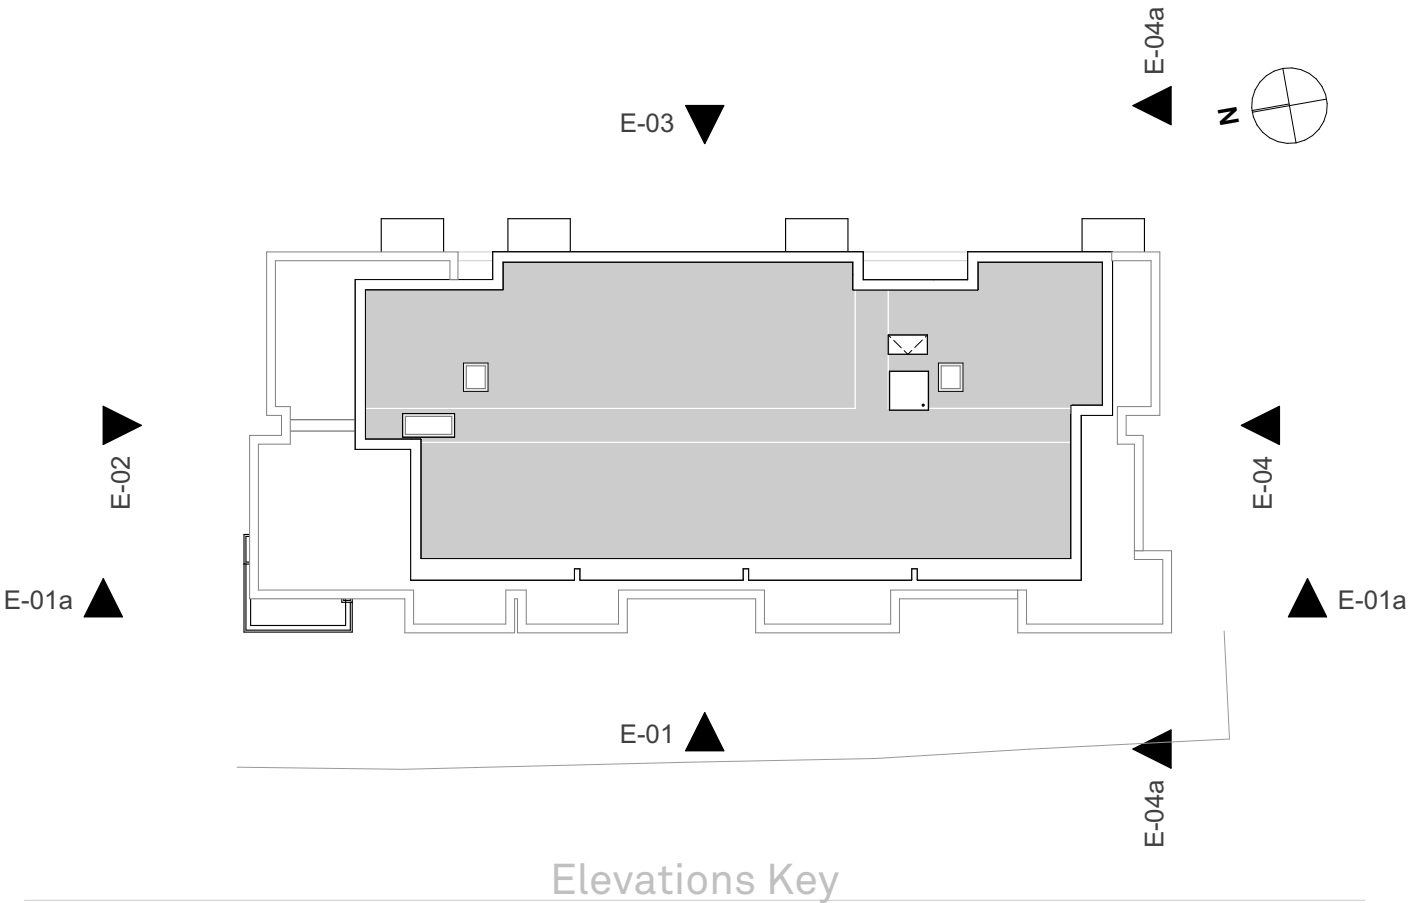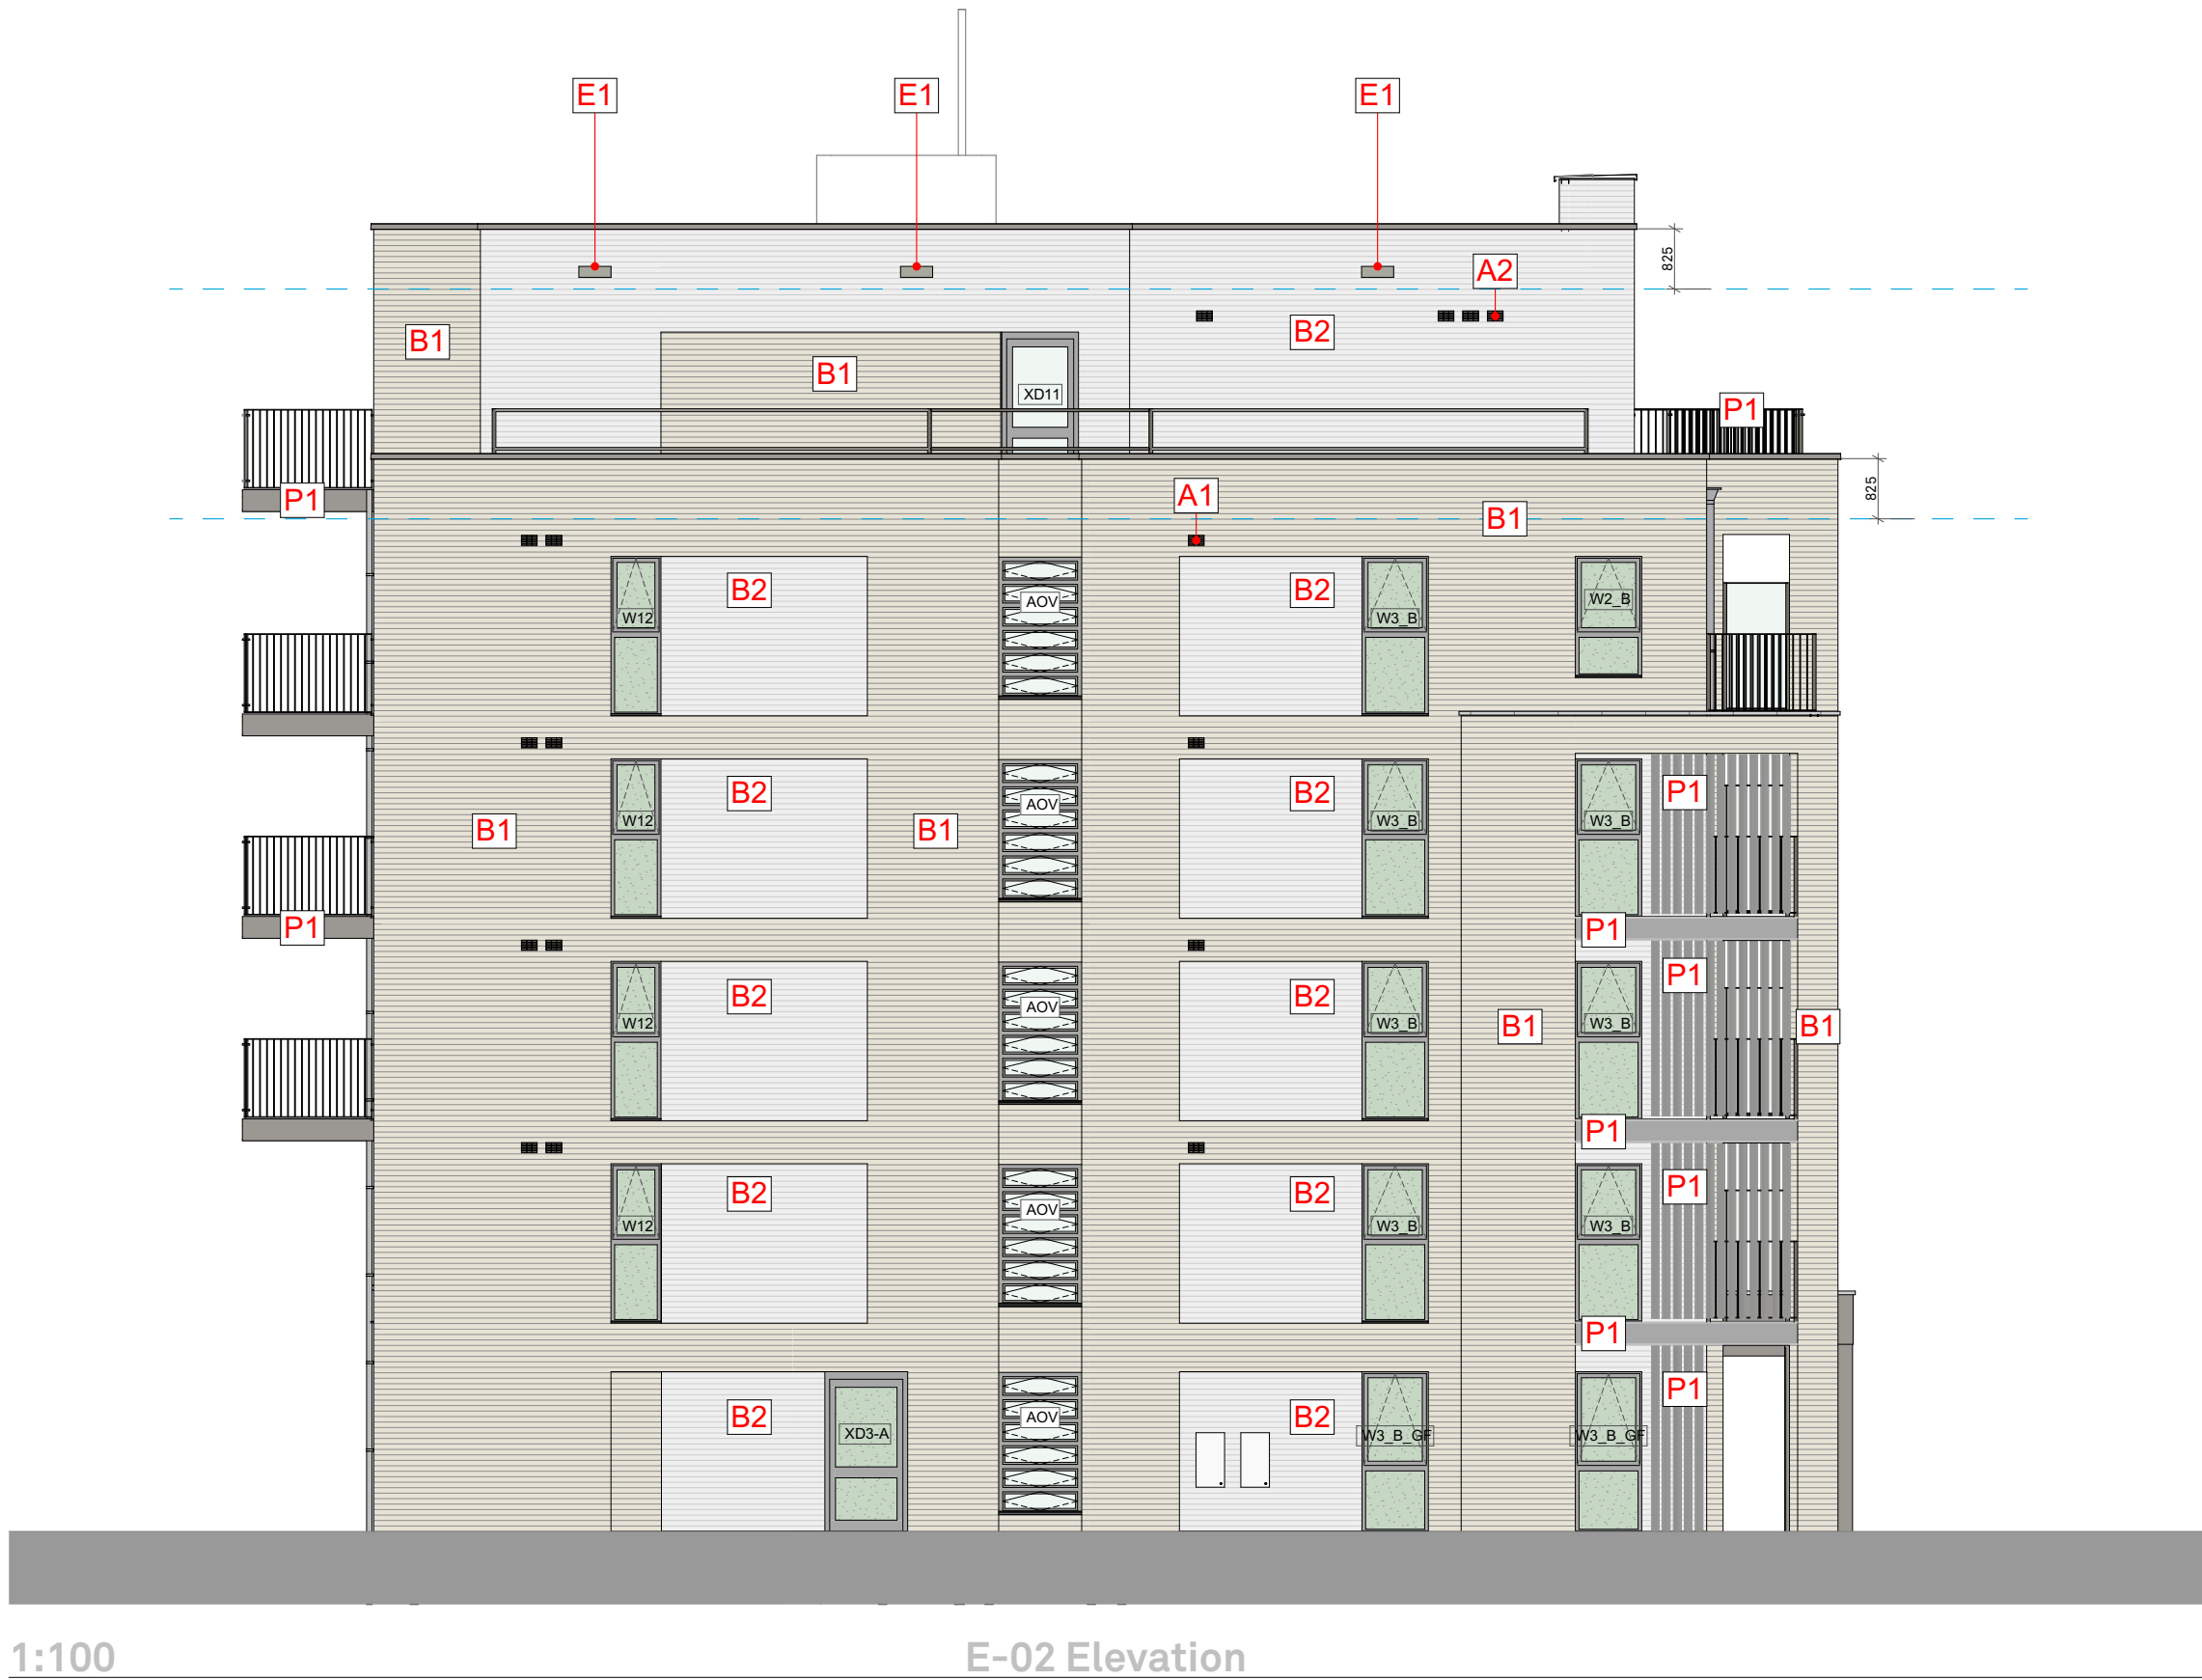

RE-FORM
AT

www.re-format.co.uk mail@re-format.co.uk +44 (0)1730 778778

project title
Boltro Road, Haywards Heath

document title
Proposed Elevations 01 02

Date Dec 2022 drawn by MK checked by DB approved by DB

0 1 2 4 5m Scale at A1 1:100

region project no. stage no. discipline number
LSE- 2780 - 04 - A - 0401 Proposed Elevations 01 02

status suitability description revision
S4 Suitable for Review and Comment P06