


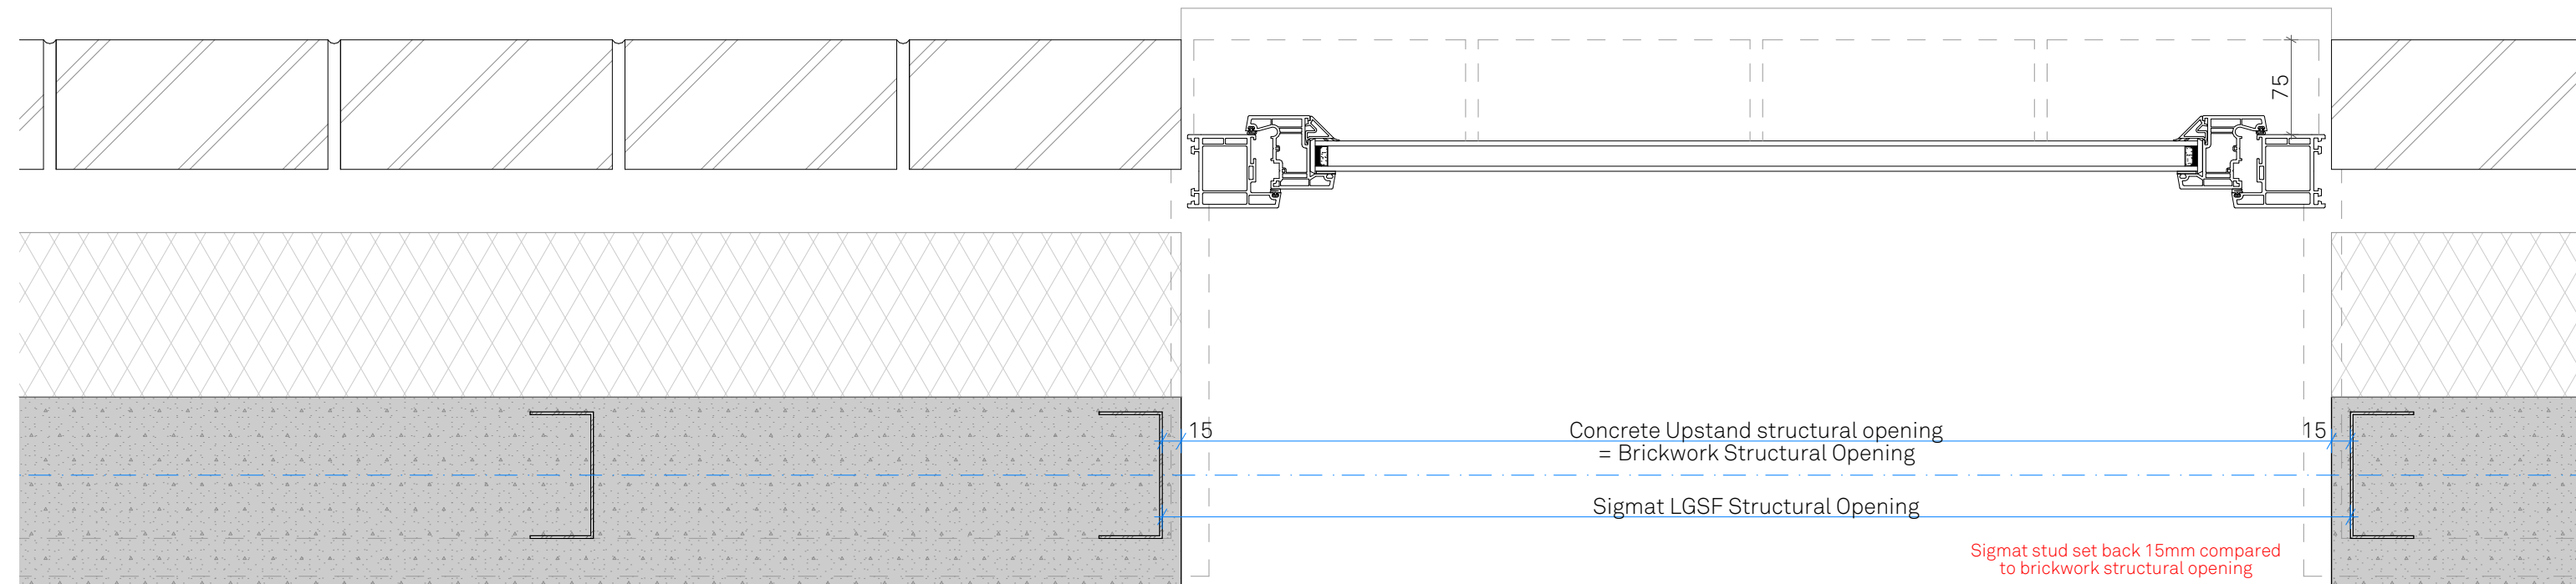

rev.	date	changes description	status	issued by			this drawing is the copyright of Re-Format LLP and may not be copied, altered or reproduced in any way or passed to a third party without written authority. All dimensions subject to site survey and site verification. Do not scale for construction ©	www.re-format.co.uk mail@re-format.co.uk +44 (0)1730 778778	drawn by	Date	<table><tr><th>region</th><th>project no.</th><th>stage no.</th><th>discipline</th><th>number</th></tr><tr><td>LSE</td><td>- 0464</td><td>- 04</td><td>- A</td><td>- 2101</td></tr></table>	region	project no.	stage no.	discipline	number	LSE	- 0464	- 04	- A	- 2101	document title
region	project no.	stage no.	discipline	number																		
LSE	- 0464	- 04	- A	- 2101																		
P01	16/12/2022		S4	MK					MK	Dec 2022		Window Jamb Detail In Brickwork										
									checked by DB	Scale at A3 1:5	<table><tr><th>status</th><th>suitability description</th><th>revision</th></tr><tr><td>S4</td><td>Suitable for Review and Comment</td><td>P01</td></tr></table>	status	suitability description	revision	S4	Suitable for Review and Comment	P01	project title				
status	suitability description	revision																				
S4	Suitable for Review and Comment	P01																				
												Boltro Road, Haywards Heath										