



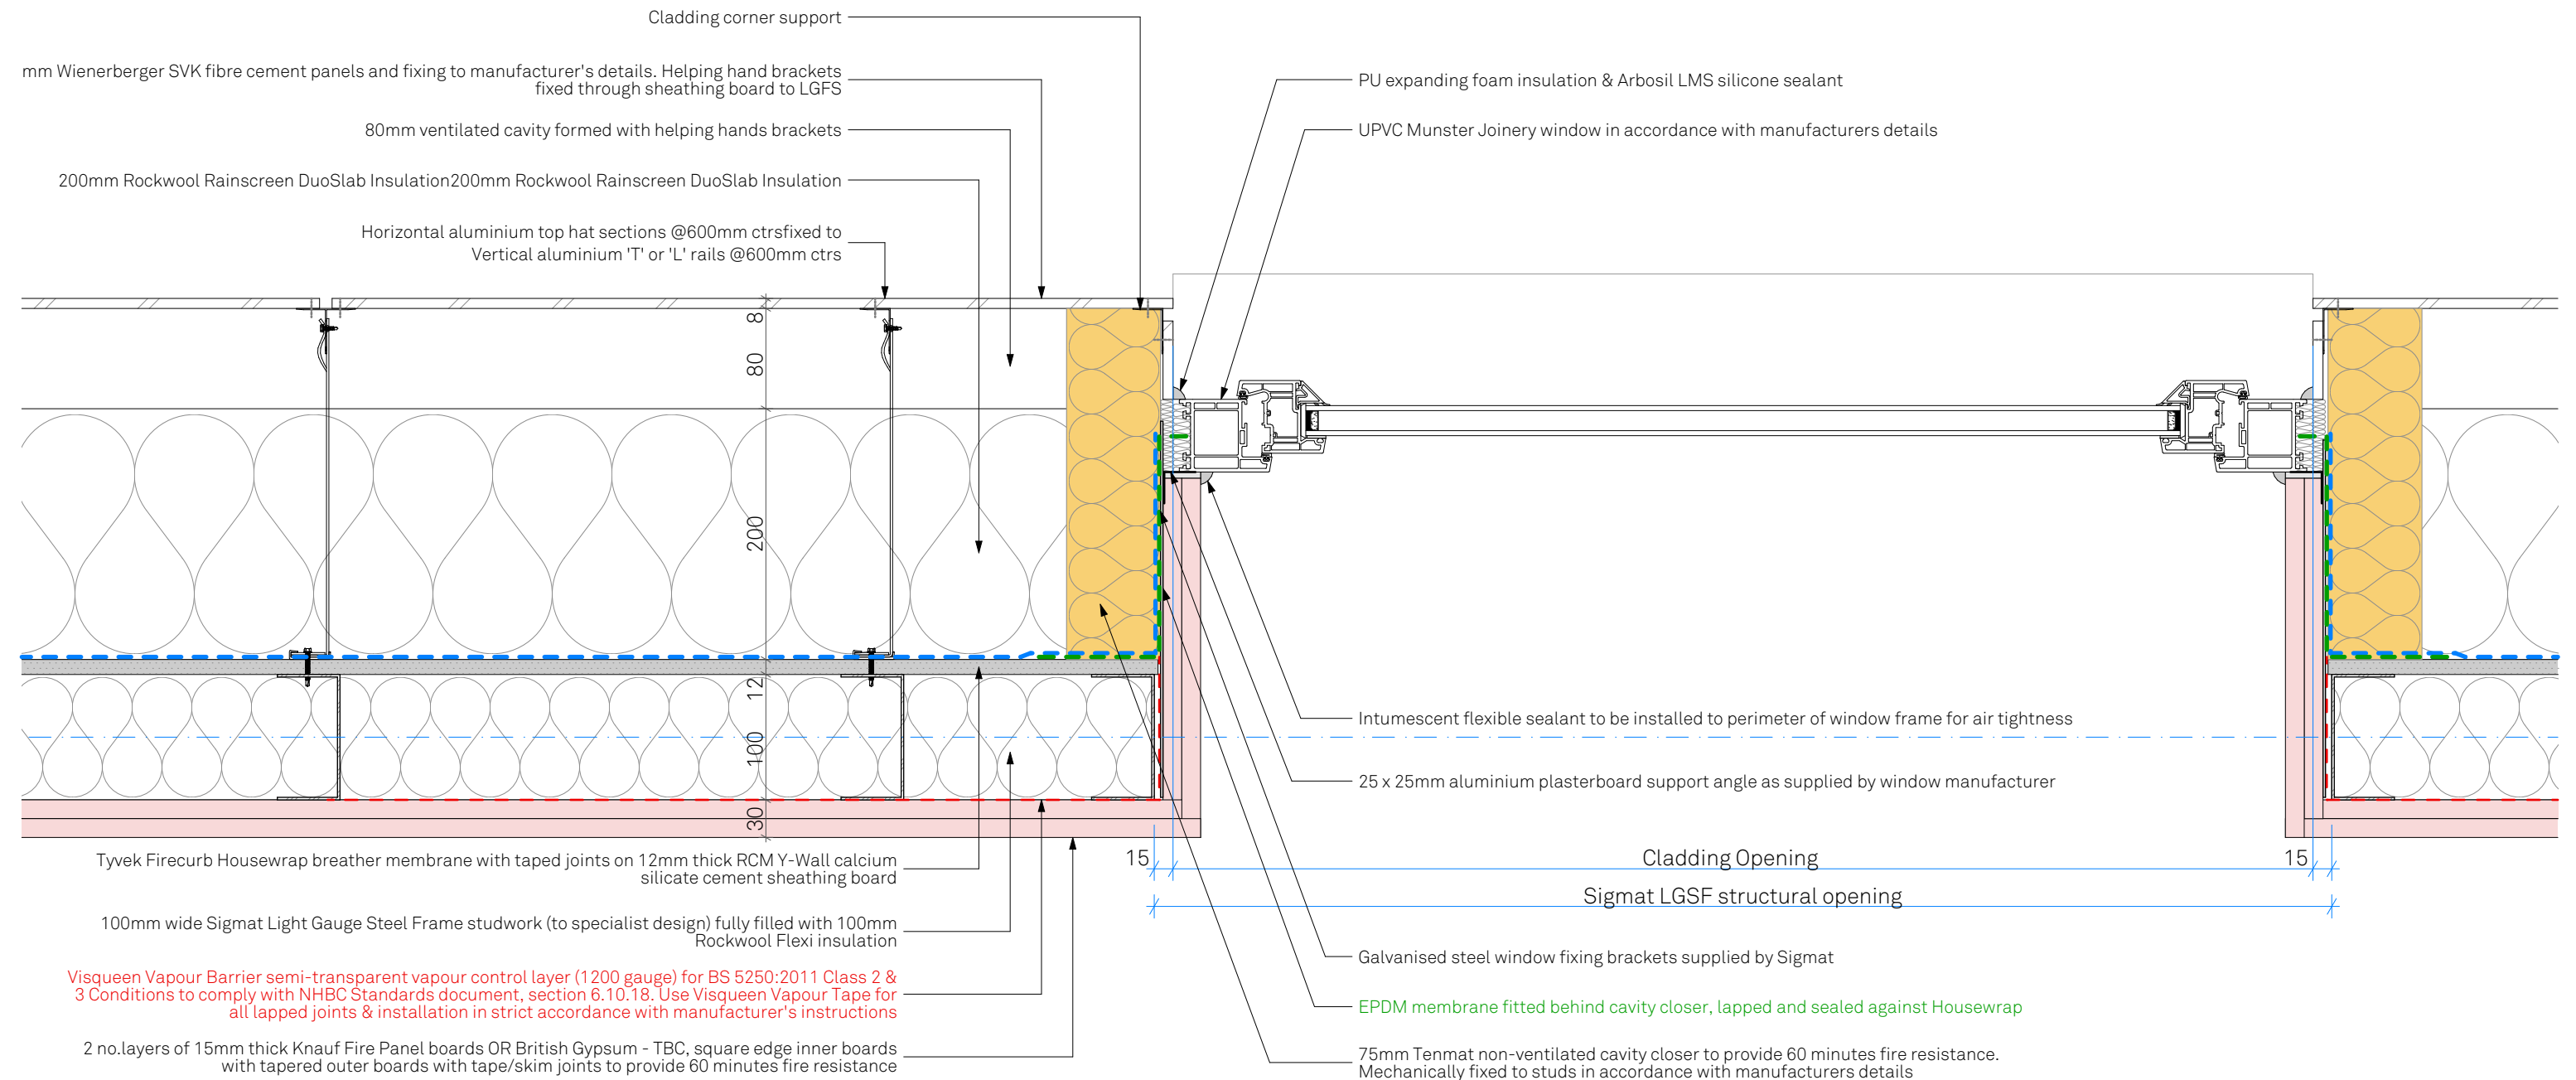

rev.	date	changes description
P01	18/01/2023	

status	issued by
S4	MK

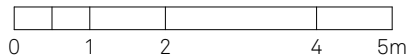

RE-FORMAT

this drawing is the copyright of Re-Format LLP and may not be copied, altered or reproduced in any way or passed to a third party without written authority. All dimensions subject to site survey and site verification. Do not scale for construction @

www.re-format.co.uk
mail@re-format.co.uk
+44 (0)1730 778778

drawn by
MK
checked by
DB

Date
Dec 2022
Scale at A3
1:5

region	project no.	stage no.	discipline	number
LSE	- 0464	- 04	- A	- 2102
status	suitability	description		revision
S4	Suitable for Review and Comment			P01

document title
Window Jamb Detail In Cladding
project title
Boltro Road, Haywards Heath