



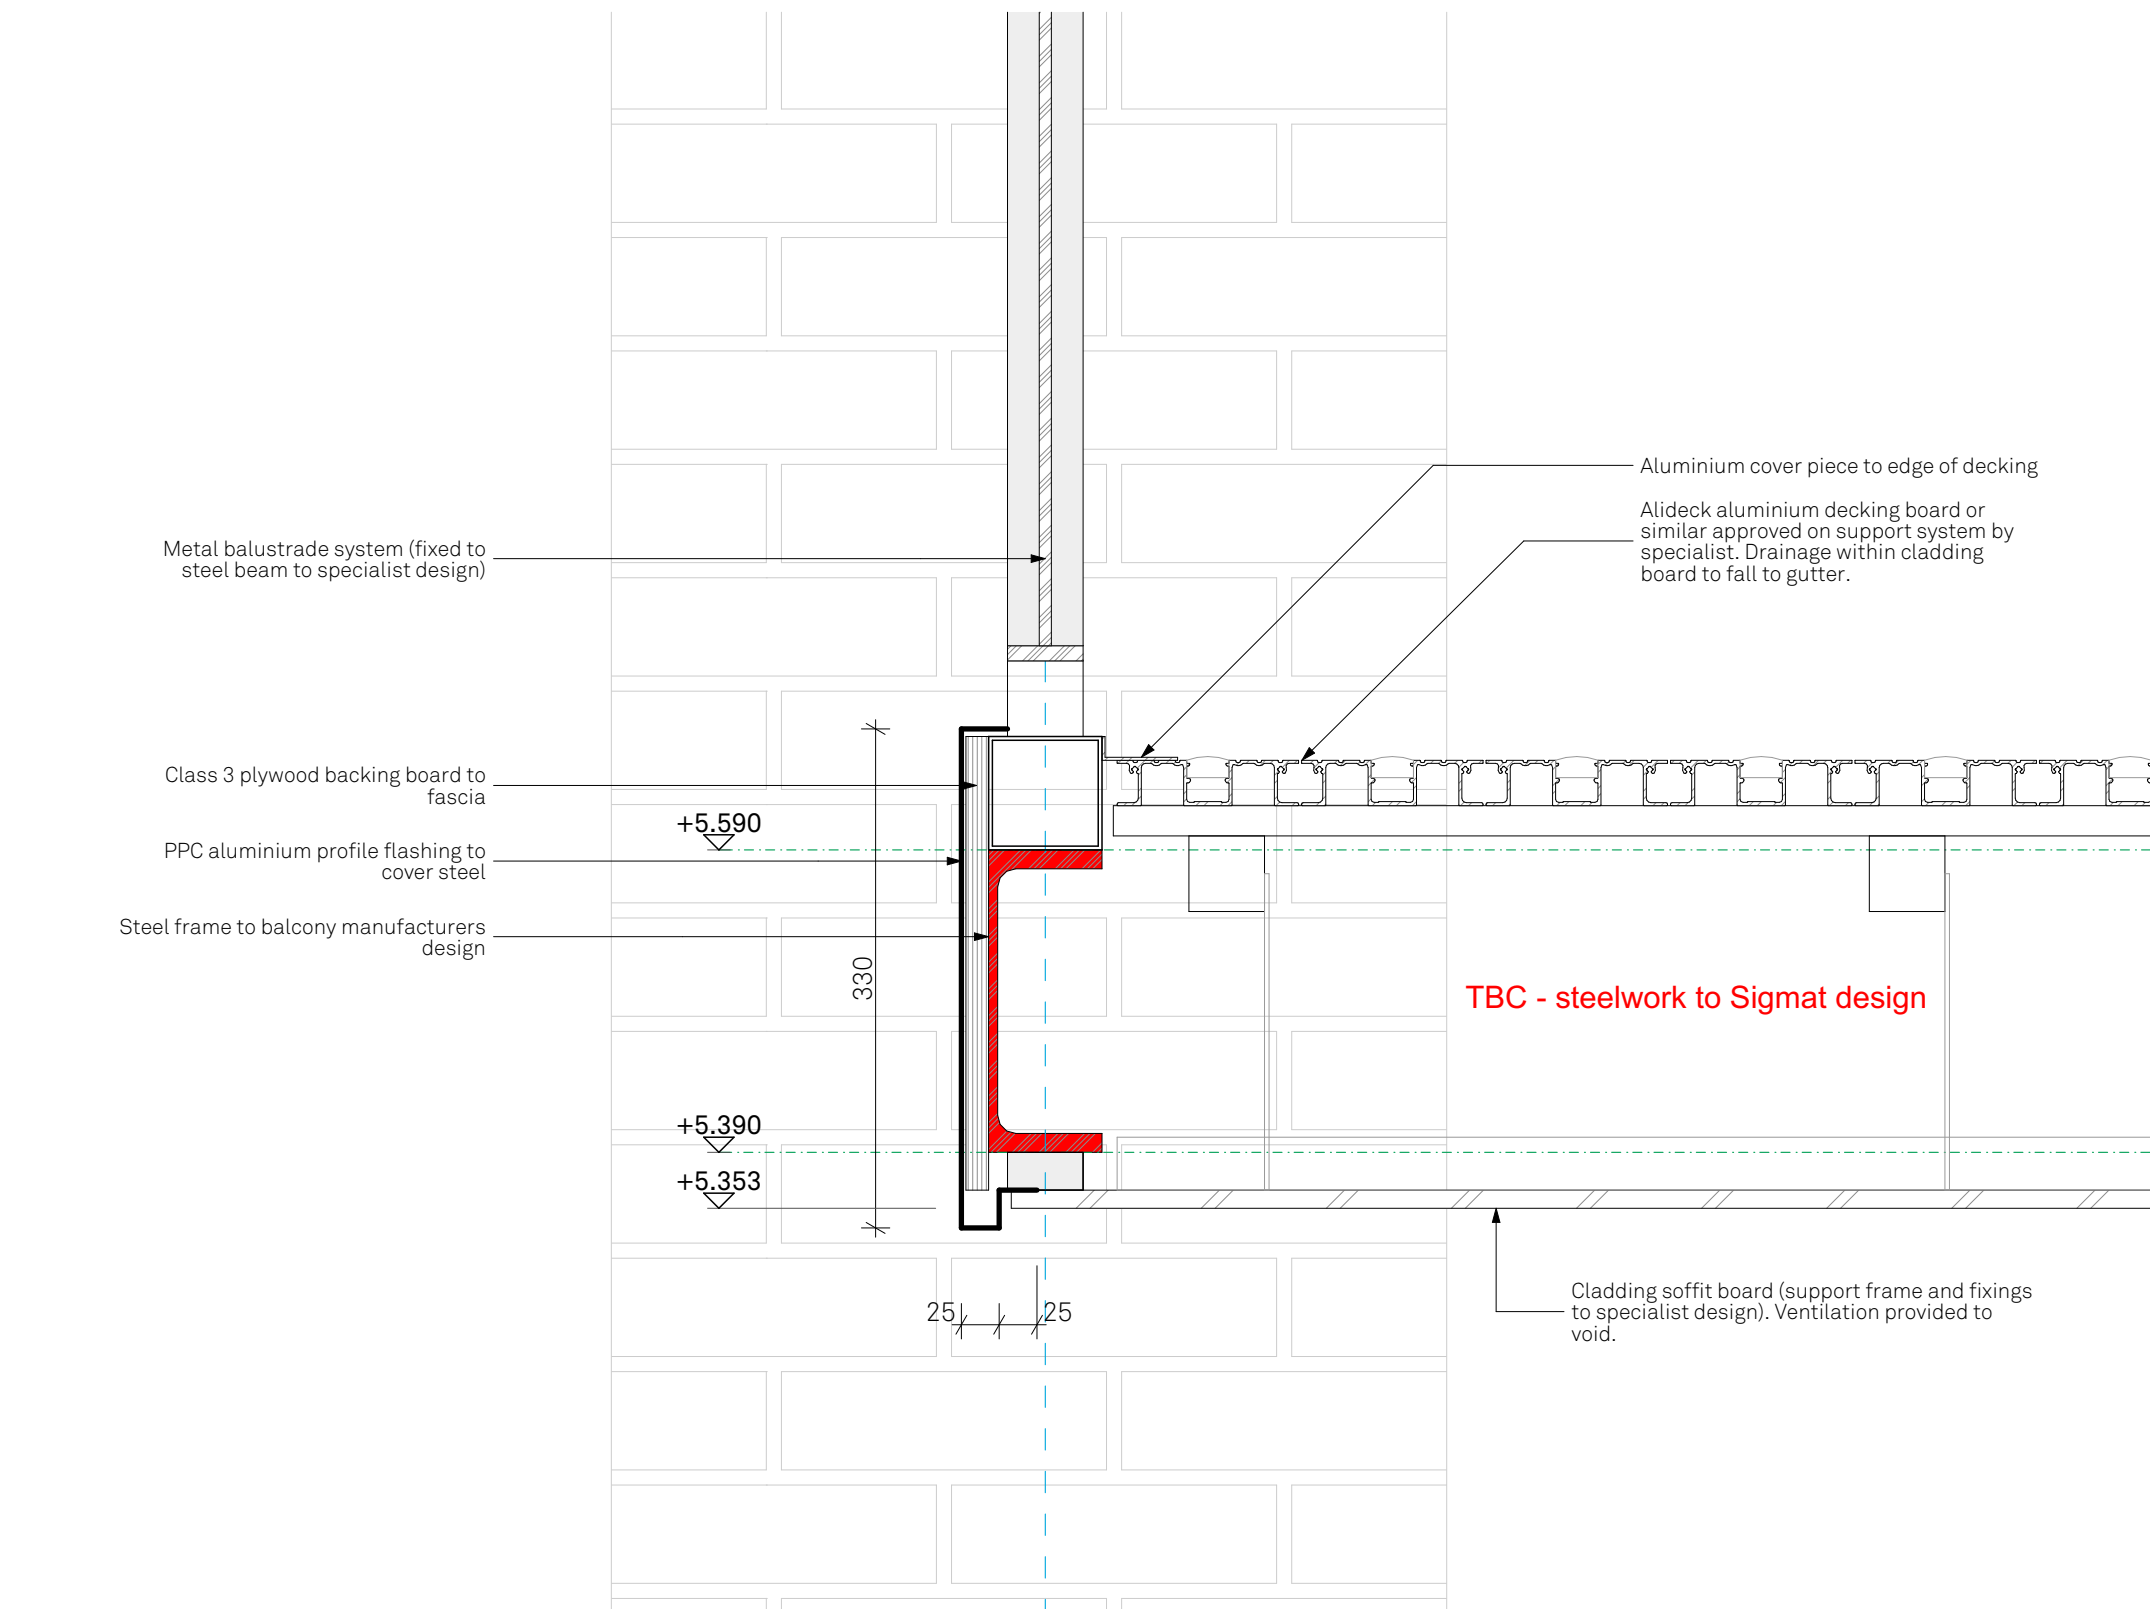


1:5

Detail 2121.3

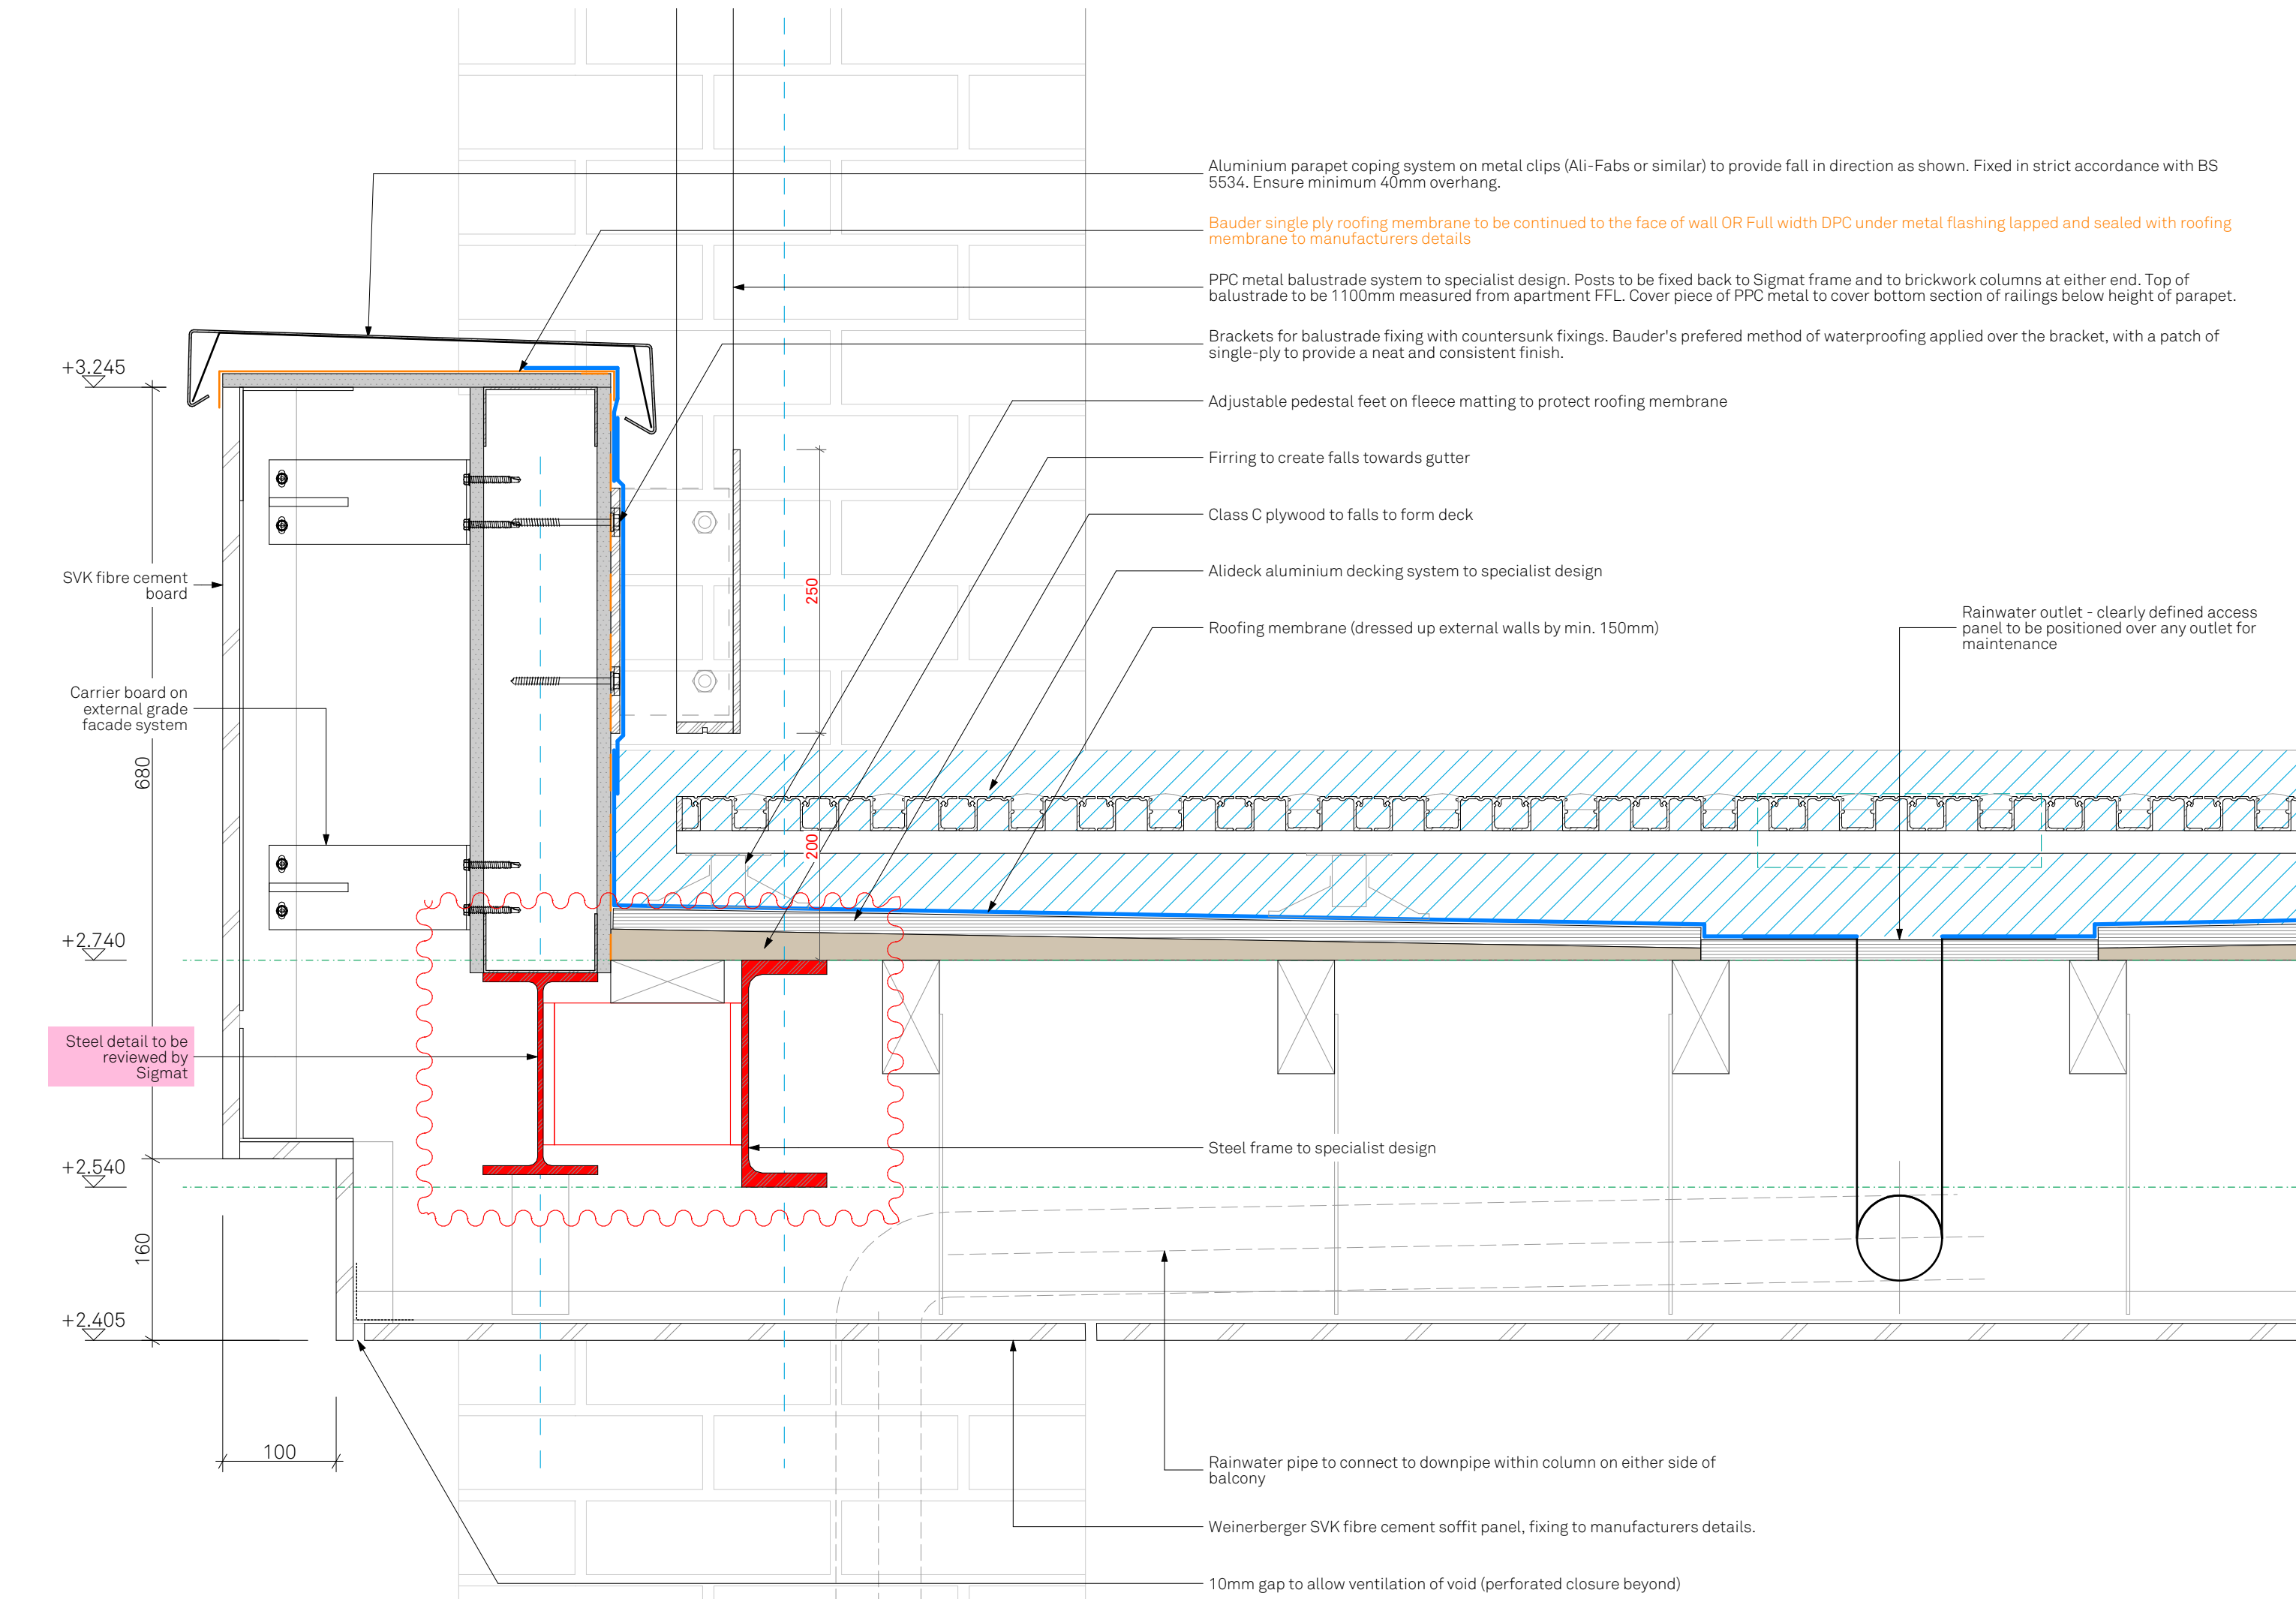


1:5

Detail 2121.1

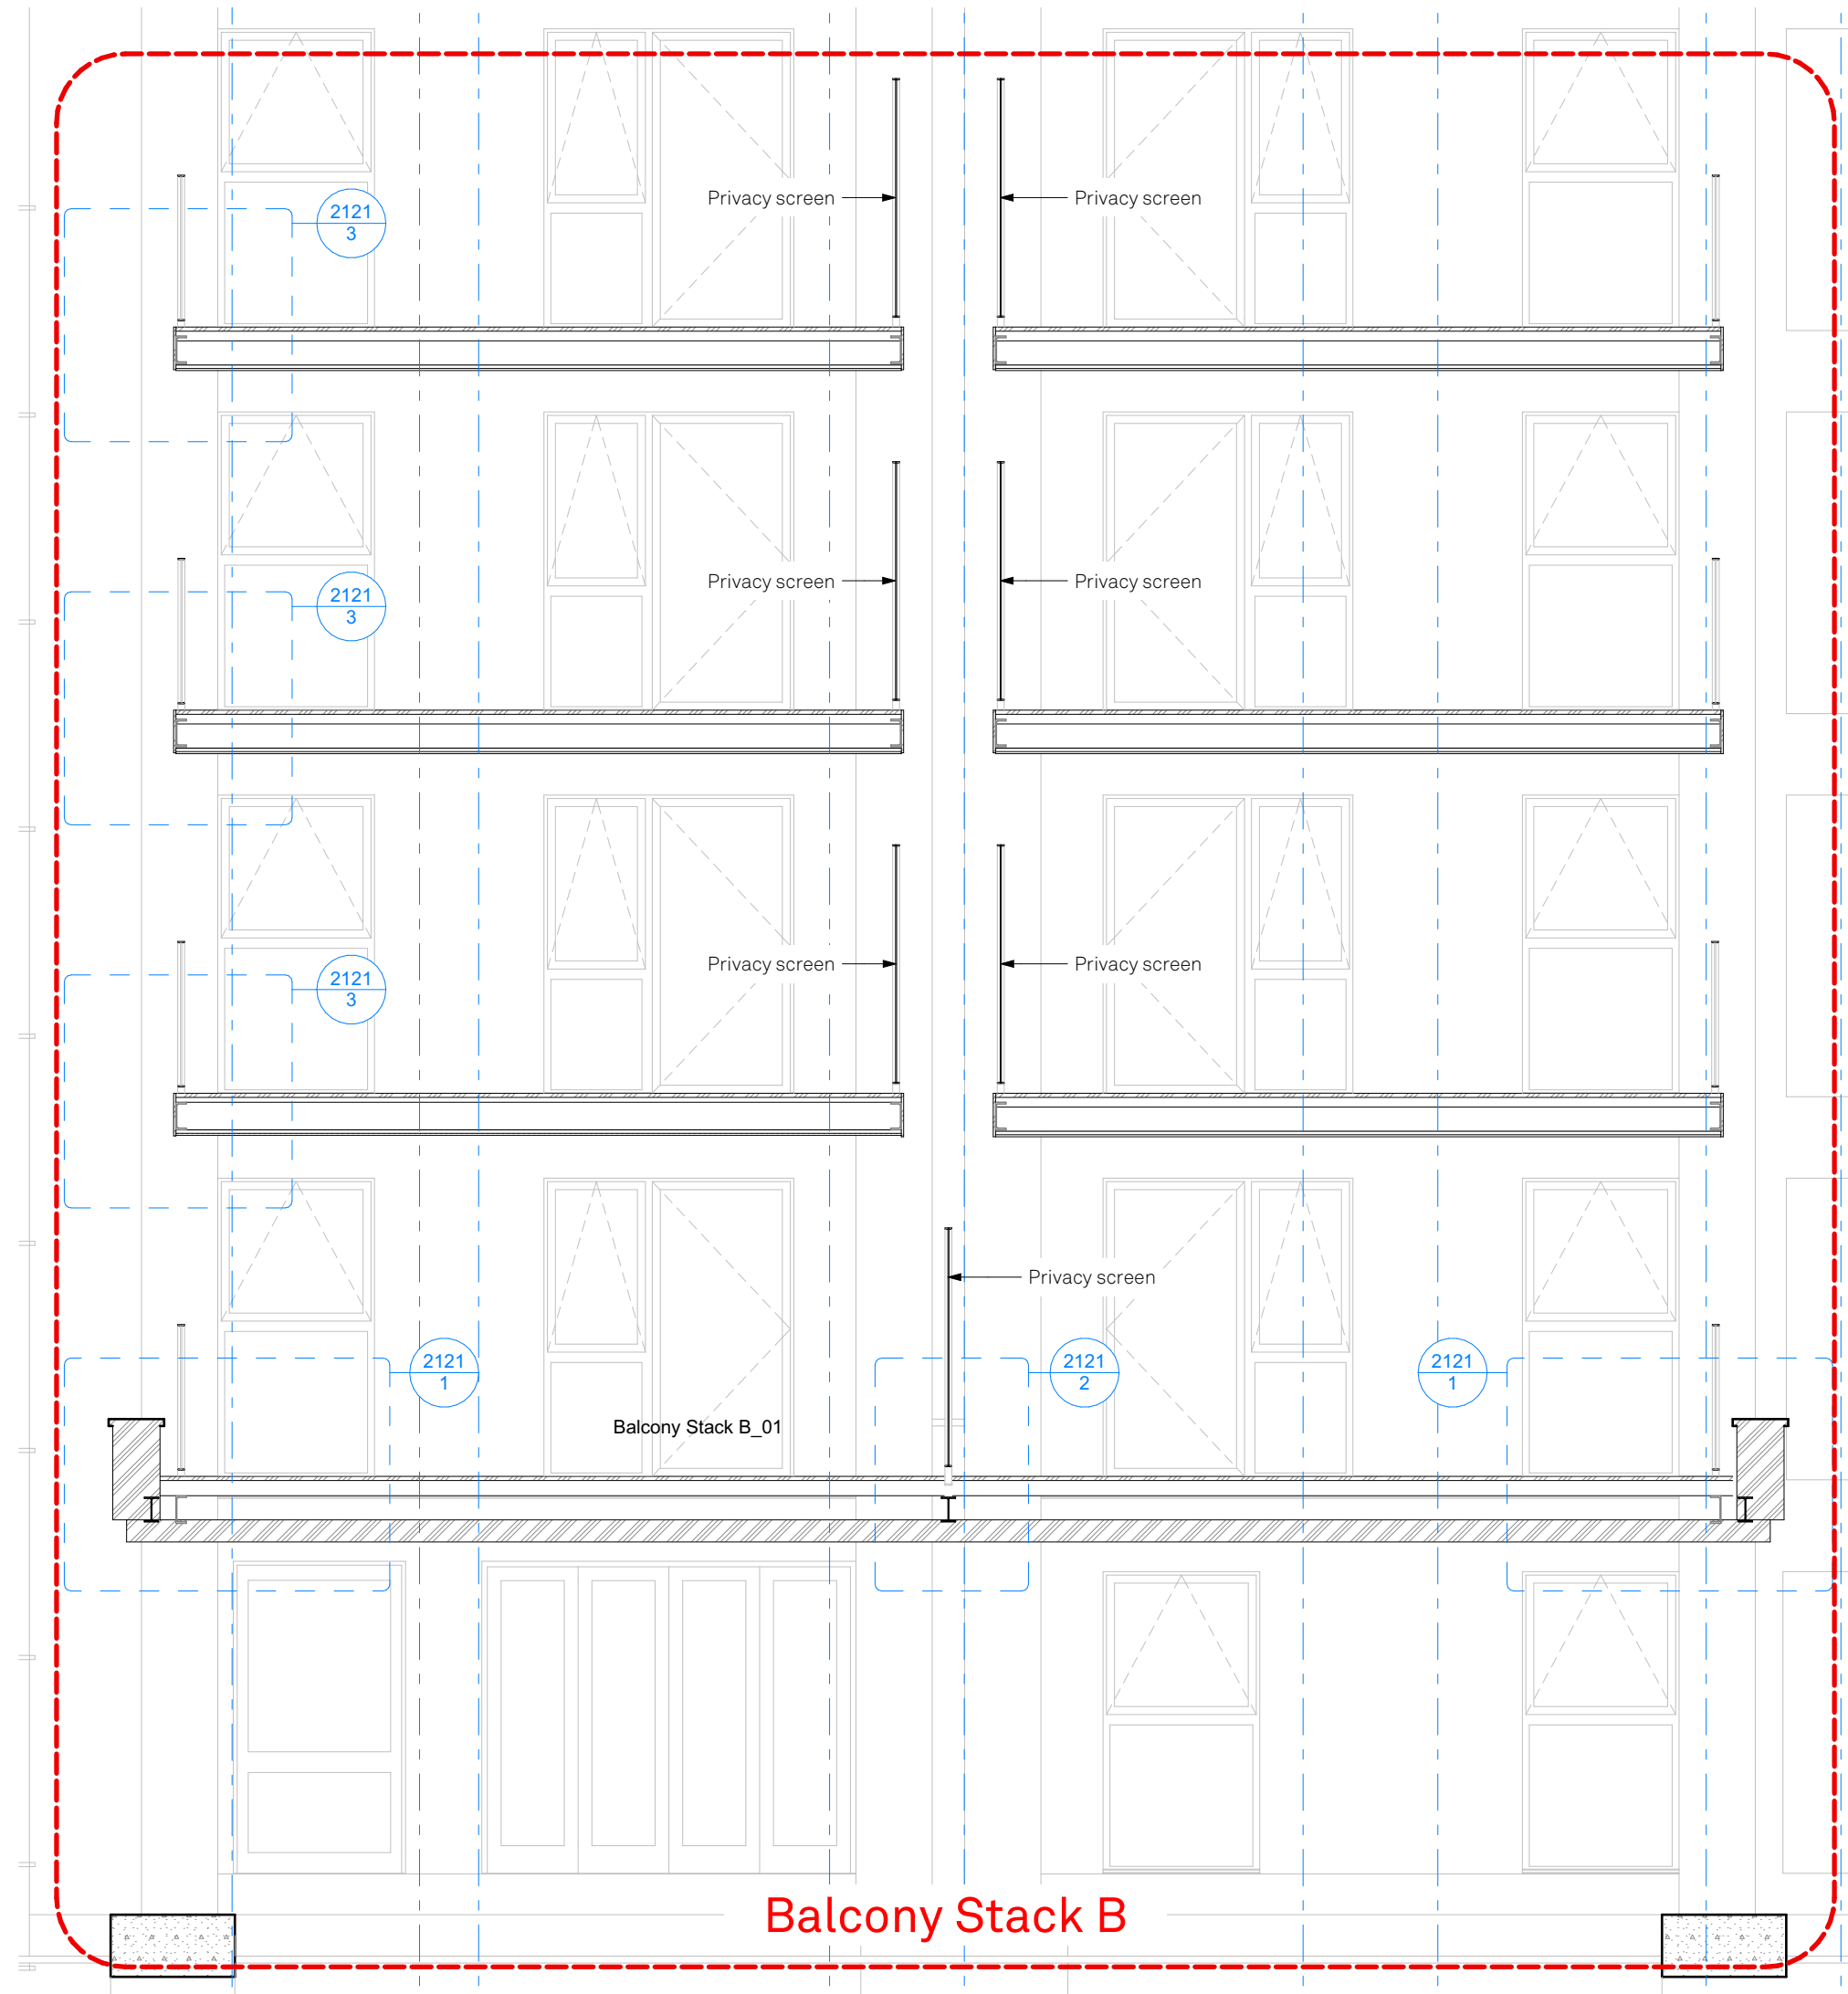

1:50

S-20 Balcony Section

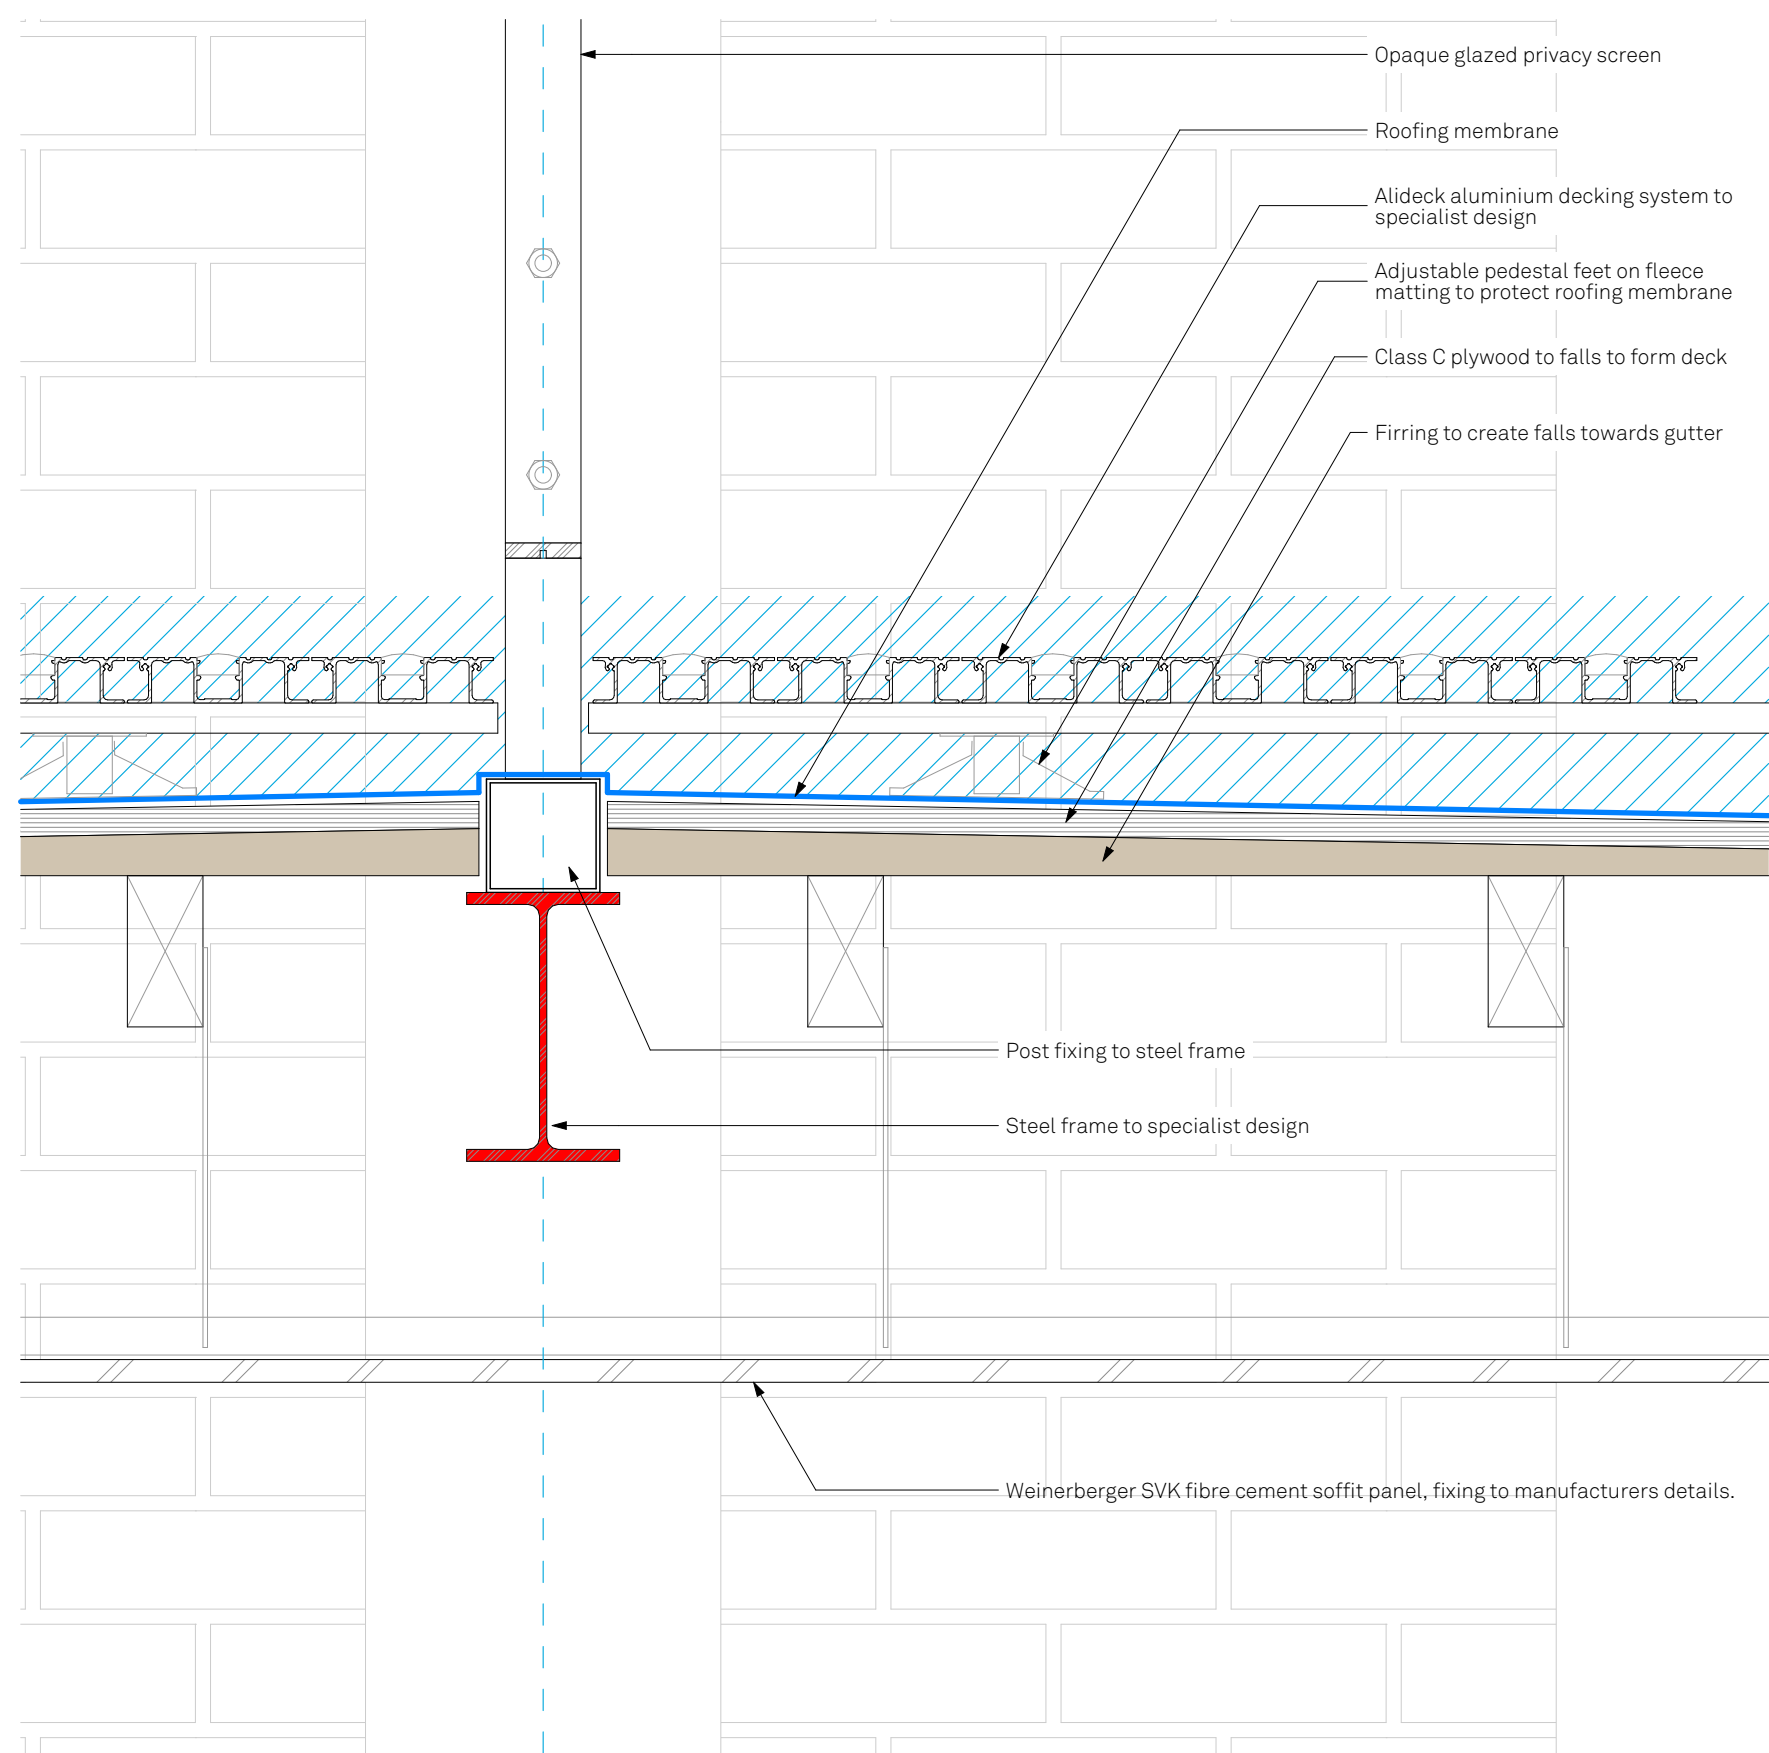

1:5

Detail 2121.2

this drawing is the copyright of Re-Format LLP and may not be copied, altered or reproduced in any way or passed to a third party without written authority. All dimensions subject to site survey and site verification. Do not scale for construction ©

rev.	date	changes description	issued by
P01	12/03/2025	Note added (see cloud)	HE

RE-FORM
AT

www.re-format.co.uk mail@re-format.co.uk +44 (0)1730 778778

project title
Boltro Road, Haywards Heath

document title
Balcony Stack B - details pg.2

Date Oct 2024	drawn by HE	checked by DB	approved by DB
------------------	----------------	------------------	-------------------

Scale at A1
1:50, 1:5

region	project no.	stage no.	discipline	number
LSE-	2780	- 04	- A	- 2121

status	suitability description	revision
S4	Suitable for Review and Comment	P01