



Notes:
Do not scale this drawing.
All levels and dimensions are to be checked on site.
This drawing is to be read in conjunction with all relevant consultants drawings and specifications, together with safety plan requirements.
Copyright: This drawing must not be copied, amended nor reproduced without the prior written agreement.

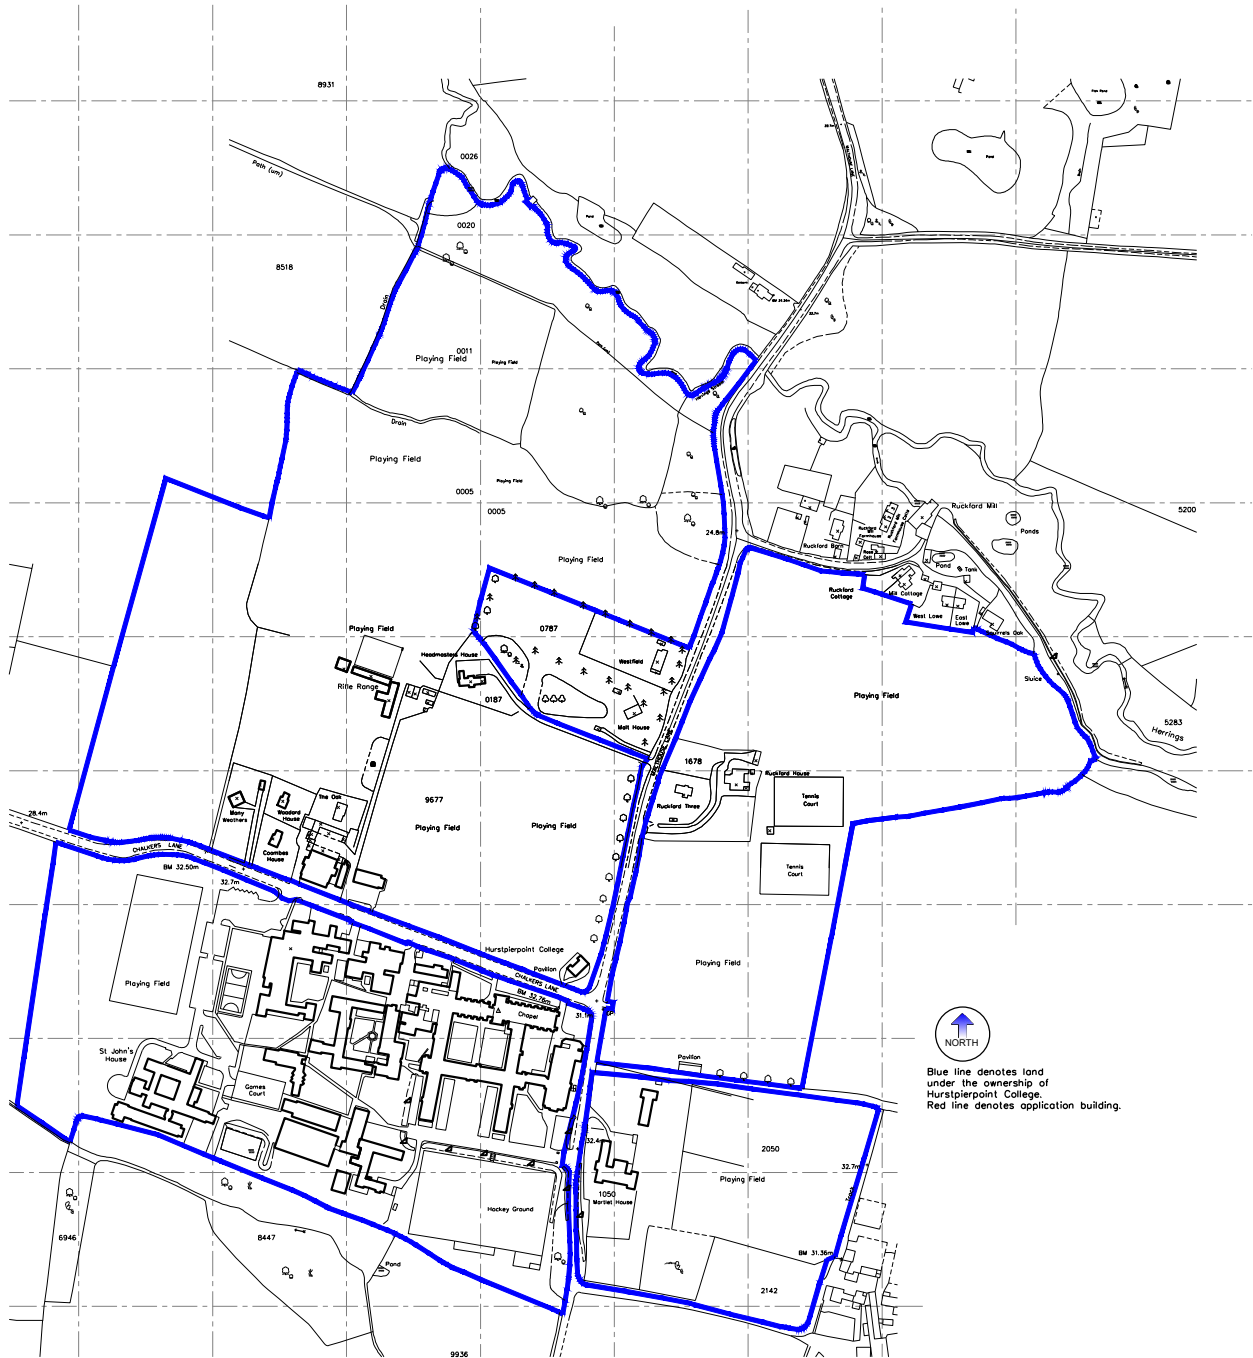

SITE LOCATION PLAN
Scale 1:2500

REV #	DATE	NAME	NOTES
A	26/02/2019	DB	Orientation of the building amended
B	08/05/2019	DB	General amendment
C	31/05/2019	DB	General amendment

Notes:
Do not scale this drawing.
All levels and dimensions are to be checked on site.
This drawing is to be read in conjunction with all relevant consultants drawings and specifications, together with safety plan requirements.
Copyright: This drawing must not be copied, amended nor reproduced without the prior written agreement.

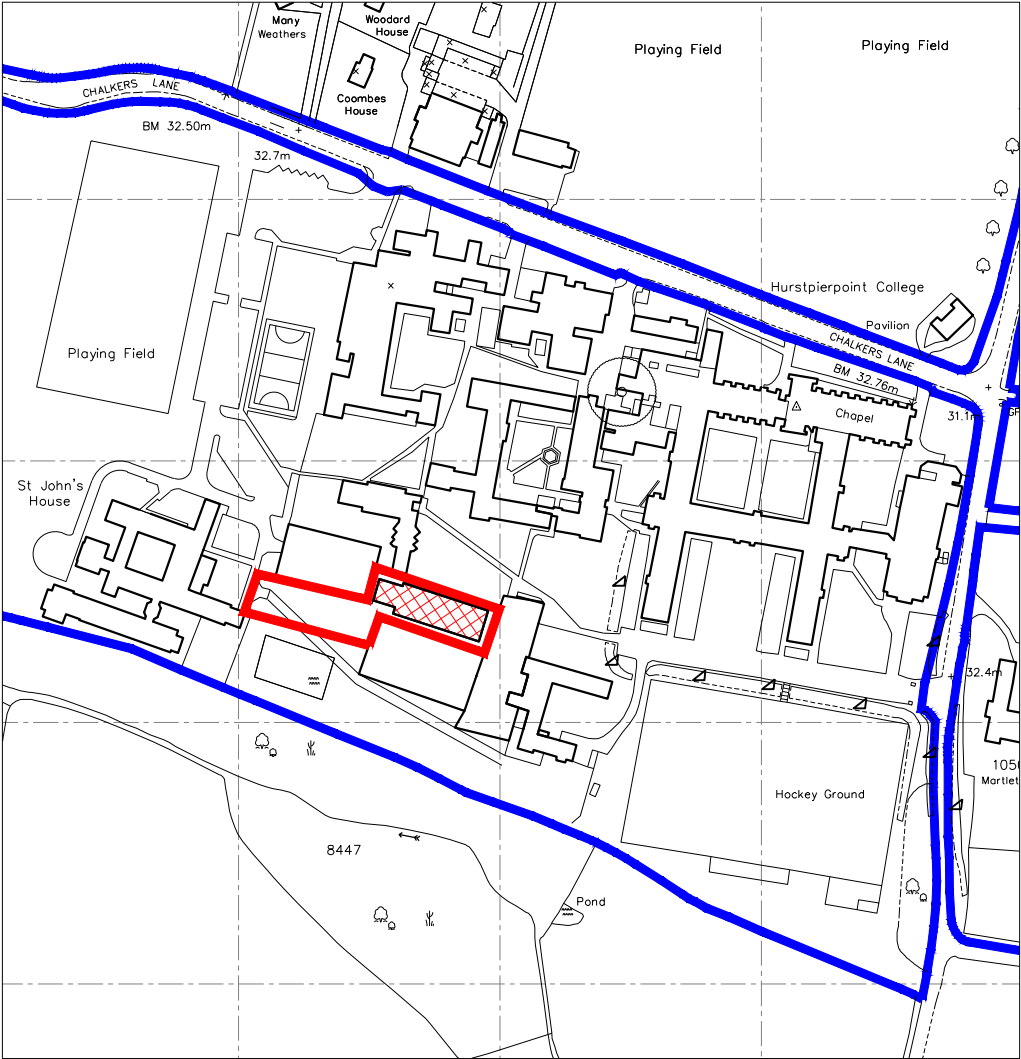

BLOCK PLAN
Scale 1:500

BUILDING SOLUTIONS CONSULTANTS LTD.
23 Titian Road, Hove, East Sussex, UK, BN3 5QR. Tel: 0845-685-0036 Fax: 0845-685-0063

PROJECT	SWIMMING POOL, Hurstpierpoint College		
DRAWING	Site Location Plan & Block Plan		
STAGE	Planning Permission	JOB NO.	692
DWG NO.	AL-98	DATE	19/11/2018
SCALE	1:2500 & 1:500 (B1)	REVISION	C
		DRAWN	DB