

Proposed re-located pathway
To re-use the existing pathway paving

Existing Driveway gate retained

Existing Gate Pillars retained H: 2m

Existing Beech Hedging retained

Rendered white wall to match
existing white rendered pillars H: 1.6m

Rendered white wall to match
existing white rendered pillars H: 1.6m

Rendered white pillars to match
existing white rendered pillars H: 2m

Re-located Gate entrance

Existing Gate to be re-used

Brick paving in front of gate

to match existing driveway


Planting either side of paving

Rendered white wall to match
existing white rendered pillars H: 2m

Existing pathway to be removed
and paving reused and relocated

Gap where gate has been removed,
to continue with Beech Hedging in keeping
with the rest of the existing Beech hedging

0 1 2 3 4 5 6 7 8 9 10 m

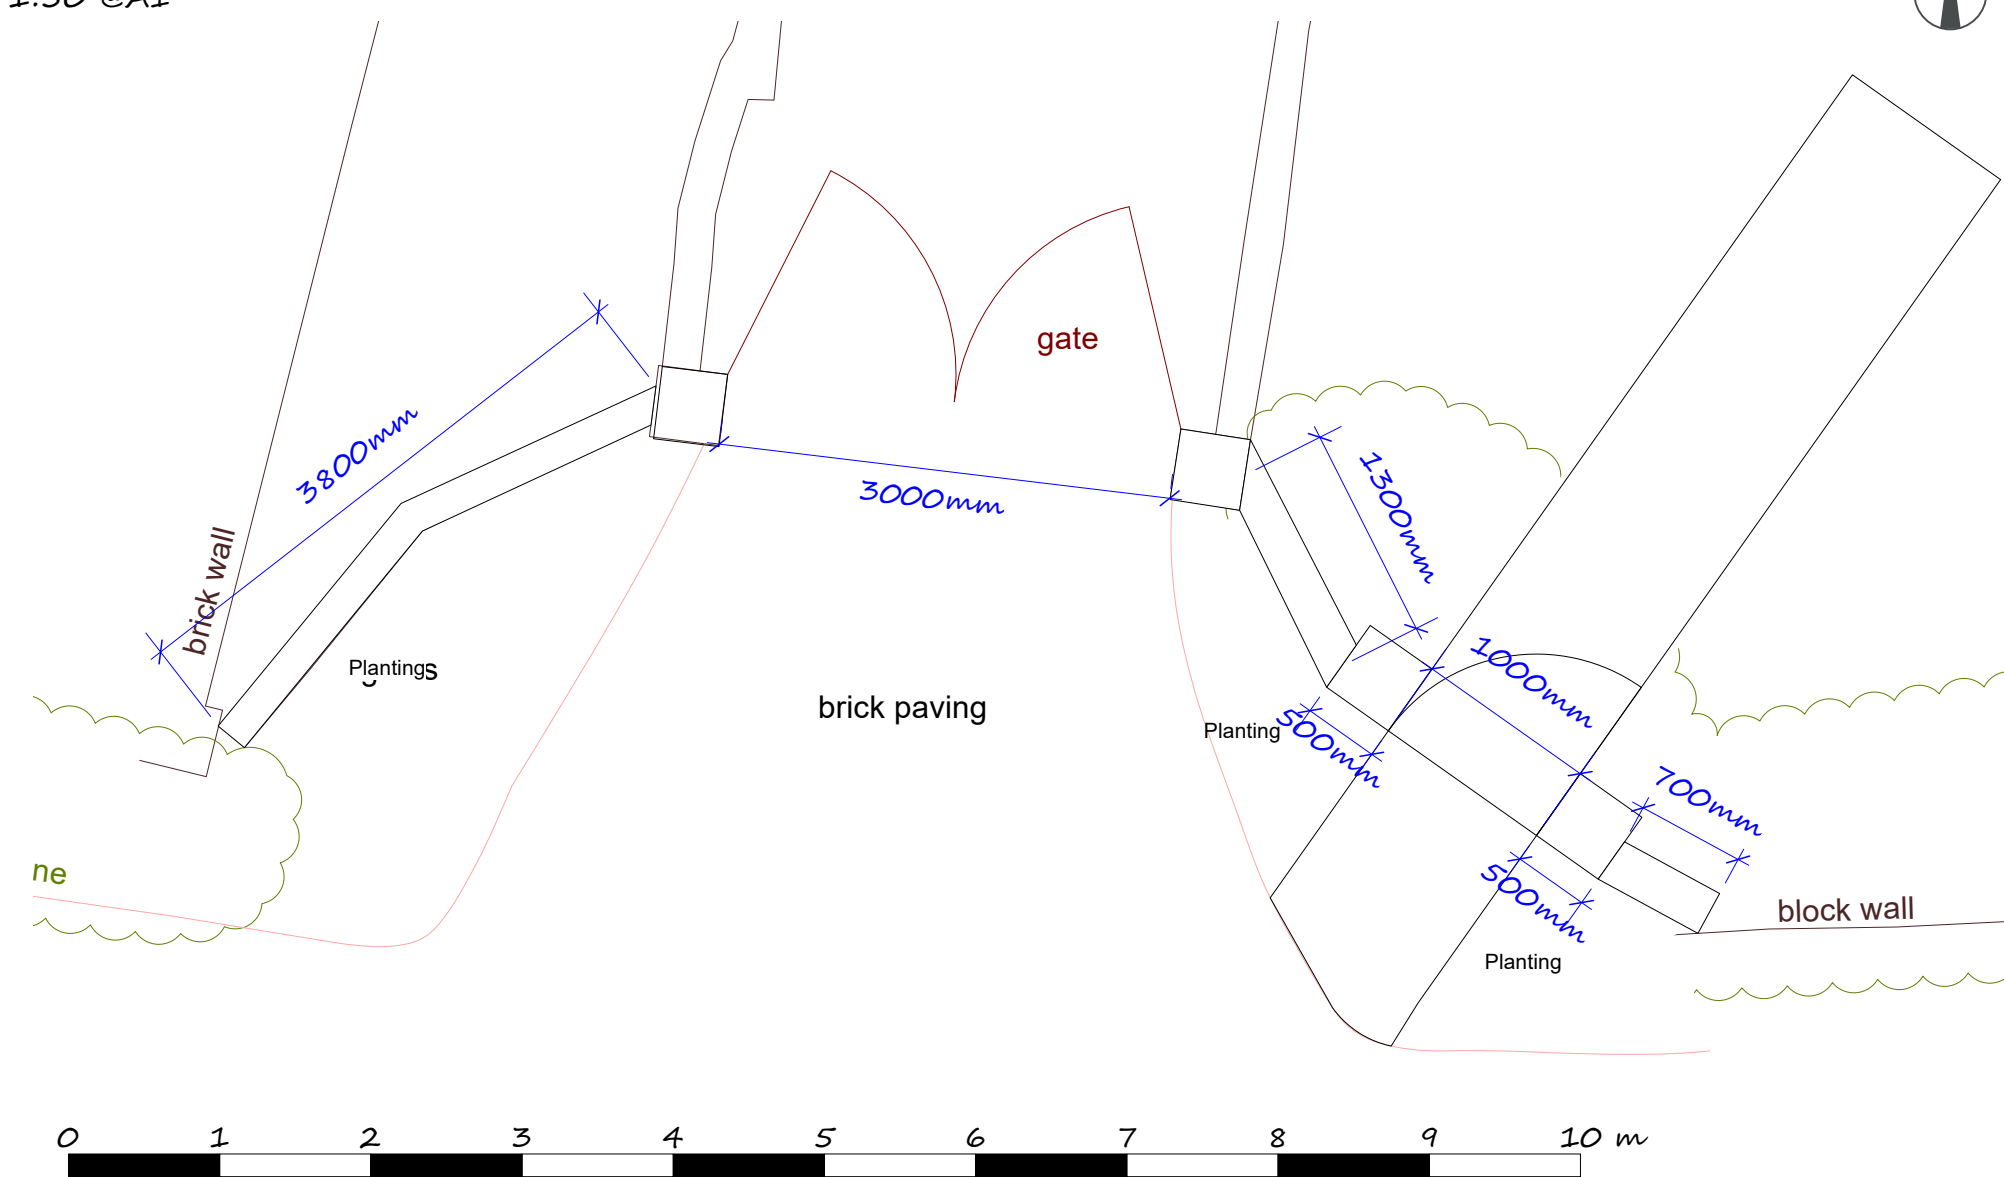

Proposed driveway frontage



Proposed driveway frontage

Title
Proposed Driveway Frontage

Drawing Number
JKC002

Drawn By
Julie Cox

Date
June 2026

Julie Cox
Garden Design