

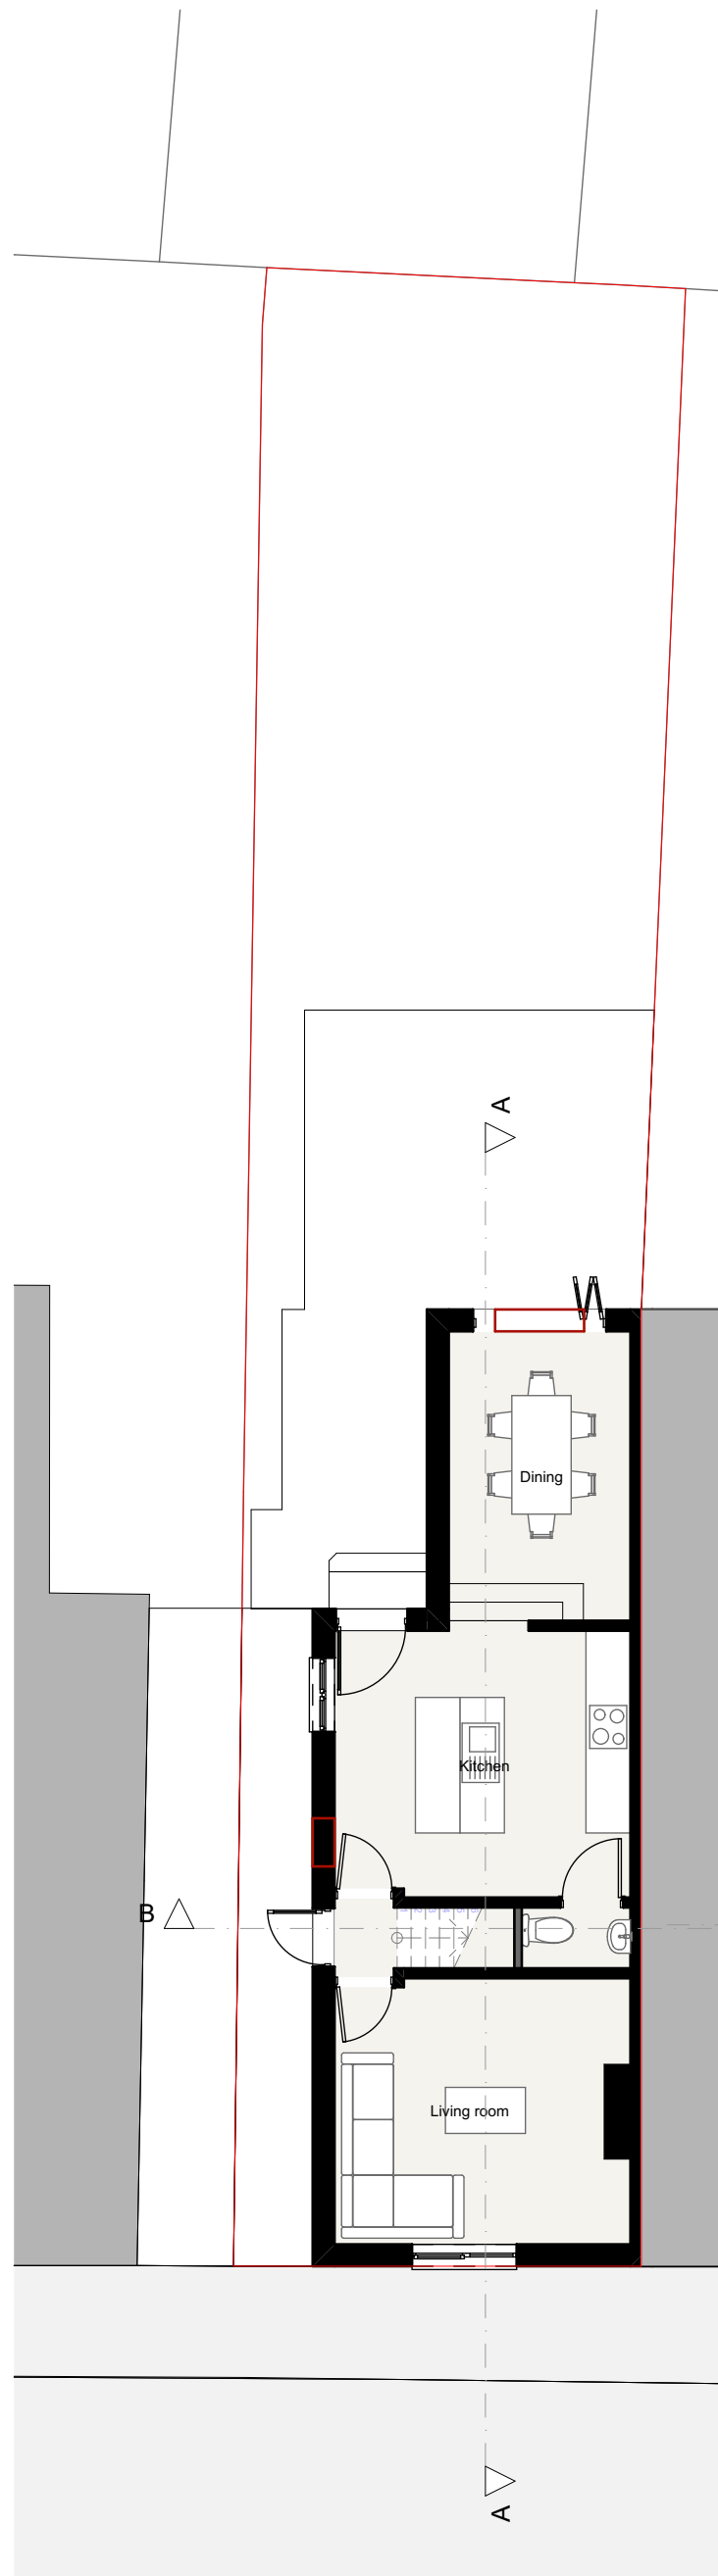



N

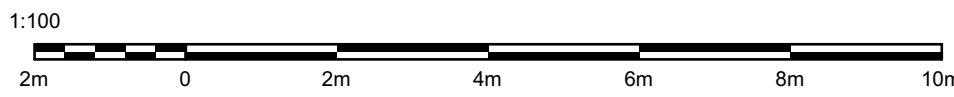


Ground Floor Plan

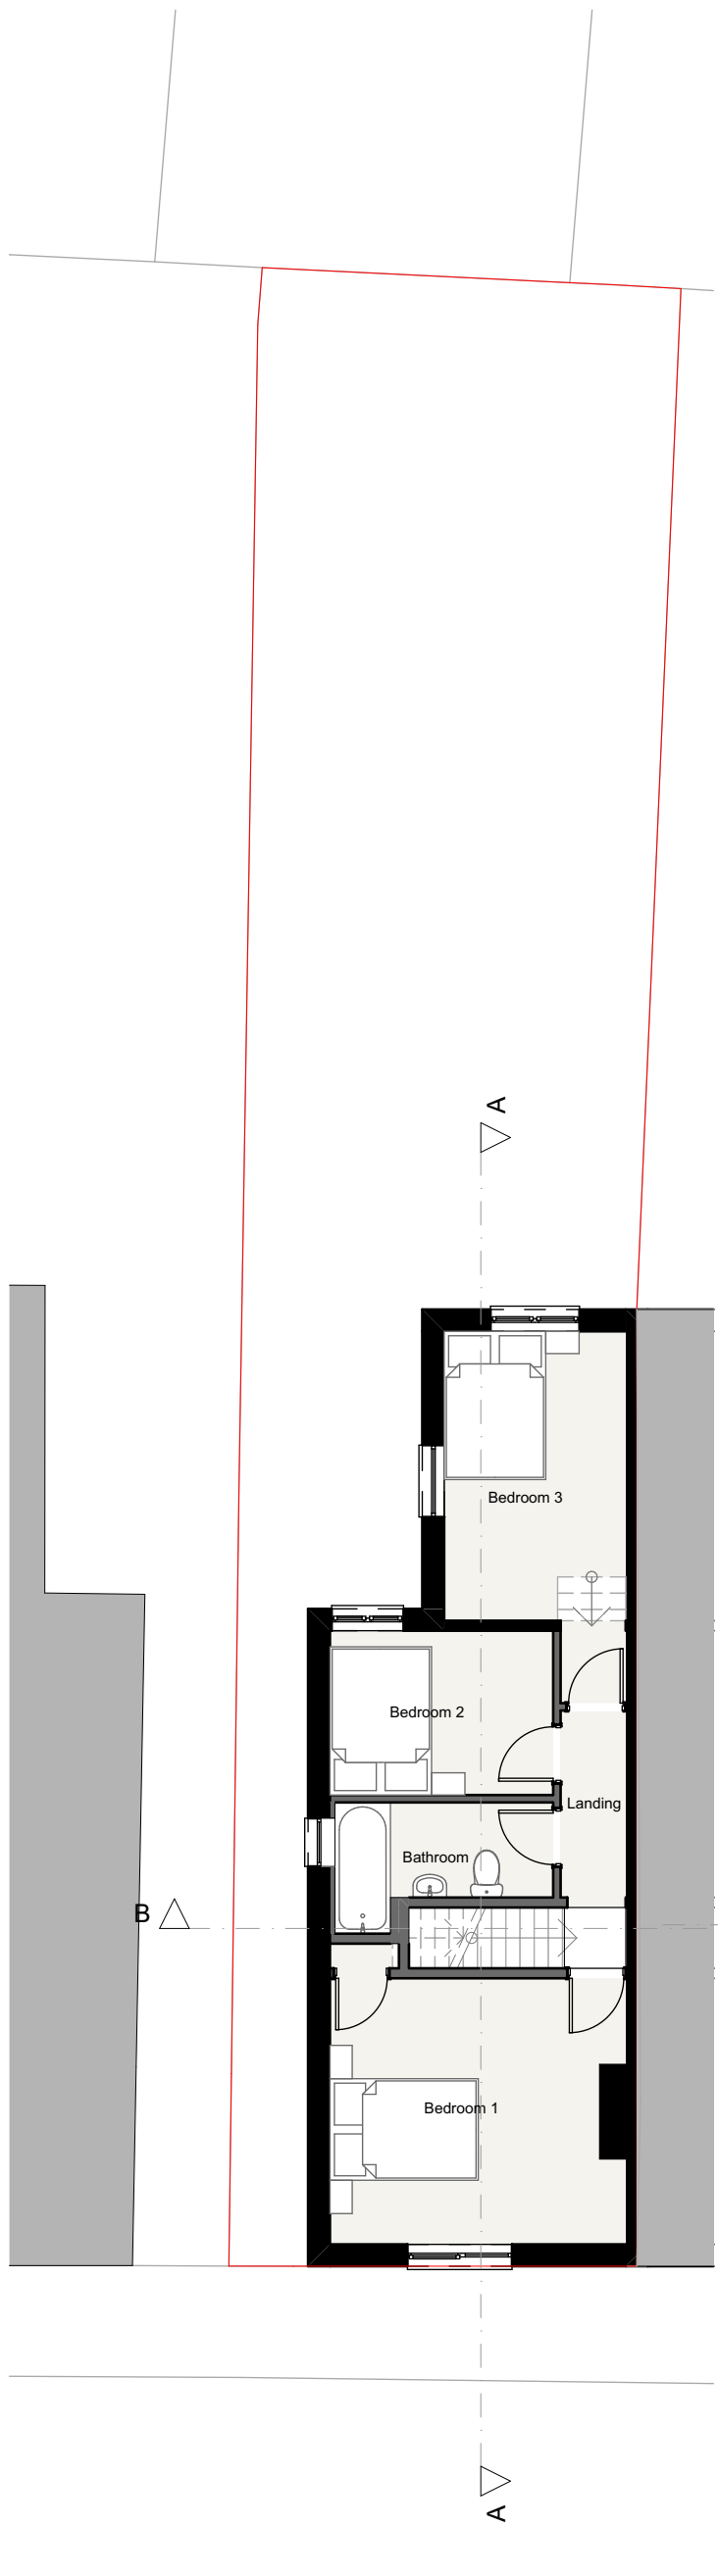


First Floor Plan

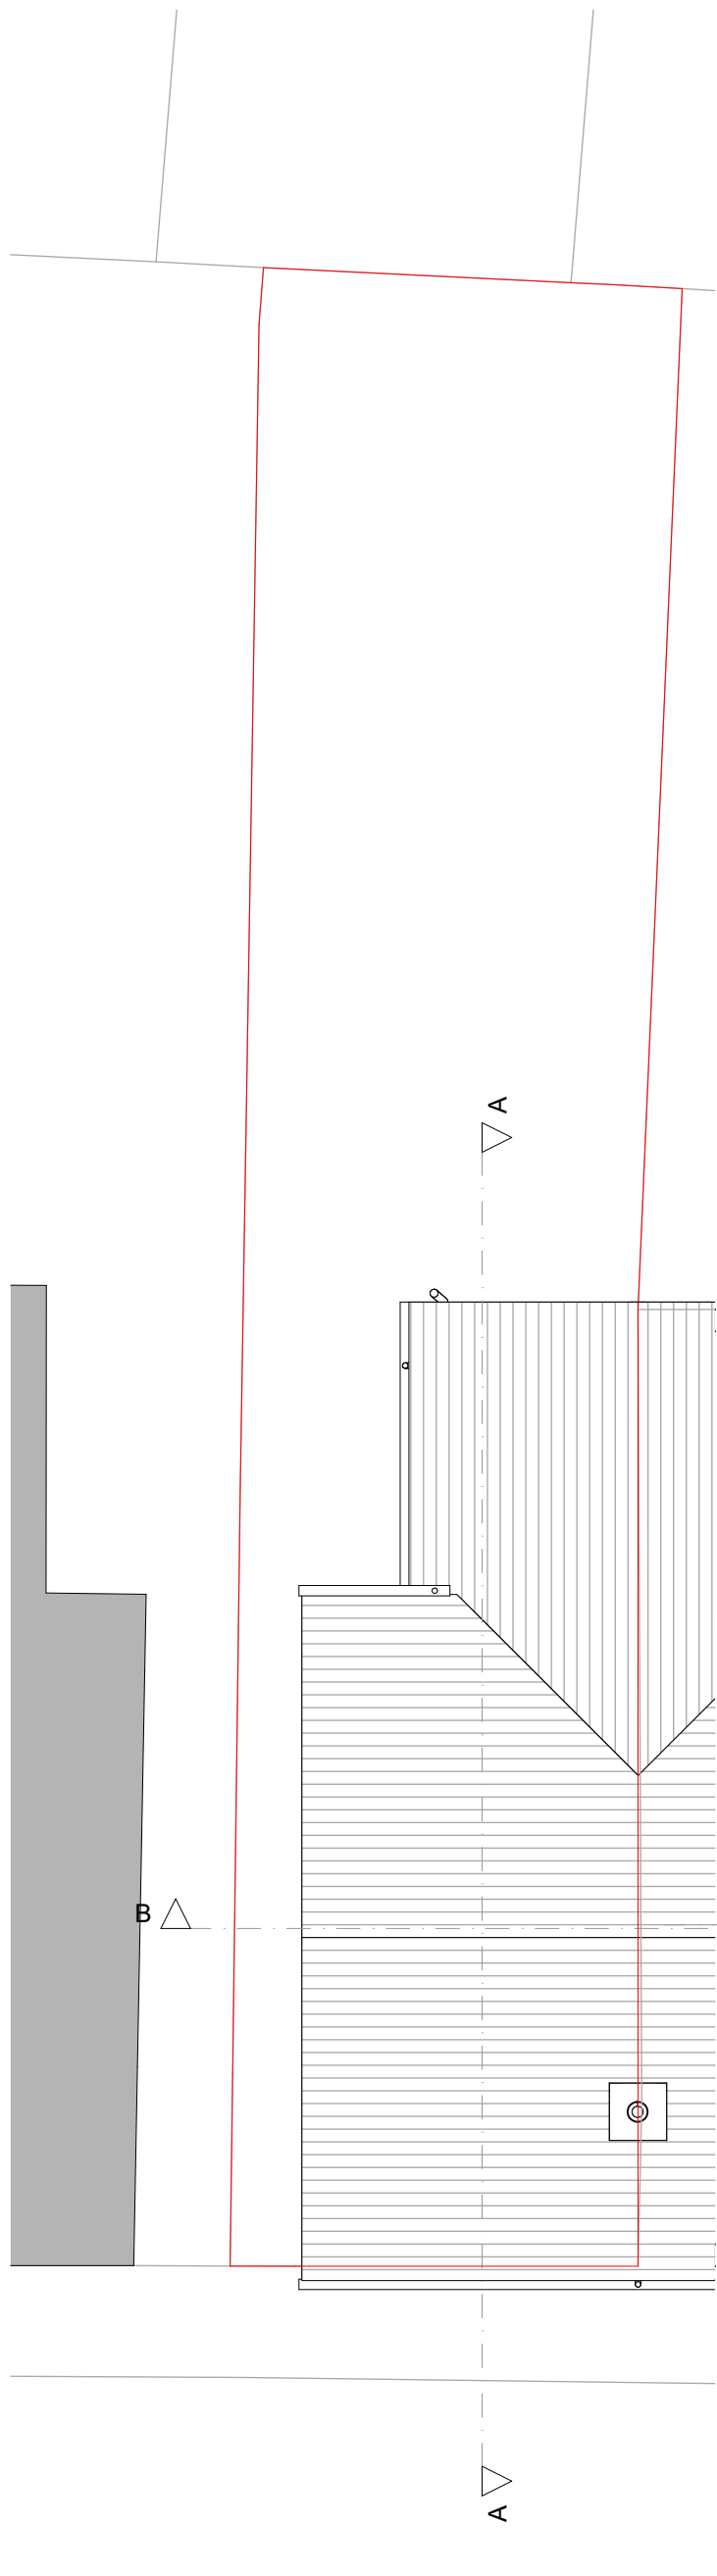


Roof Plan

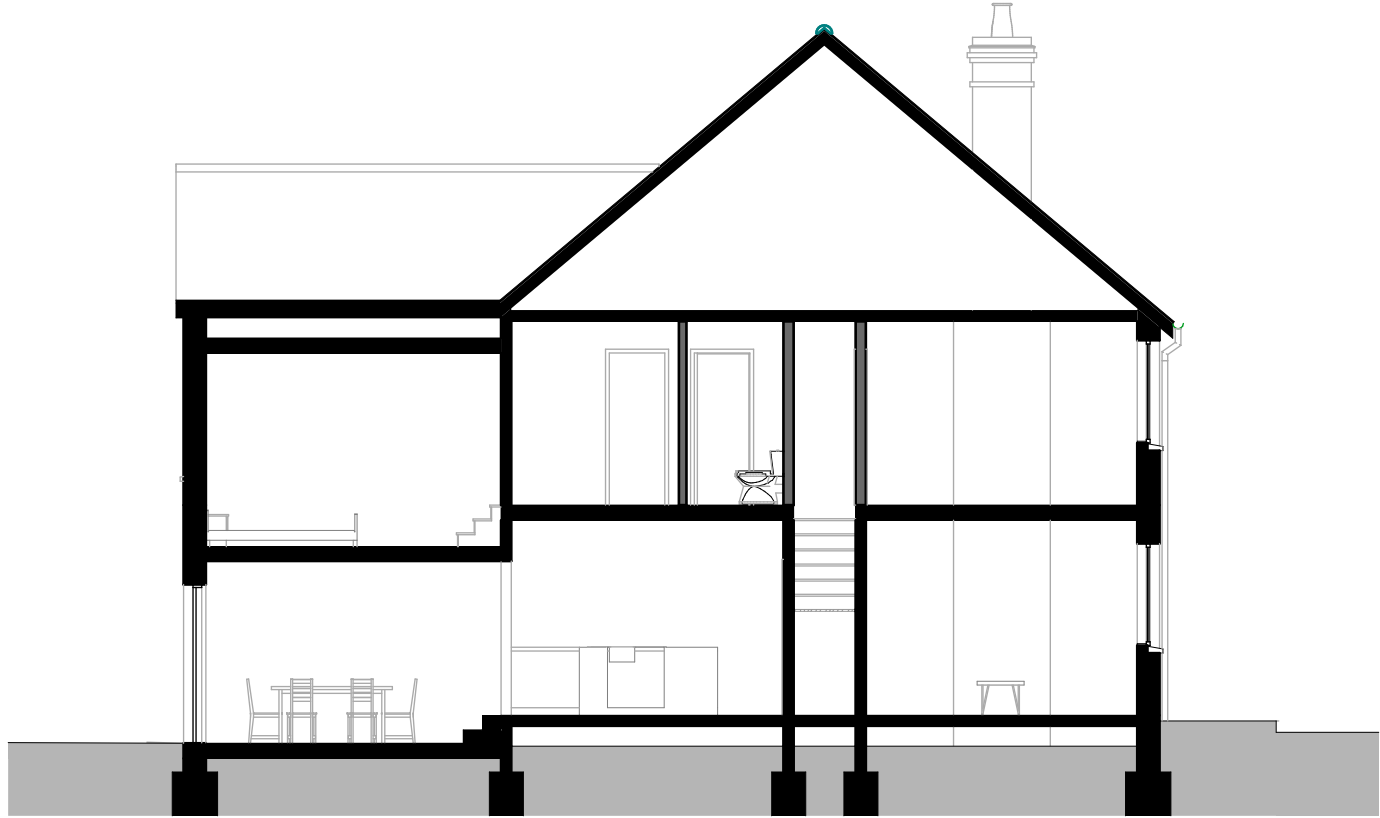


Section A-A

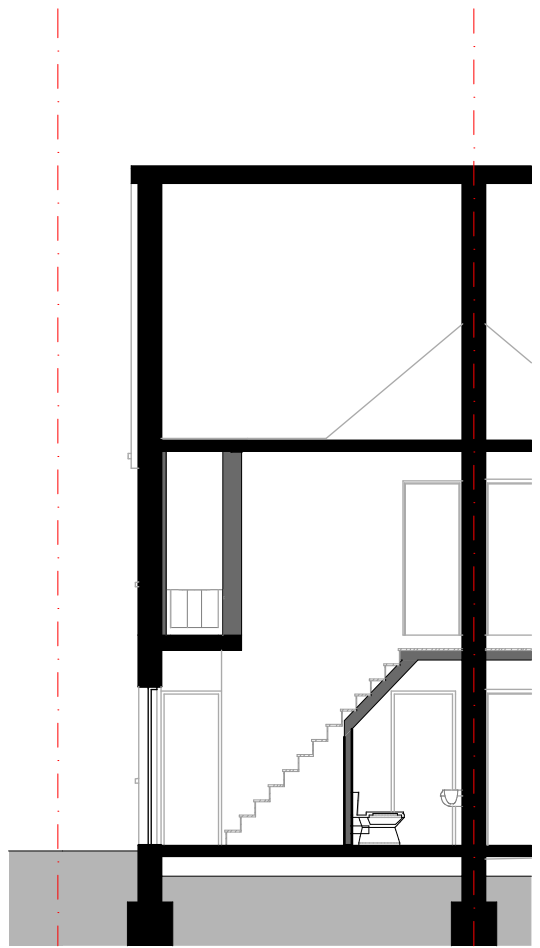


Section B-B

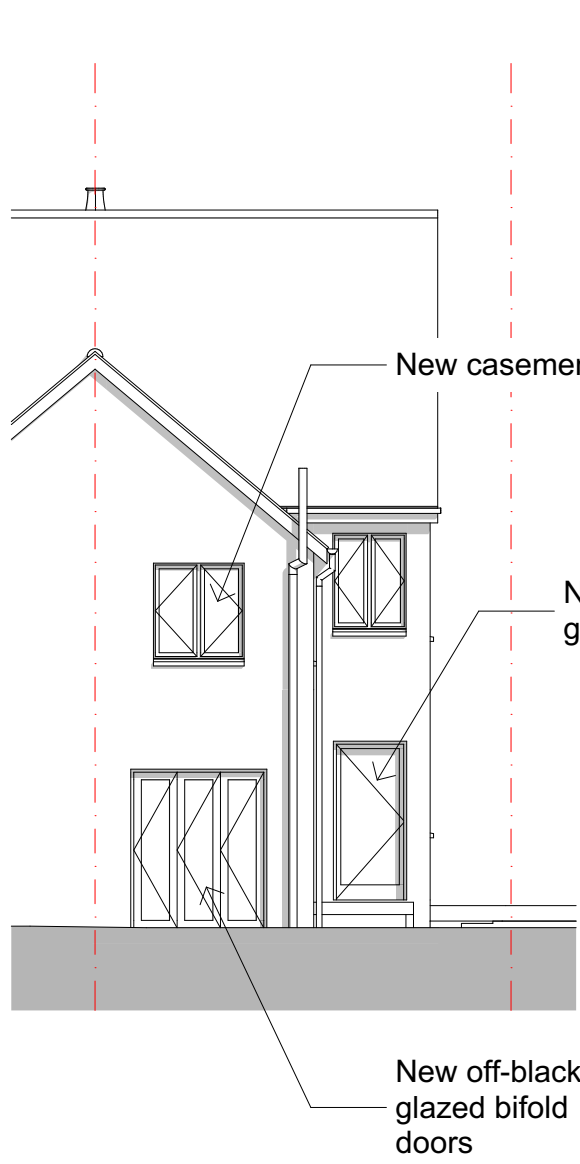

West Elevation

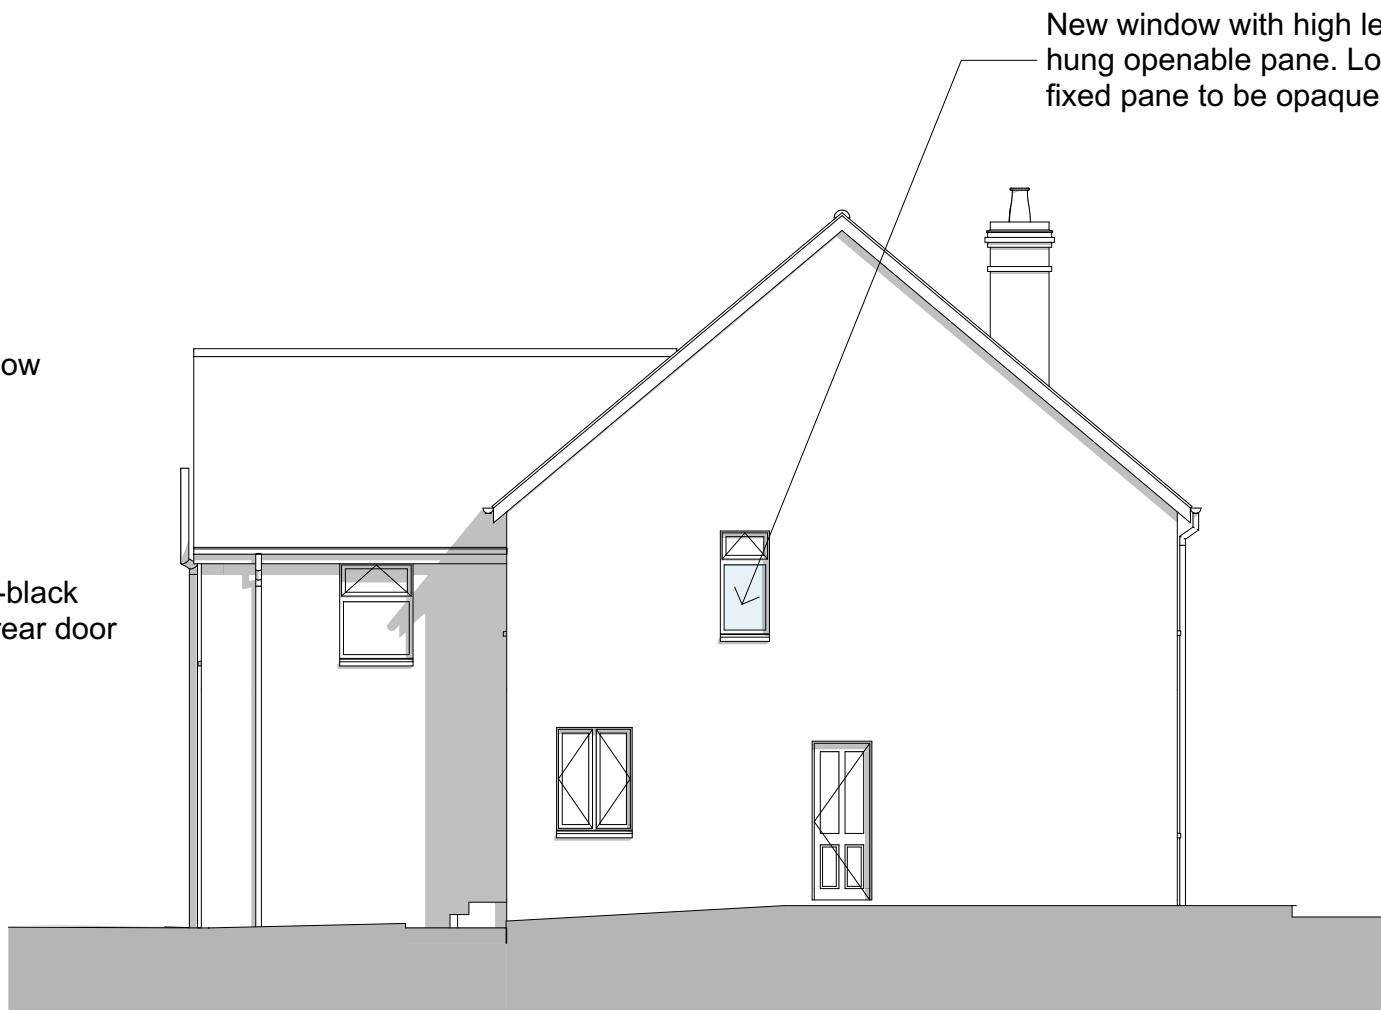

South Elevation

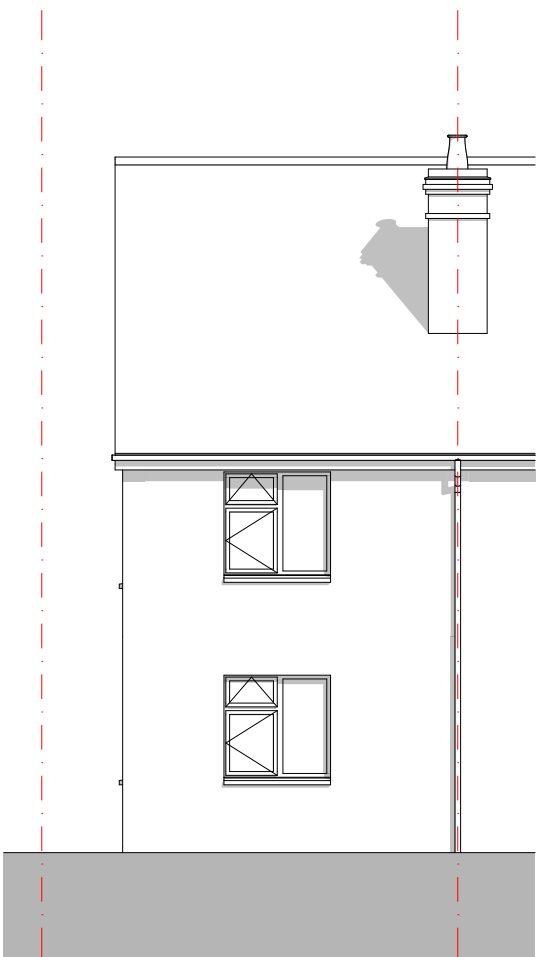

East Elevation