NOTE

OVERALL DIMENSIONS AND LOCATION OF THE CLUBHOUSE REMAIN THE SAME

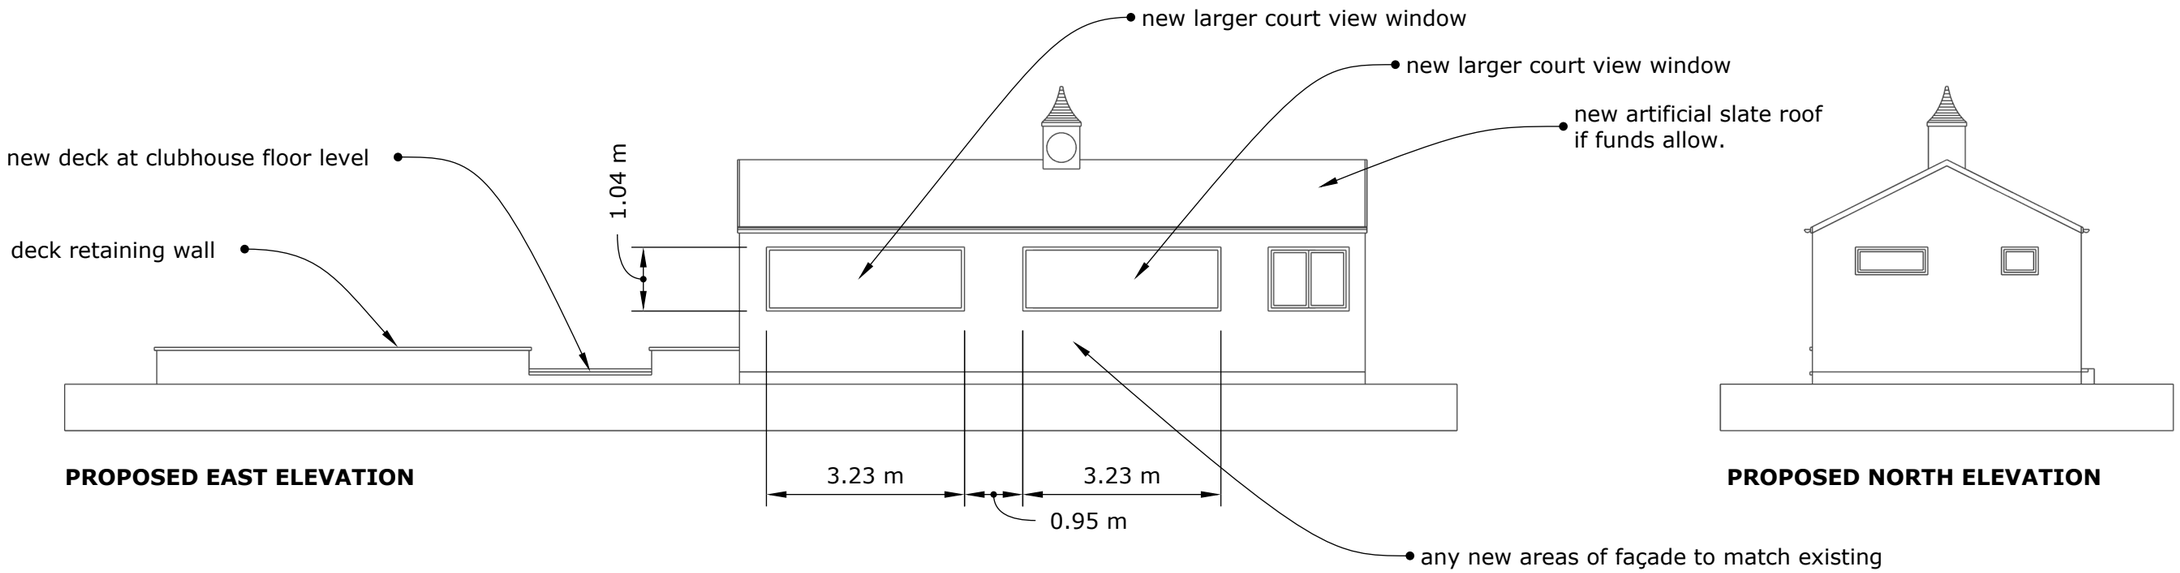

PROPOSED EAST ELEVATION

PROPOSED NORTH ELEVATION

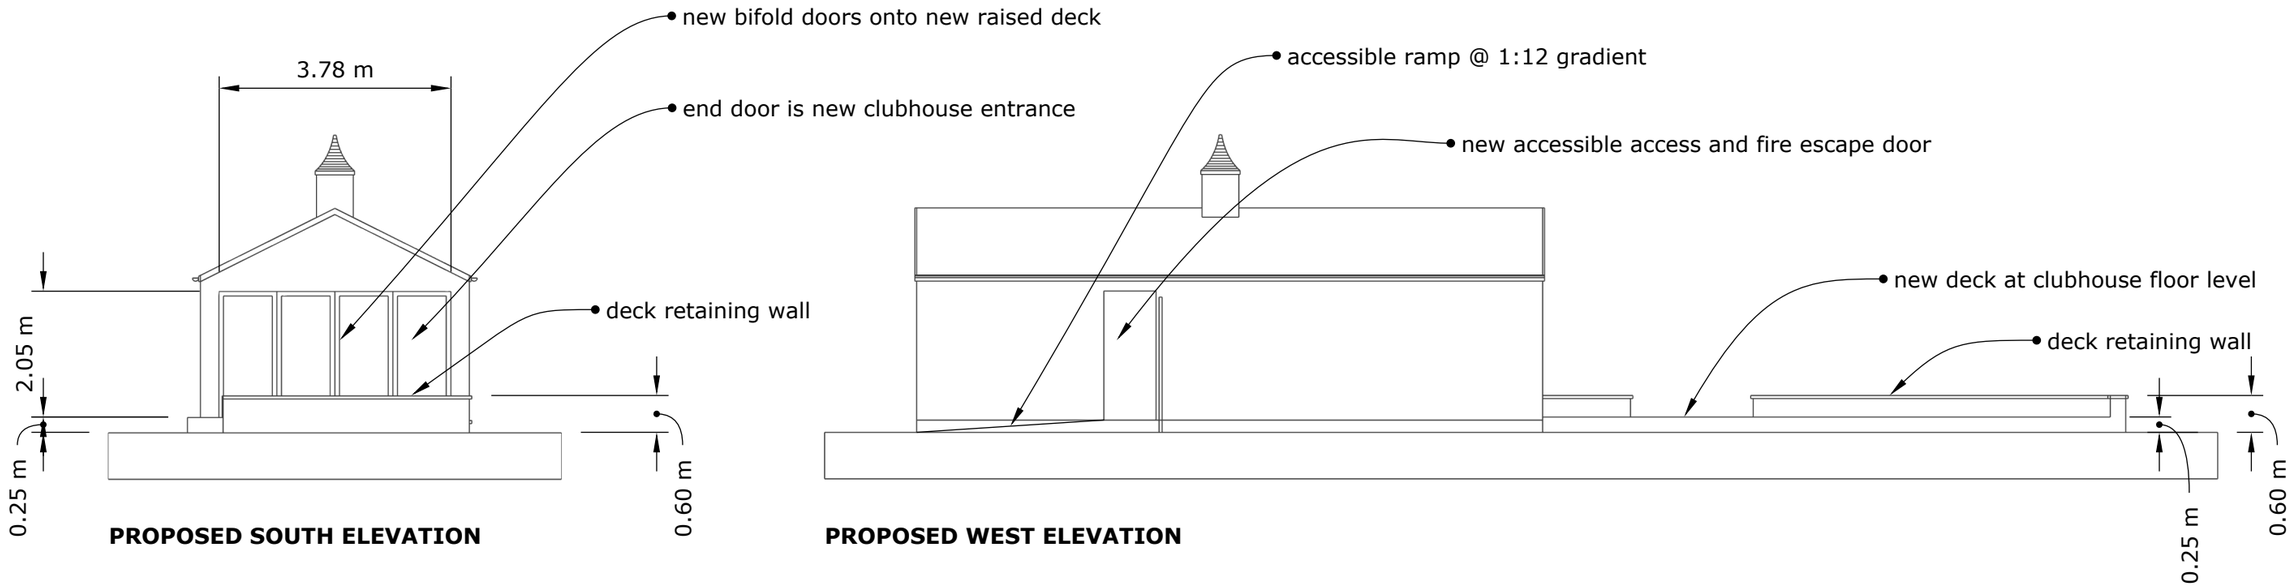

PROPOSED SOUTH ELEVATION

PROPOSED WEST ELEVATION

Hurstpierpoint Lawn Tennis Club

PROPOSED CLUBHOUSE ELEVATIONS

DRAWING NUMBER - HLTC 004 REV 0 - scale 1:100 @A3 - 20/08/2025