NOTE

OVERALL DIMENSIONS AND LOCATION OF THE CLUBHOUSE REMAIN THE SAME

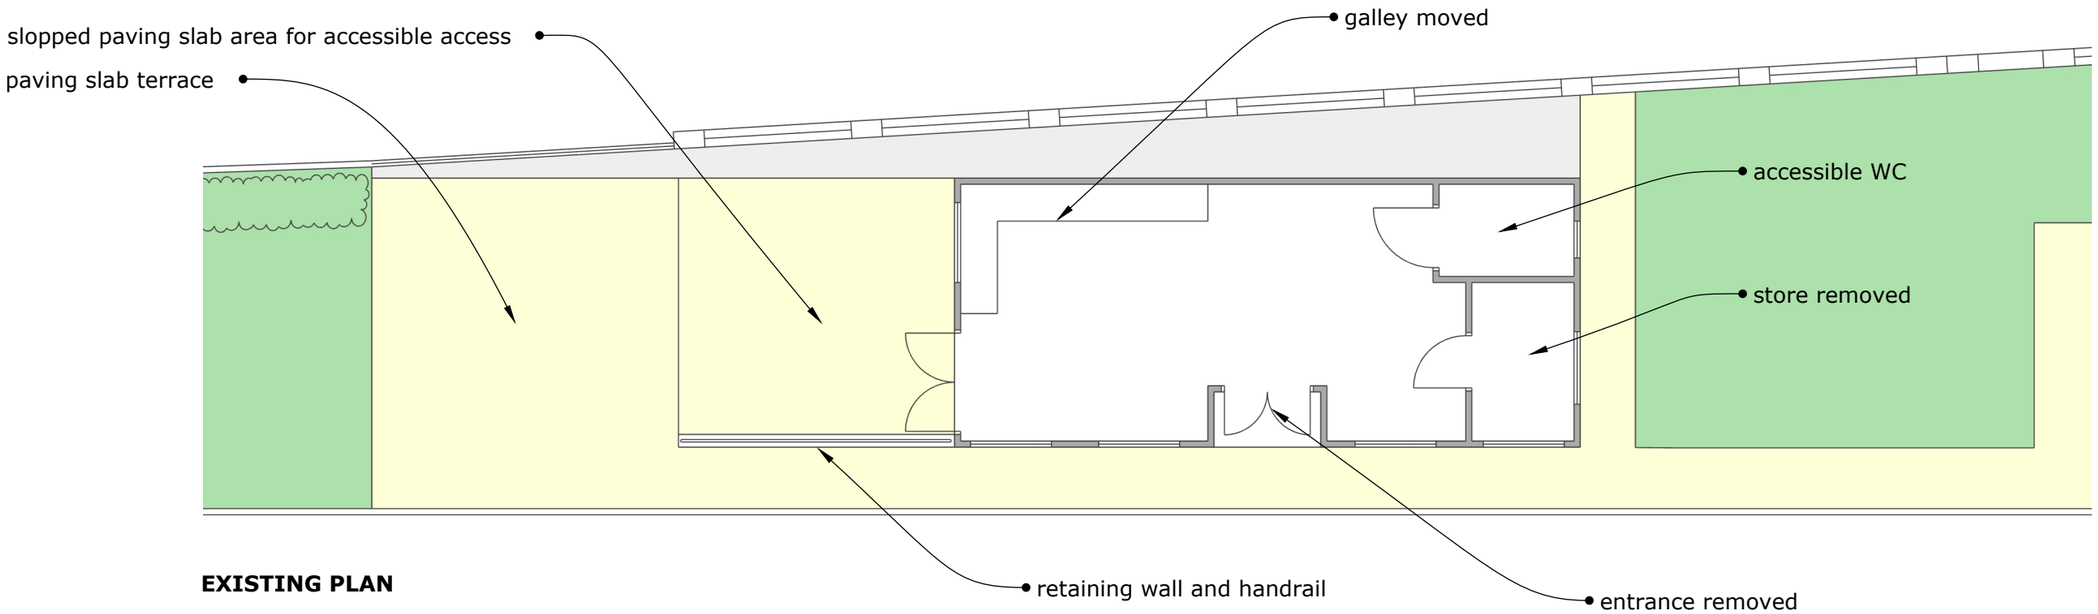

EXISTING PLAN

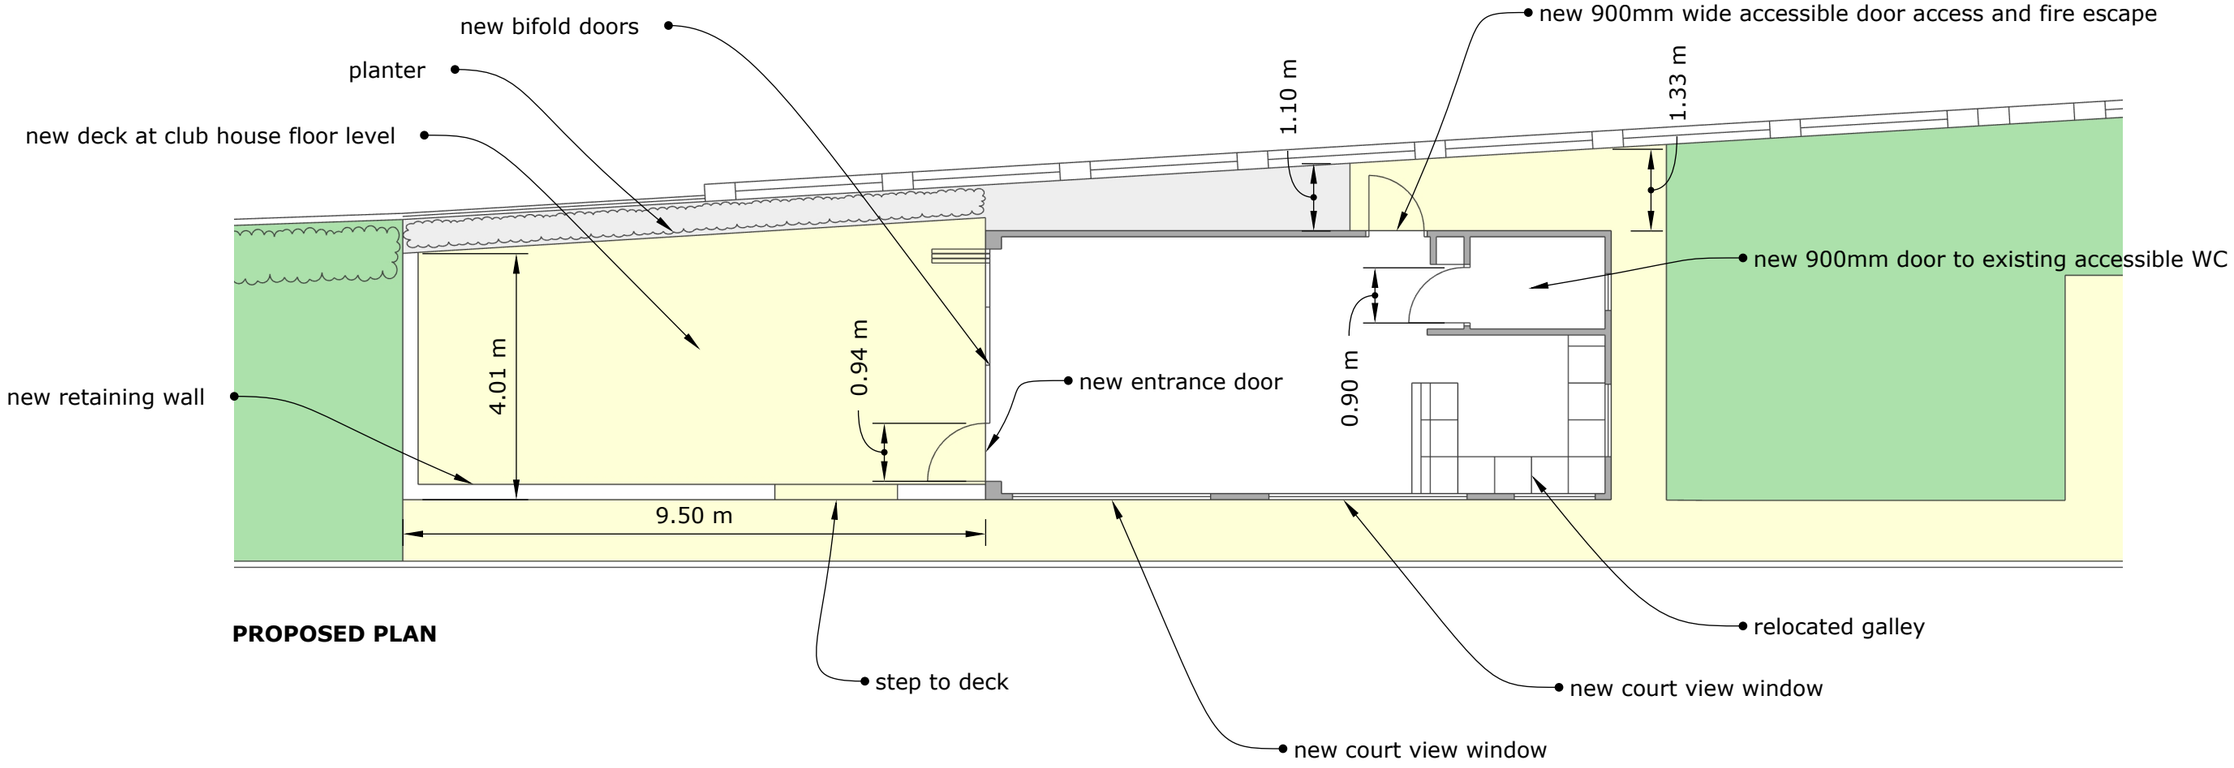

PROPOSED PLAN