

DOC.11 - Section Detail - Typical Pitched Roof
Eaves Detail

FOR PLANNING
PURPOSES ONLY



Weinerberger Goxhill Dark Chestnut
handmade tile finish

Exposed rafter feet to be stained in
dark finish to match cladding palette

Permachar charred larch timber
weatherboarding installed horizontally
in Raven finish to ground floor walls
and soffits to inset window apertures

Gutters to be half round powder
coated aluminium in RAL 7016.

Windows to be Minimal Windows
Sliding Doors/ Invsio, both by IQ
glass, throughout. Frames to be RAL
7016 in matt finish. See
supplementary documents submitted
for further information.

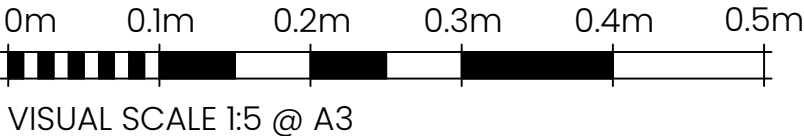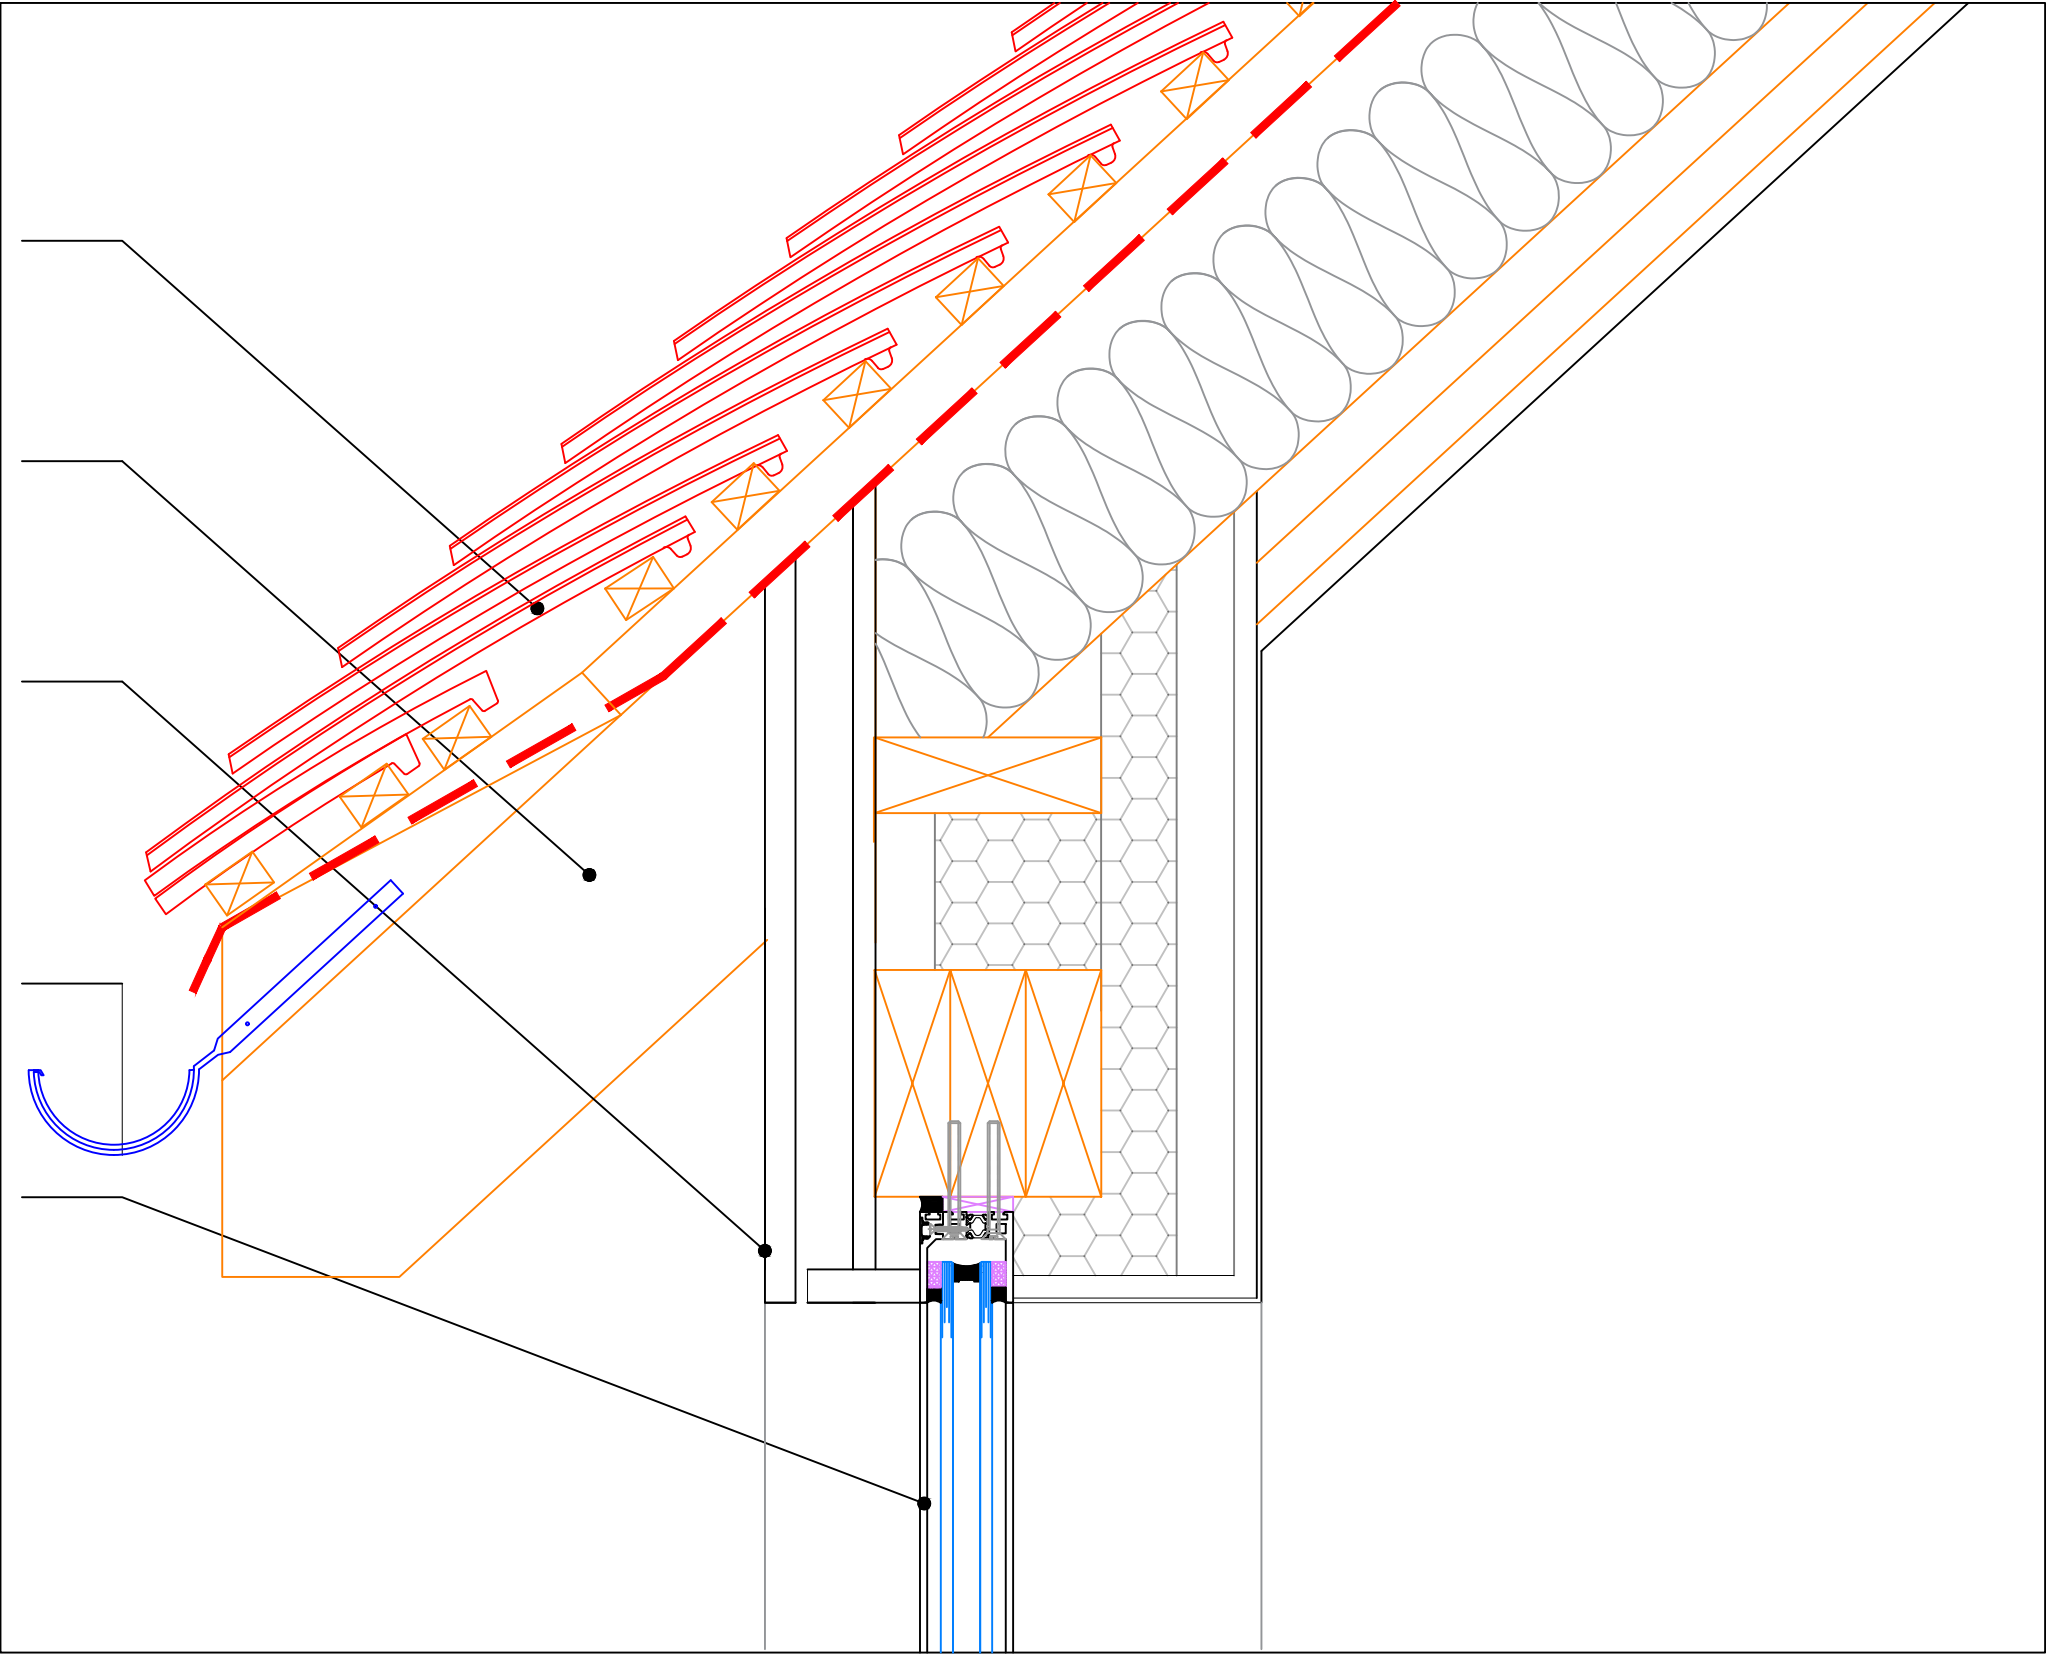

All detailing is to strictly comply with
Manufacturer's instructions and
recommendations.

REV.	DATE.	BY.	AMENDMENT.		CHK.

DISCHARGE OF
CONDITION

NOTES:
DO NOT SCALE OFF THIS DRAWING UNLESS FOR PLANNING
PURPOSES.
CHECK ALL DIMENSIONS ON SITE BEFORE ANY WORK IS
COMMENCED.
ALL GOODS MATERIALS AND WORKMANSHIP MUST
CONFORM WITH CURRENT BUILDING REGULATIONS, BRITISH
STANDARDS AND CODES OF PRACTICE.
COPYRIGHT OF THIS DRAWING IS RETAINED BY GOULD
BAXTER AND IT MUST NOT BE REPRODUCED WITHOUT
WRITTEN CONSENT.

**gould baxter**

2 Lucastes Mews, Paddockhall Road,
Haywards Heath,
West Sussex, RH16 1HE(01444) 847455
info@gouldbaxter.co.uk
www.gouldbaxter.co.uk

CLIENT:
Mr R. Carr - Southern Rock Property Ltd

PROJECT:
Riverside,
Land Adjacent to Loxley House,
Bolney Chapel Lane,
Twineham, RH17 5NN

DRAWING: Section Detail - Typical Pitched Roof Eaves Detail			
DATE: 15/07/24	SCALE AT A3: 1:5	DRAWN BY: SM	CHECKED BY: TMM

JOB NO. GH652	DRAWING NO. DOC.11	REV. *
------------------	-----------------------	-----------