


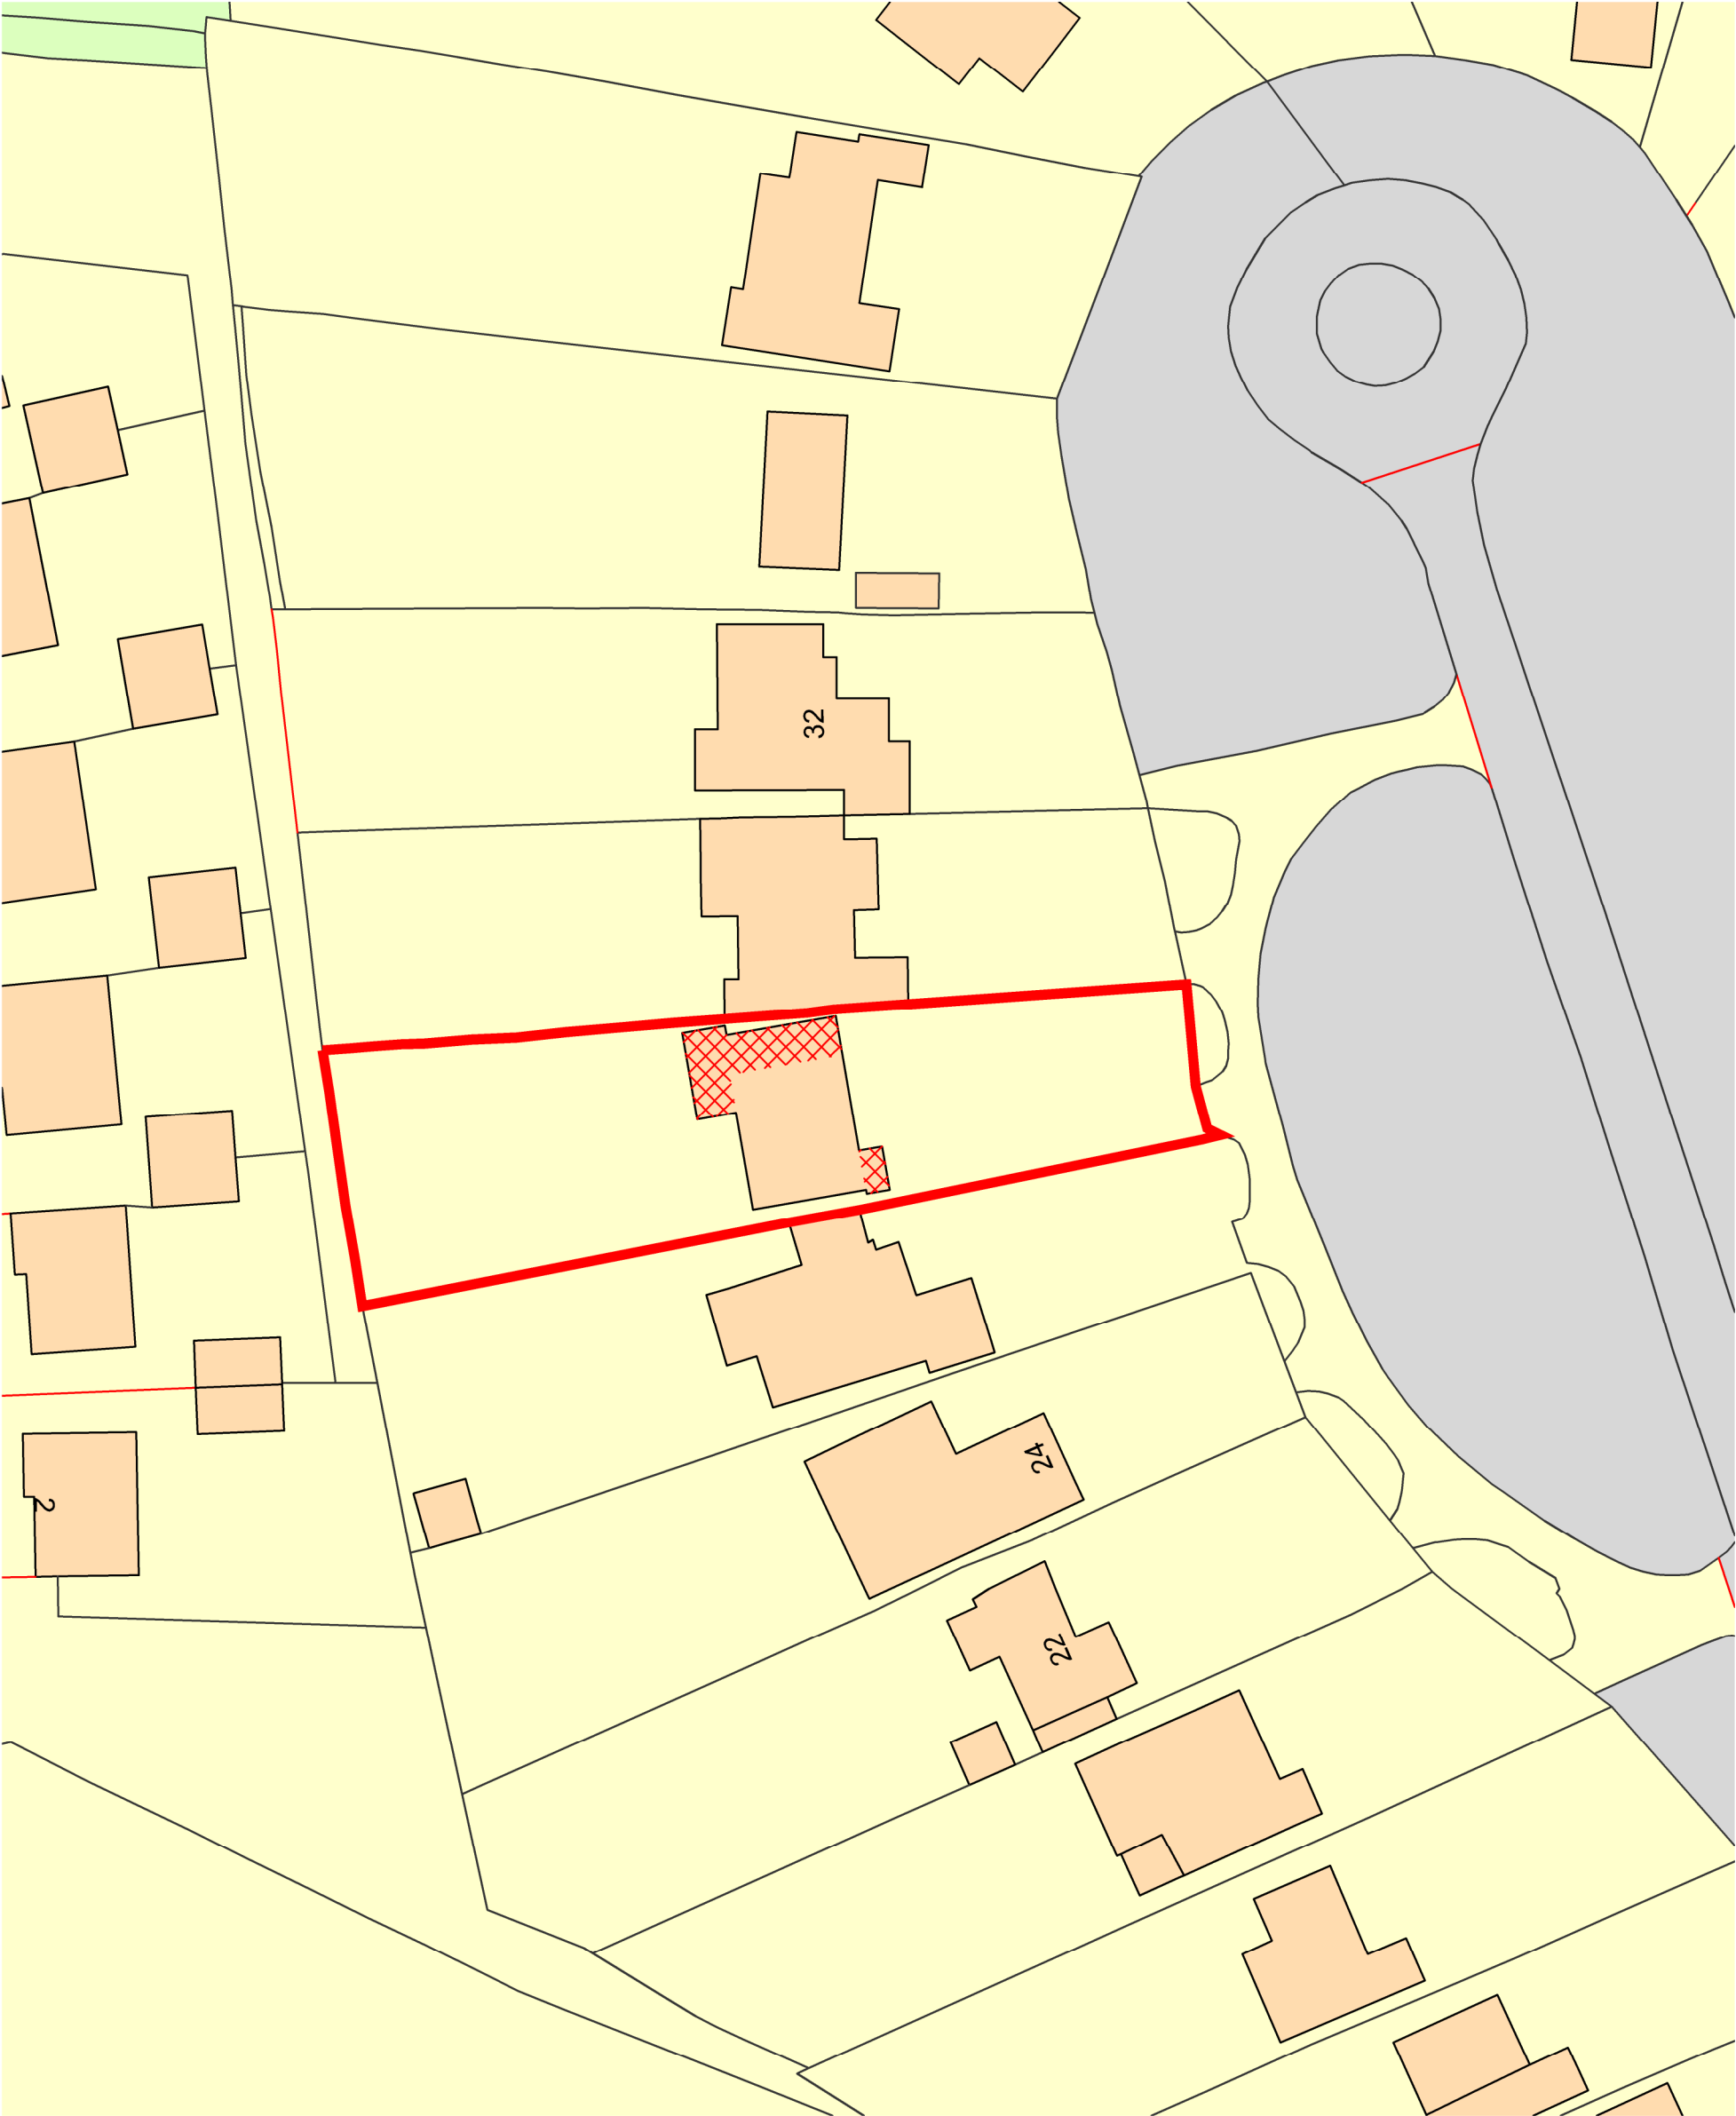

NORTH POINT

Rev	Date/By	Revision Note
C	02.12.24 JT	Hatch altered
B	27.11.24 JT	Minor alteration from client
A	26.11.24 JT	Planning Issue

Client:
Mr and Mrs Sherrell
Project:
28 Foxhill Village
Haywards Heath
RH16 4QZ
Drawing:
Site Block Plan

JTA
Jonathan Talley
Architects Limited

PLANNING

Drawing Number	Date
066-001-101 Rev C	October 2024
Scale	Paper Size
1:500	A3
Drawn	Checked
JT	JT
E-mail	
info@jtalimited.co.uk	
Web	
www.jtalimited.co.uk	

Jonathan Talley Architects Limited is a registered business in England, No. 12494720, Company No. 07422222.
Jonathan Talley Architects Limited is a limited liability company registered in England and Wales with registered number 1373271. Jonathan Talley Architects Limited is a company registered in England, No. 1373271.