




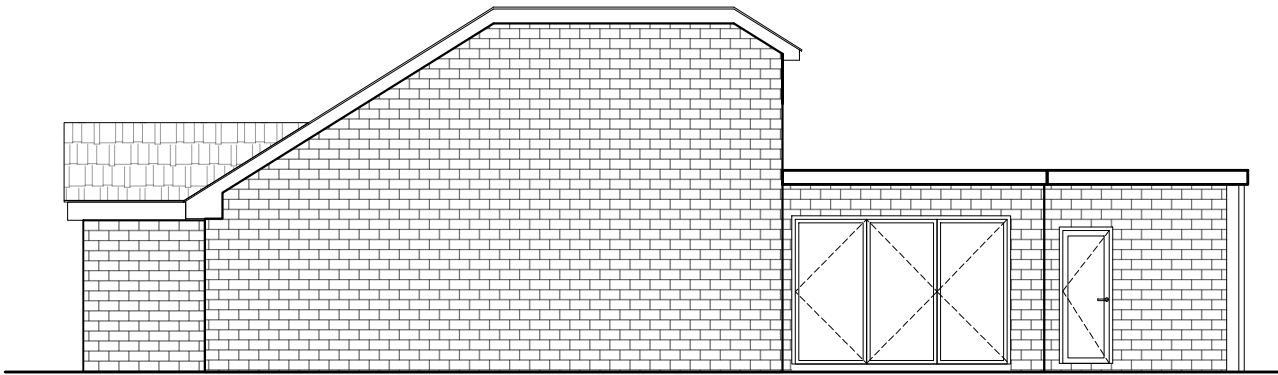


ELEVATION C - PROPOSED
Scale: 1:100 @ A3

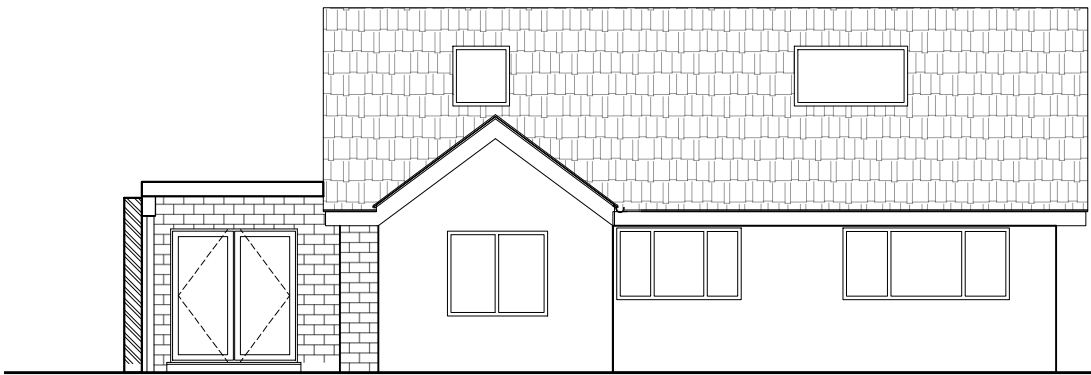

ELEVATION A - PROPOSED
Scale: 1:100 @ A3

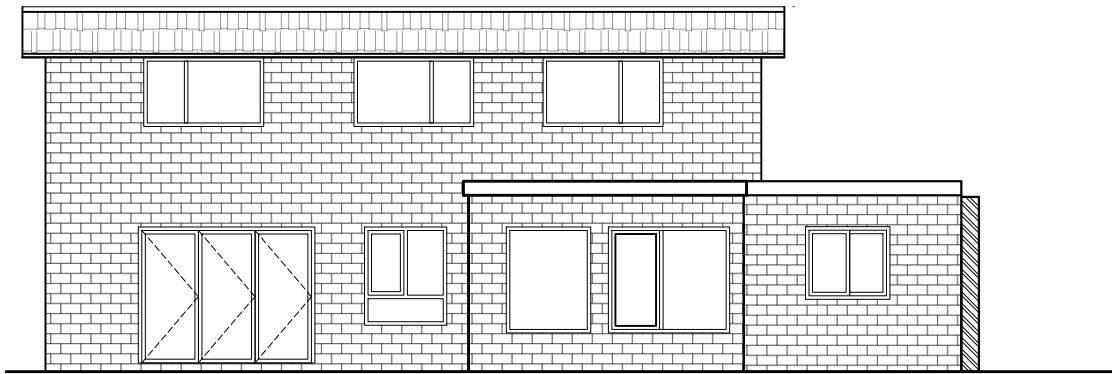

ELEVATION B - PROPOSED
Scale: 1:100 @ A3

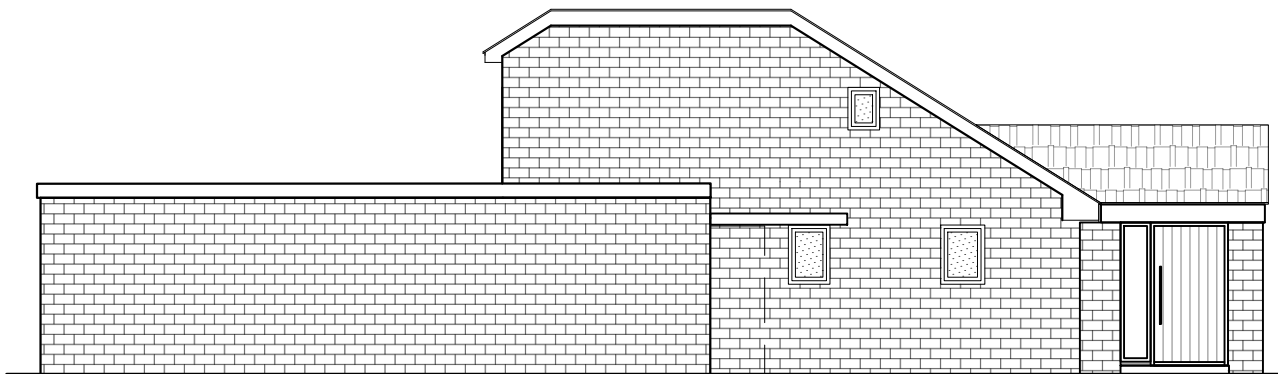

ELEVATION D - PROPOSED
Scale: 1:100 @ A3

Site address 1 White Close, Hurstpierpoint		
Job Title Residential Extension and internal remodelling		
Proposed Elevations		
buchan rum 9 SAVILL ROAD LINDFIELD WEST SUSSEX RH162NY E : info@buchanrumarchitects.co.uk T : 01444 239019		
Scale 1:100	Size A3	
04/2026	Des By BRA	
Project number 26_114	Drawing number PL_114_00	Rev. 09