



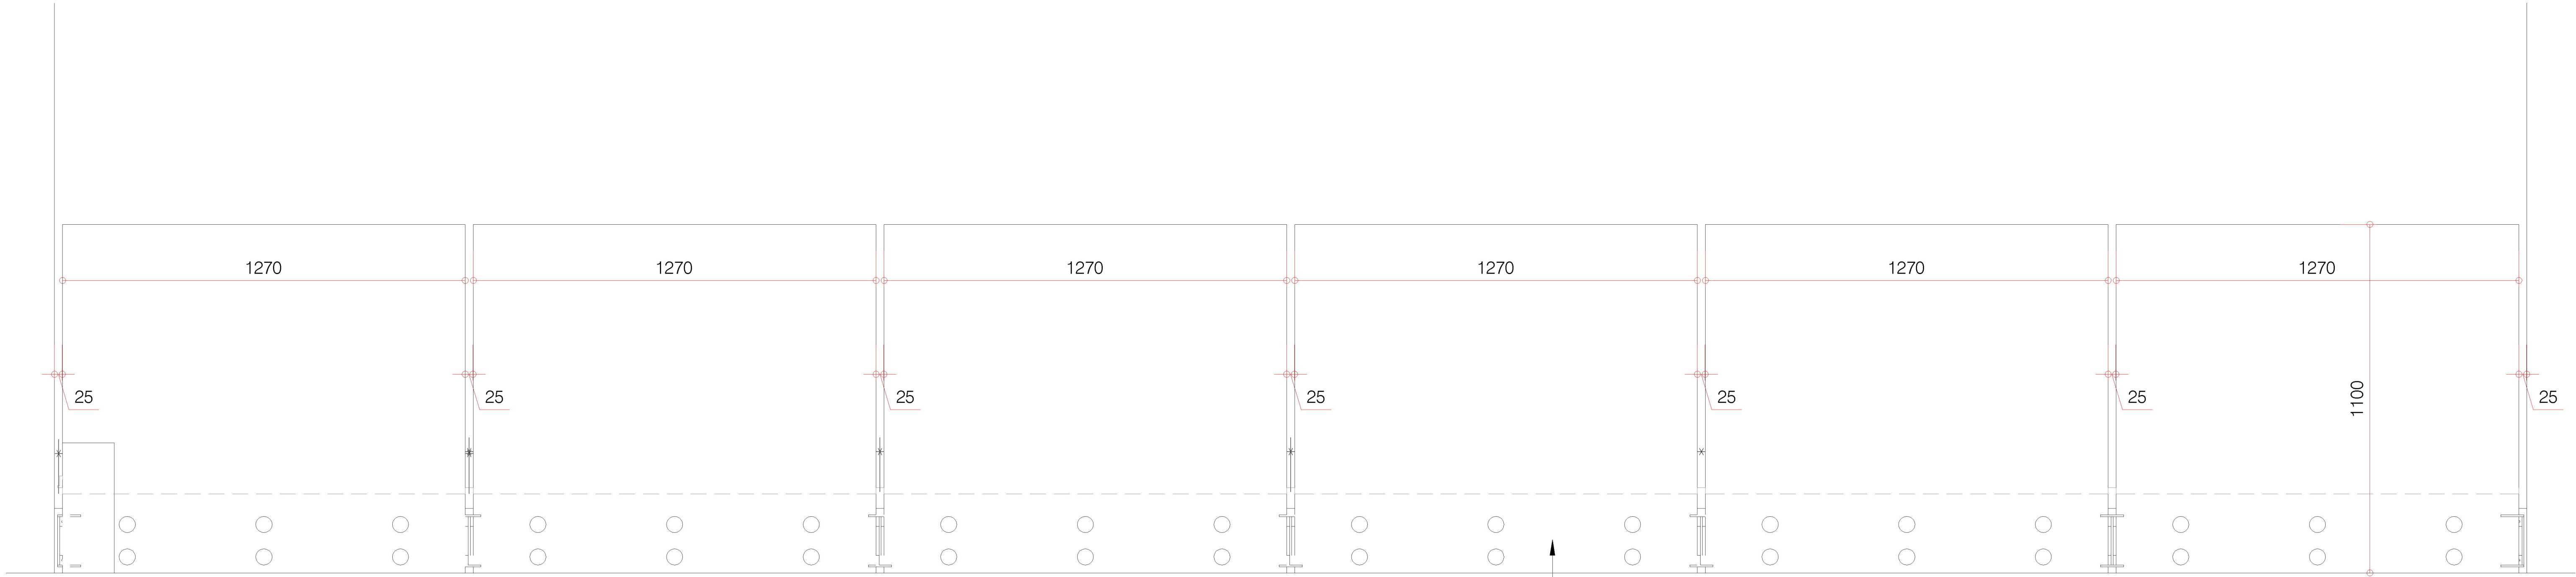


Glass Balustrade - Elevation
Scale 1:10@A1
1:20@A3

21.5mm toughned and laminated clear glass balustrade with bespoke fascia brackets and 50mm projection buttons by South Coast Steel Ltd.

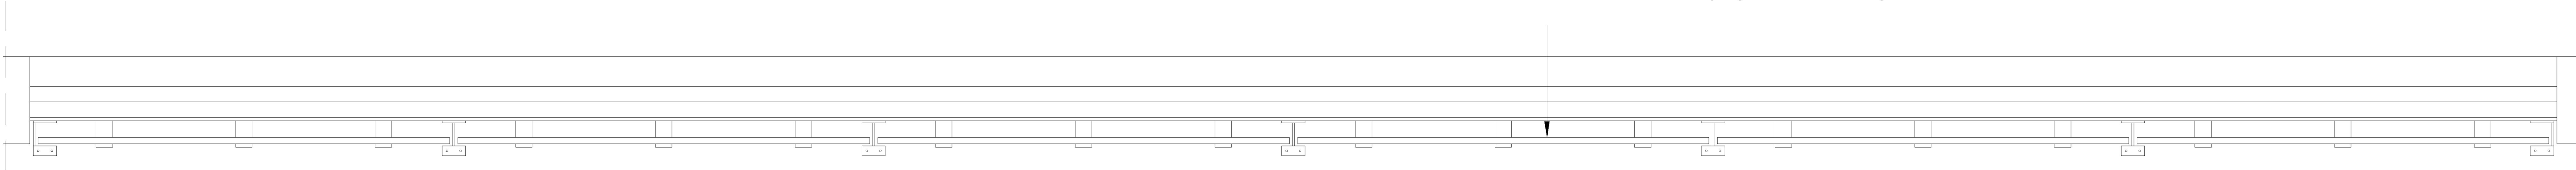


Glass Balustrade - Plan
Scale 1:10@A1
1:20@A3

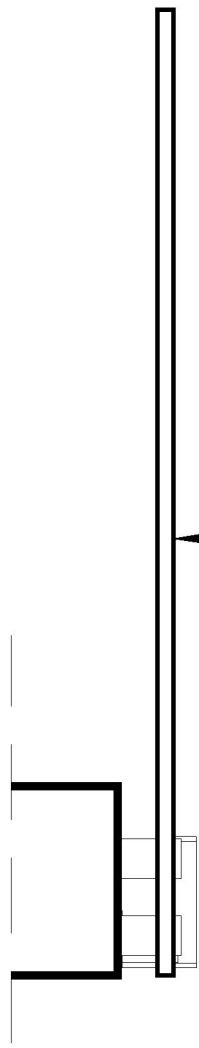

21.5mm toughned and laminated clear glass balustrade with bespoke fascia brackets and 50mm projection buttons by South Coast Steel Ltd.

Glass Balustrade - Section
Scale 1:10@A1
1:20@A3

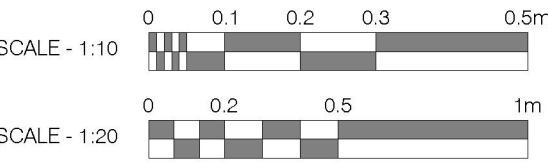

Rev.	Comments	By:	Date:
-	-	-	-

Do not scale this drawing All dimensions must be checked on site
All rights reserved. No reproduction in any material form is permitted without consent.

LISTED BUILDING CONSENT			
Client: Mr. Simon Dougall			
Project Title: 107 High St, Lindfield, Haywards Heath, West Sussex, RH16 2HR			
Drawing Title: Detail Drawings: Balustrade to terrace - Sheet 2 of 2			
Scale: 1:10@A1 1:20@A3	Date: Apr 25	Drawn: KN	Checked: KW

		
Studio		
28 Scrutton Street London UK EC2A 4RP		
T: +44(0) 20 7247 2462 E: enquiries@kyson.co.uk W: www.kyson.co.uk		
Project No.: 900-25	Drawing No.: 5025	Revision: -