


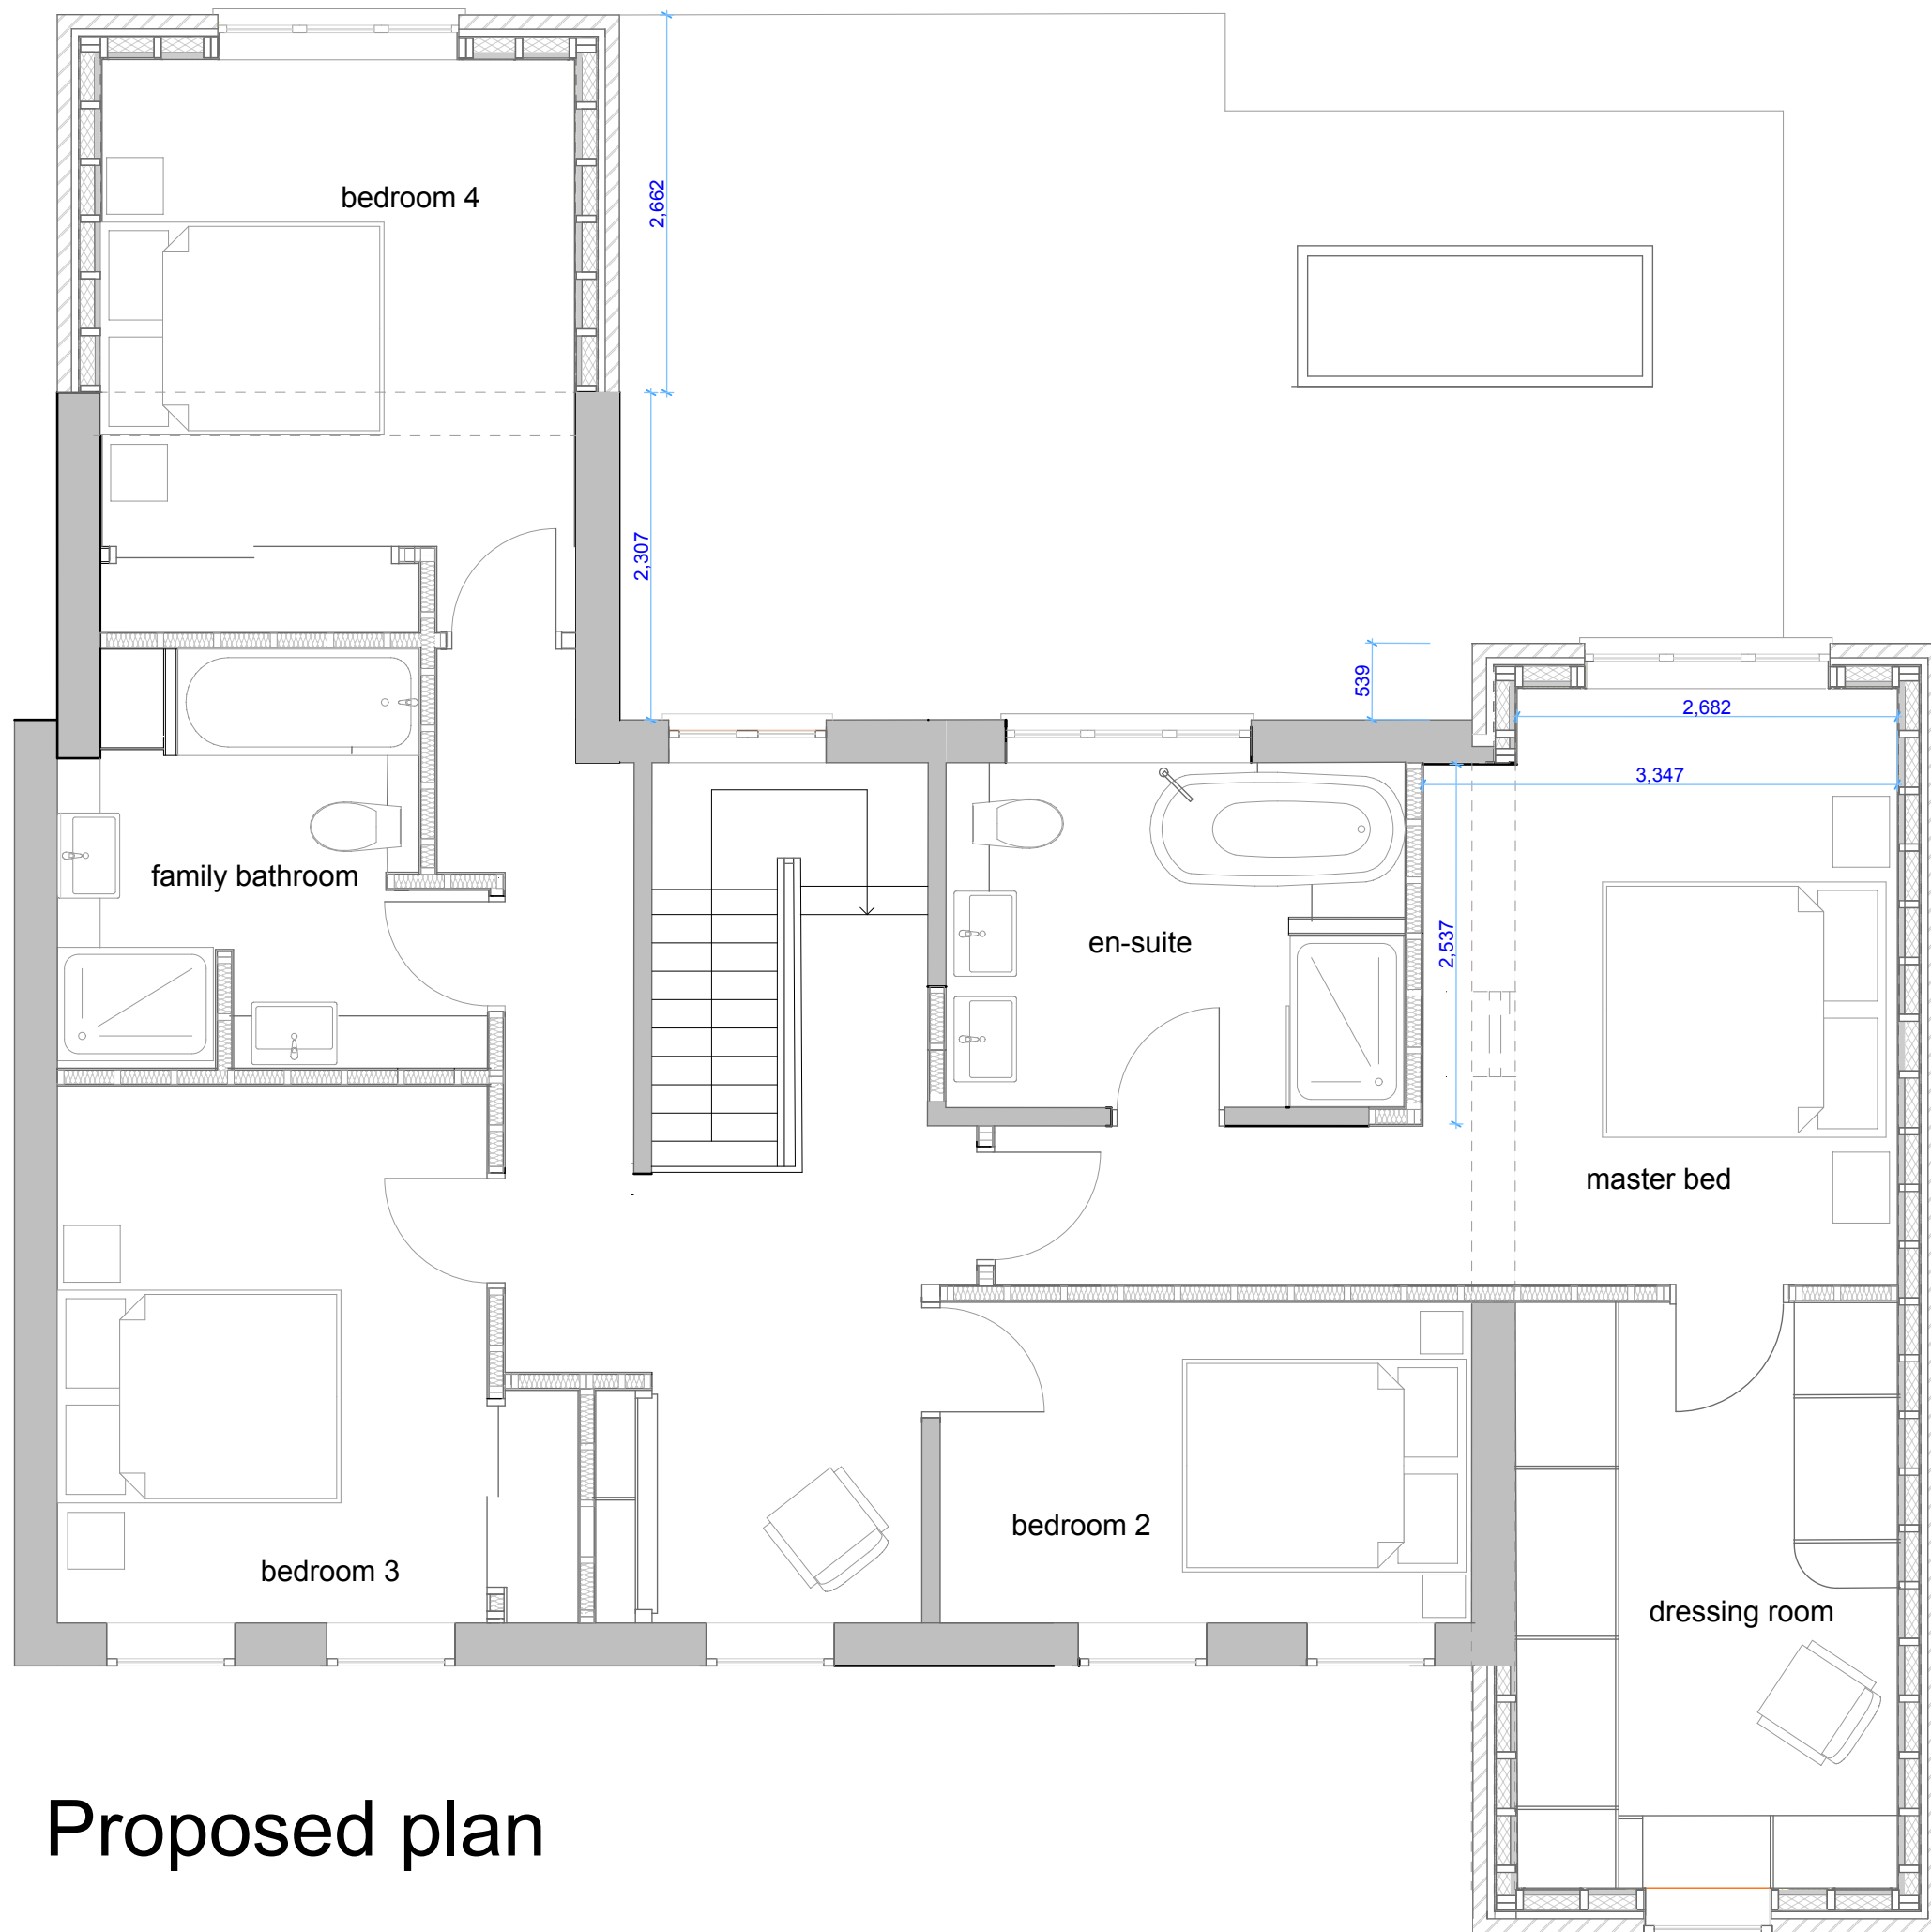

Proposed plan

proposed first floor plan
Scale @ A3 1:50
drawing 04
RH16 3 EF
17 Fairford Close
Haywards Heath
KEDSLIE ANDERSON
ARCHITECTS+ INTERIORS