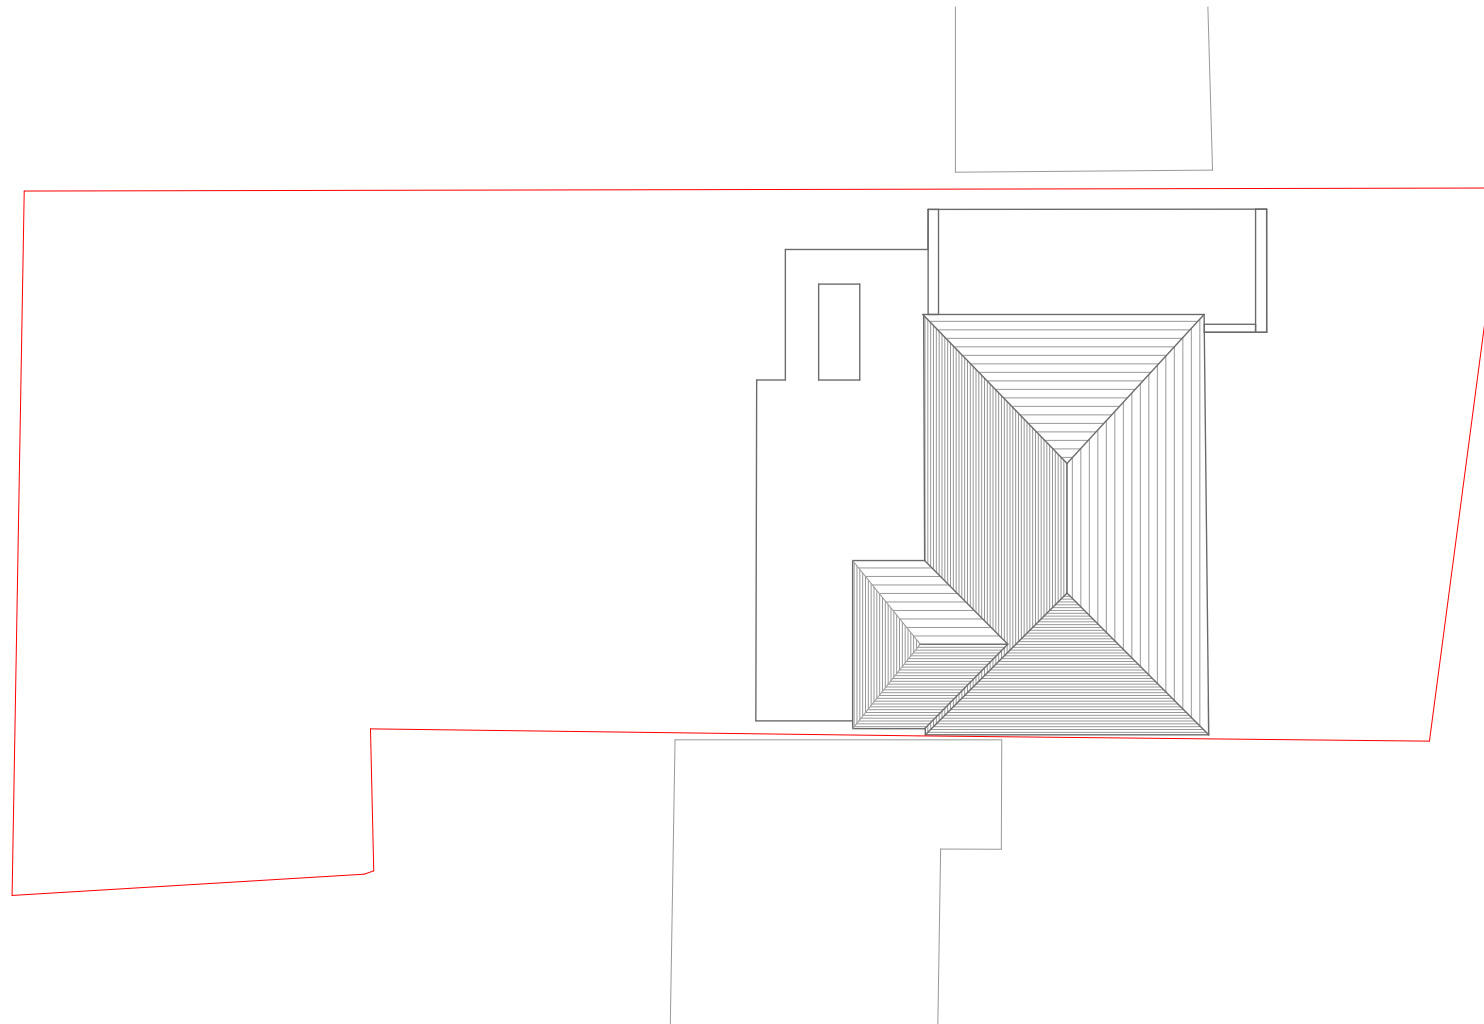


existing roof plan
Scale @ A3 1:200
drawing 05
RH16 3 EF
17 Fairford Close
Haywards Heath
KEDSLIE ANDERSON
ARCHITECTS+ INTERIORS