

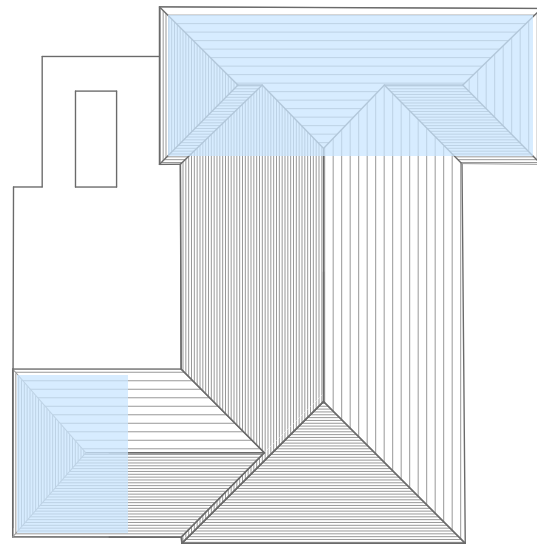


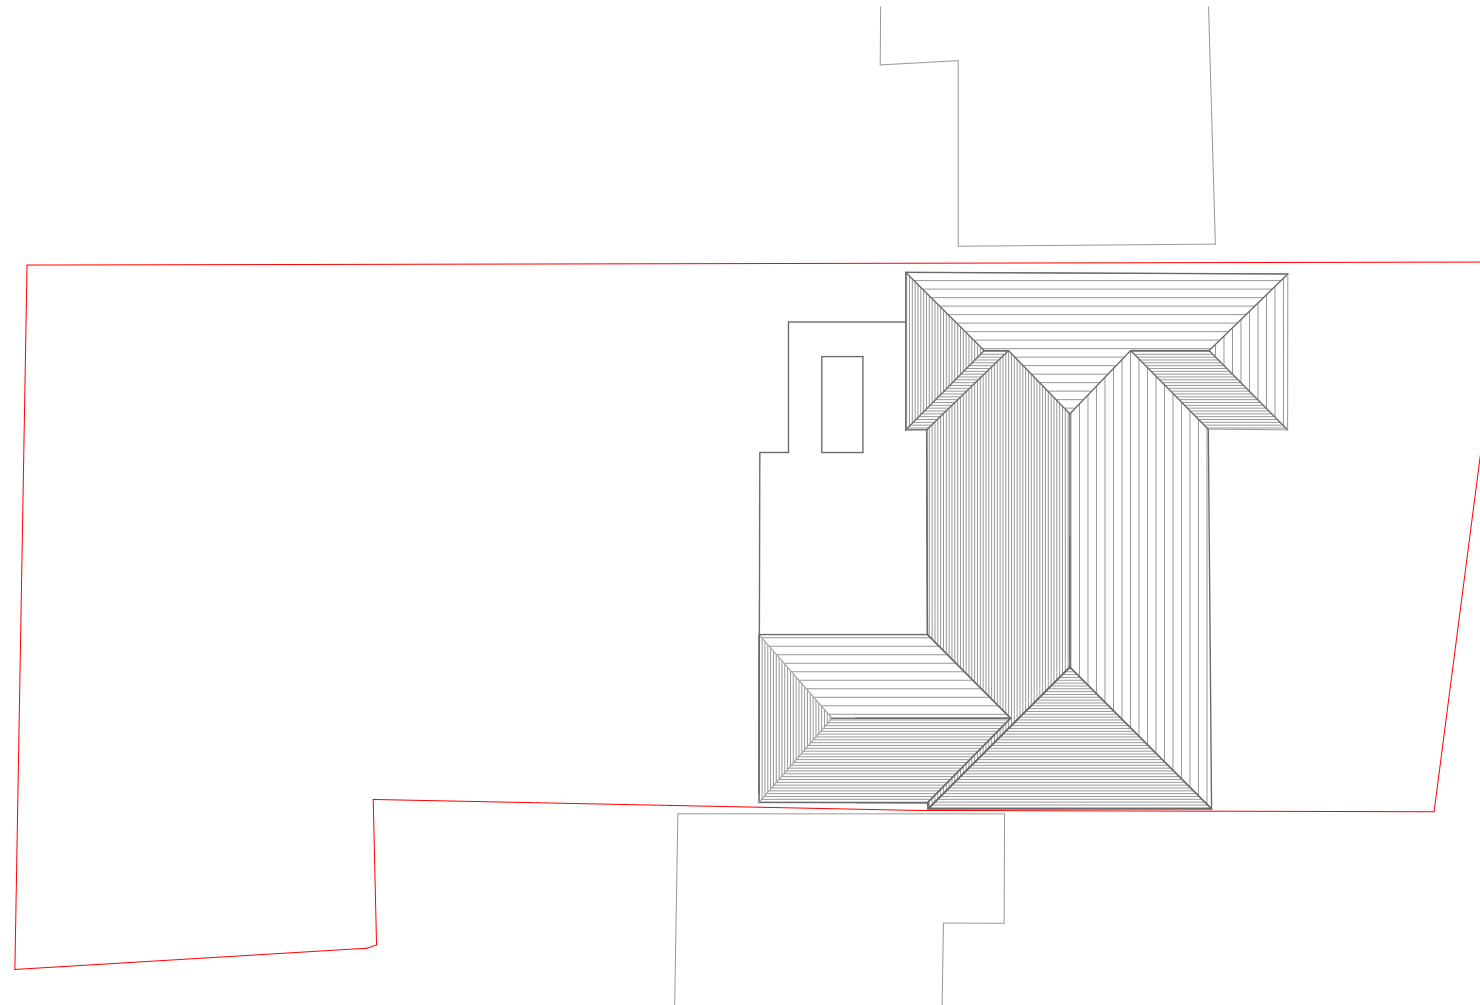

■ new extension at first floor

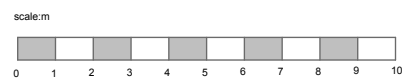

proposed roof plan
Scale @ A3 1:200
drawing 06
RH16 3 EF
17 Fairford Close
Haywards Heath
KEDSLIE ANDERSON
ARCHITECTS+ INTERIORS