


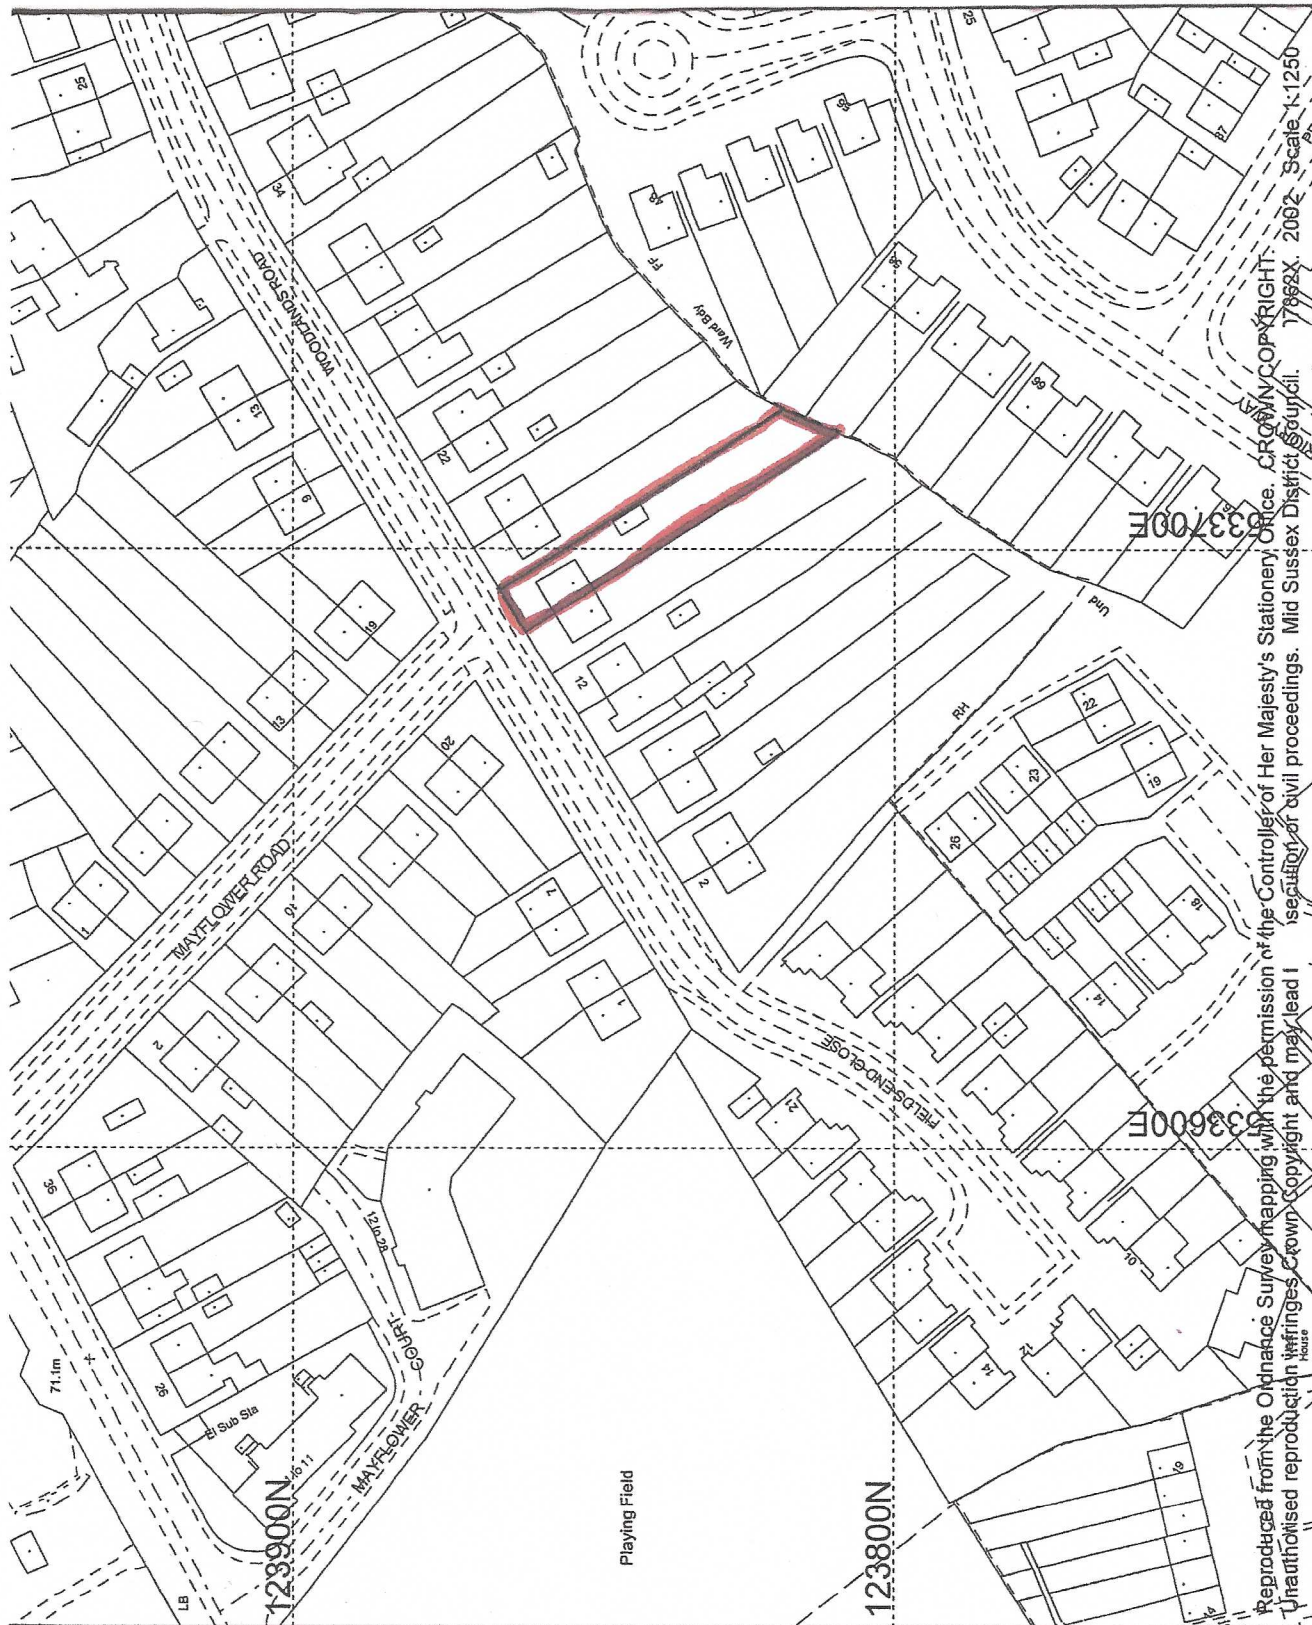

Reproduced from the Ordnance Survey mapping with the permission of the Controller of Her Majesty's Stationery Office. CROWN COPYRIGHT. 17662X. 2092. Scale 1:1250. Unauthorised reproduction infringes Crown Copyright and may lead to prosecution or civil proceedings. Mid Sussex District Council.

DM/26/0789