
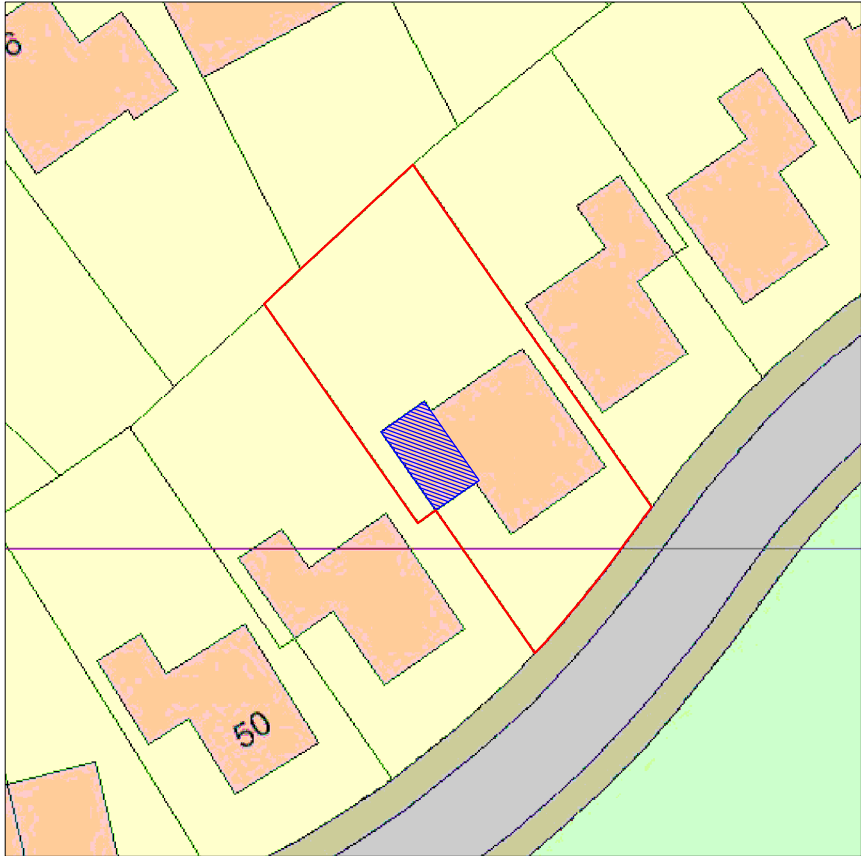
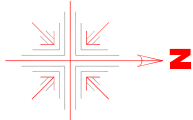


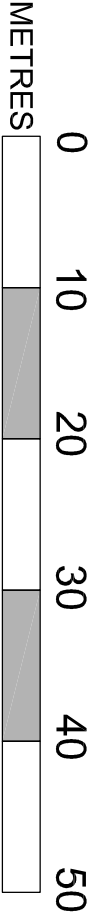

BLOCK PLAN
@ 1:500

P1	ISSUED FOR HH PLANNING	28/05/25
Rev	Description	Date
		By

Impact Design Solutions
Planning and Building Control Specialists
email: impactdesign@email.com
mobile: 07920 714945

Project
**46 Wychwood Place, Crawley Down,
RH10 4HN**

Drawing
BLOCK PLAN

SCALE 1:500 @ A4
Date MAY 2025
Drawing No **2505-46Wychwood-03**