



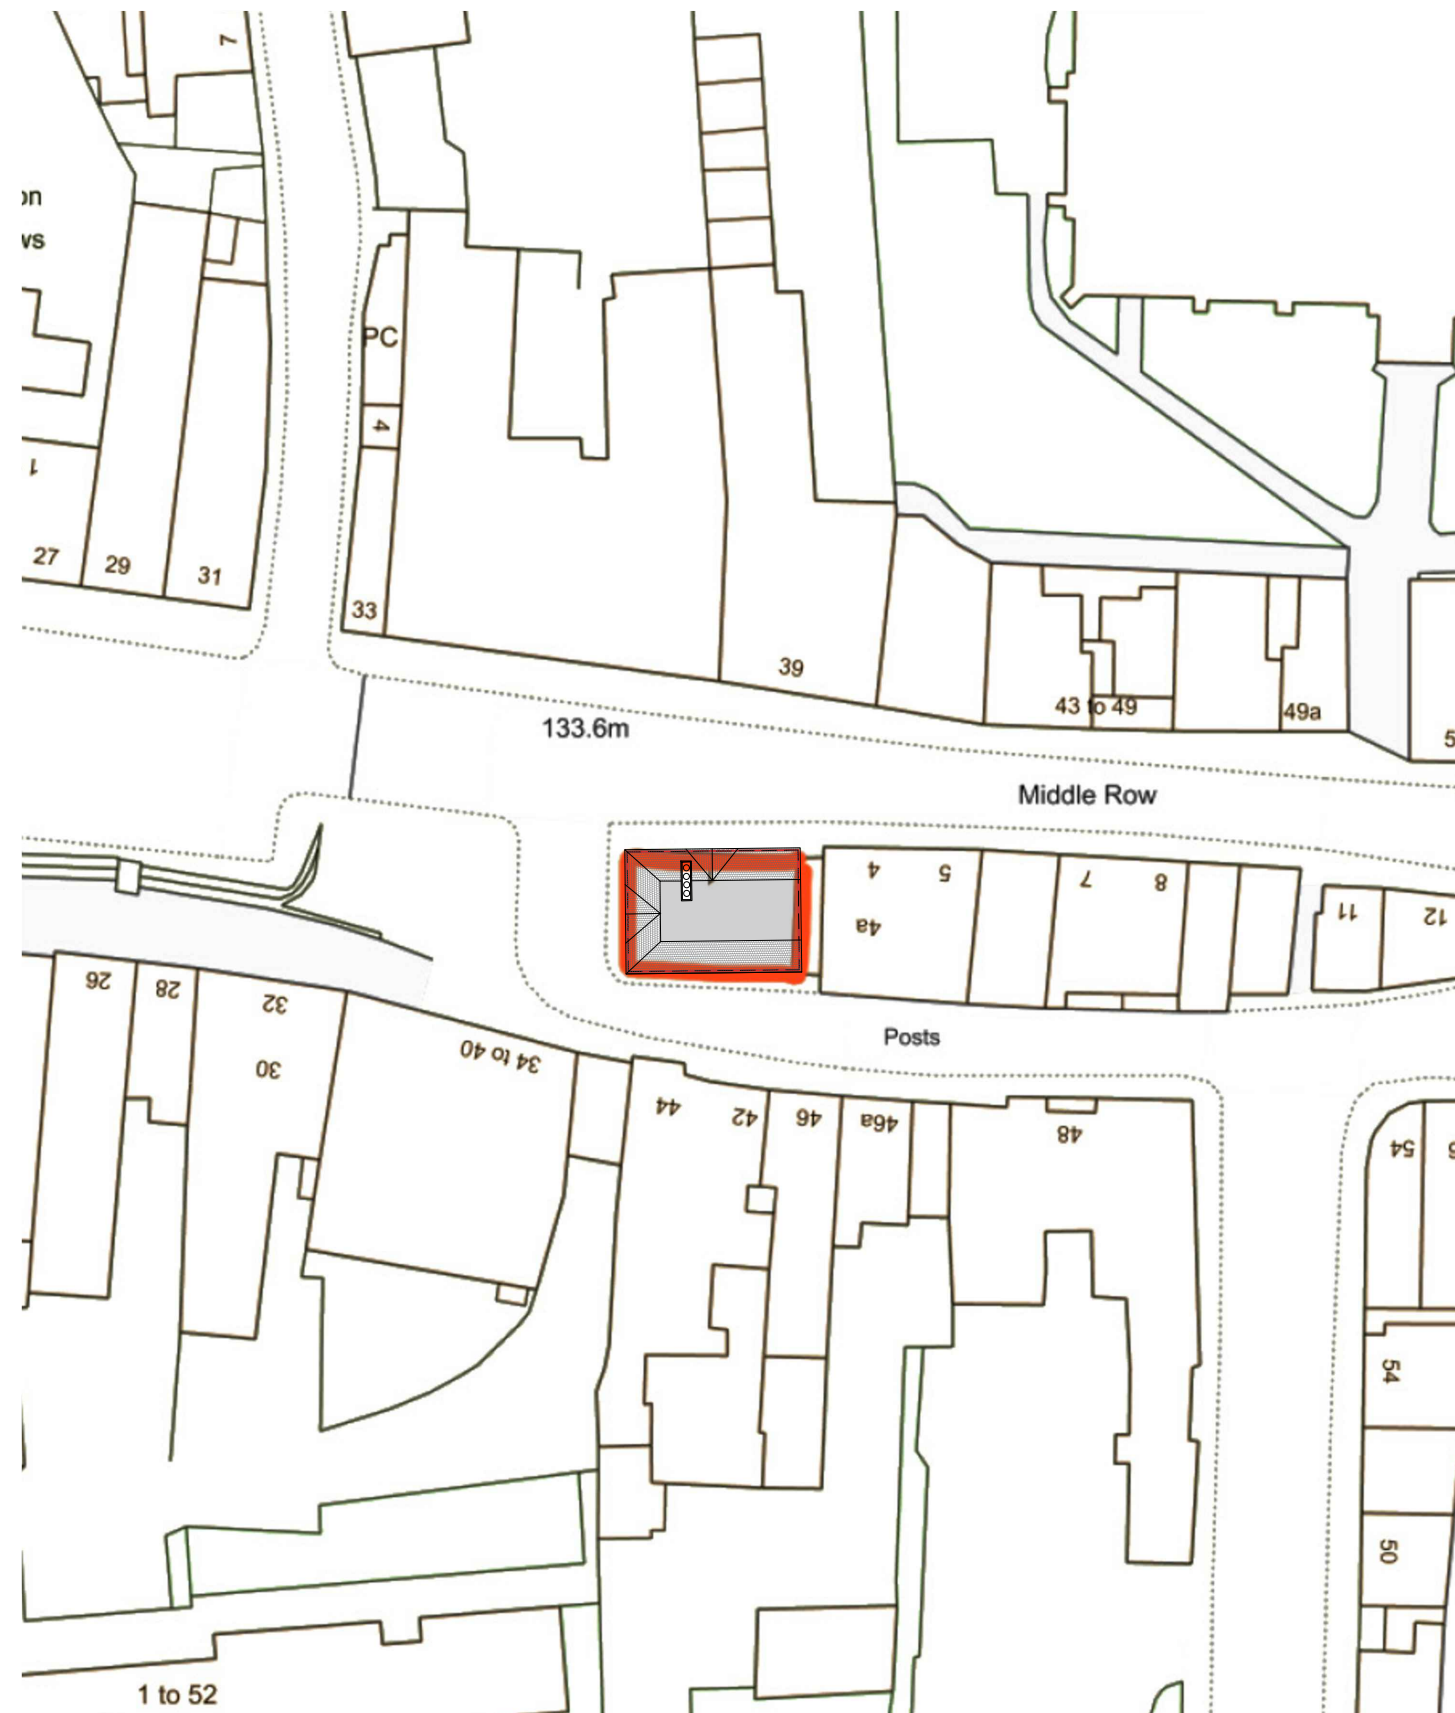

Any dimensions shown should be checked on site.
Designs are not coordinated with engineer projects.
Not for construction purposes.

Block Plans are scaled from the Ordnance Survey Location Maps.
Please see the licence number for the Os Maps in the Location Plans

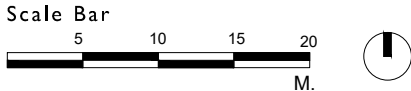

HOMZ
DESIGN | PLAN | BUILD
www.homz.uk / 0 330 818 3001

Drawing Title: Proposed Block Plan
Drawing: H-0277-03_I MiddleRow_ProposedBlockPlan_VI
Drawing Number: H-0277
Site Address: I Middle Row, East Grinstead RH19 3AX

Scale : 1/500 at A3
Revision : VI
Date : 20.05.2025