


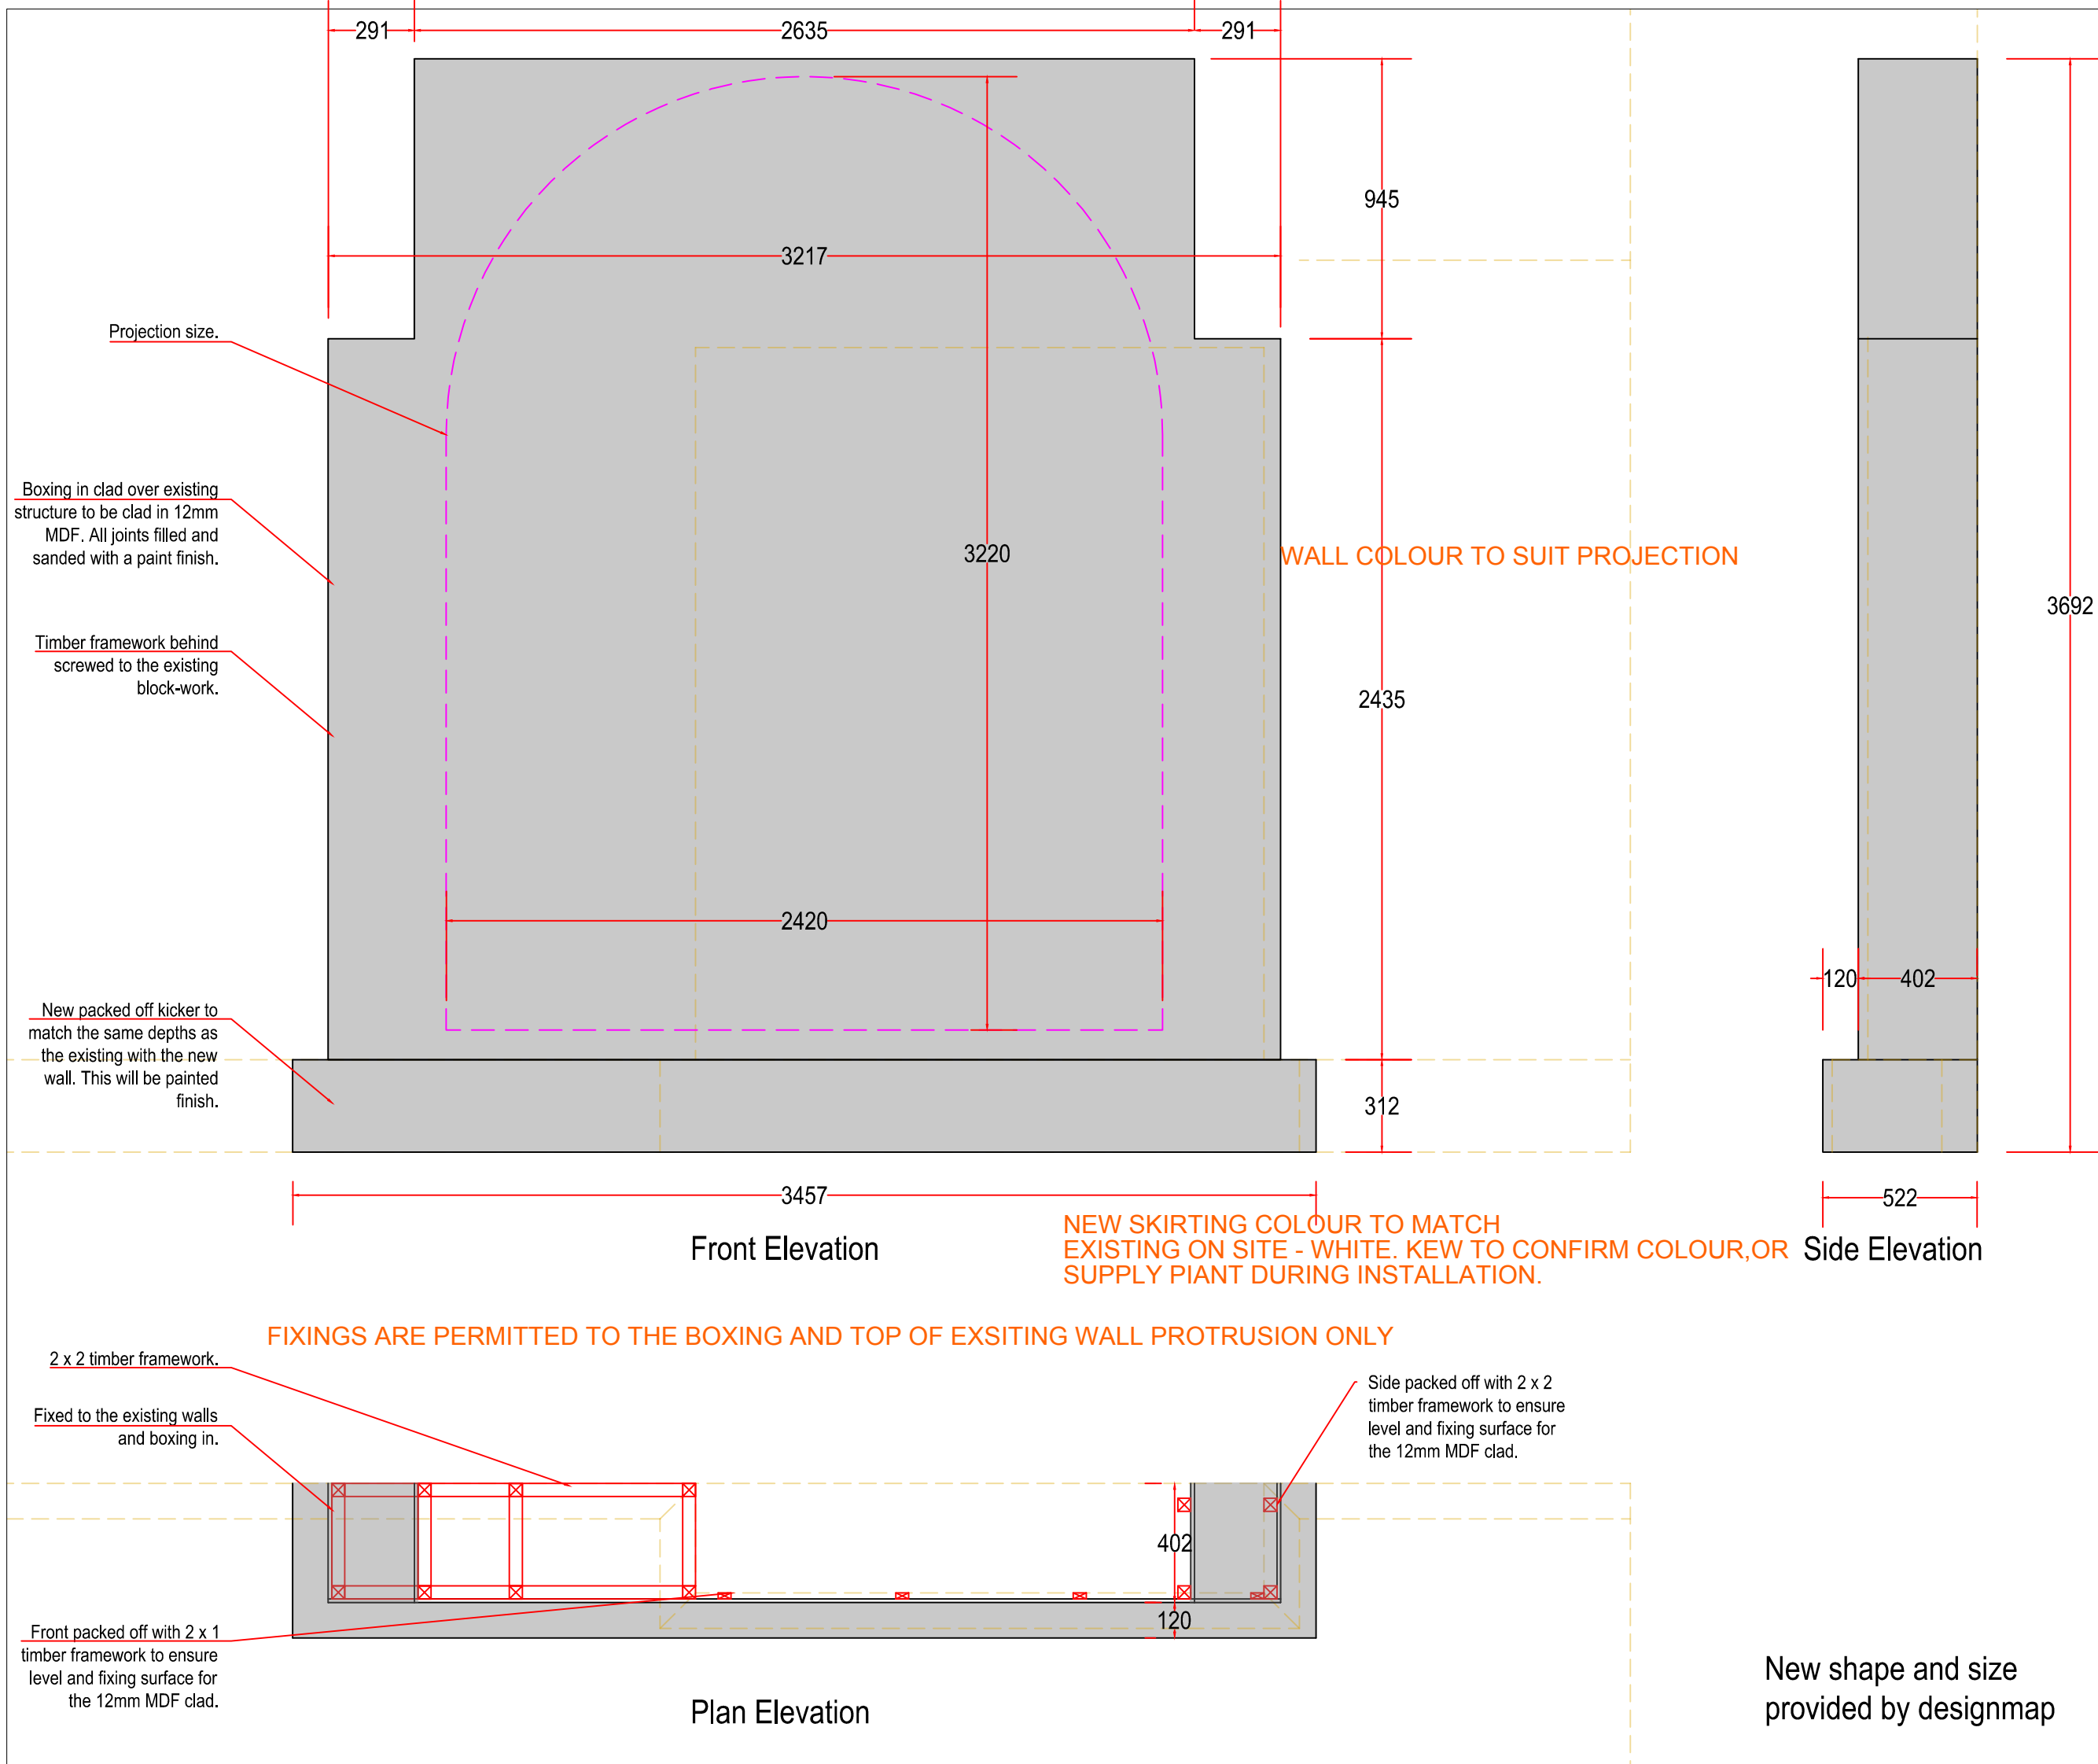

APPROVED BY :

DATE :

This drawing is for approval by the architect/designer for the materials, fabrication and method of construction.

STATUS

A

B

X

C

A = Full approval. Proceed to manufacture.
B = Proceed of manufacture, approved subject to clients comments.
C = Resubmit.

Materials

Description	Sheet Size	Qty
12mm FR MDF	2440m x 1220mm	-
2x2 timber	44mm x 44mm	-
2x1 timber	44mm x 20mm	-
-	-	-
-	-	-
-	-	-

Finishes

Description	Reference	Sheen
MDF roller painted	RAL:TBC	Satin
-	-	-
-	-	-
-	-	-

Ironmongery

Description / Manufacturer	Reference	Qty
Masonry fixings	stock	-
-	-	-

Revision Notes

Rev.	Date	Comments
A	02/05/2025	New shape and size.
-	-	-

CLIENT:
Designmap

PROJECT:
Kew Wakehurst

DRAWING TITLE:
Chapel boxing in

SCALE:
NTS

DATE:
02/05/2025

DRAWN:
Toby

APPROVED:

Unit 21 Seafox Court,
Sherburn Industrial Estate,
Sherburn-in-Elmet,
West Yorkshire, LS25 6PL
tel 01977 682051 fax 01977 689768
www.theworkhaus.co.uk

DRAWING No:
0460-KW-CBI-01

the work haus

REV A

© The Workhaus Projects Ltd
THIS DRAWING IS COPYRIGHT

ALL DIMENSIONS AS NOTED. DO NOT SCALE FROM THIS DRAWING.

New shape and size
provided by designmap