




Front (North West) Elevation as Existing
1:50 @ A1



Rear (South East) Elevation as Existing
1:50 @ A1



Side (North East) Elevation as Existing
1:50 @ A1

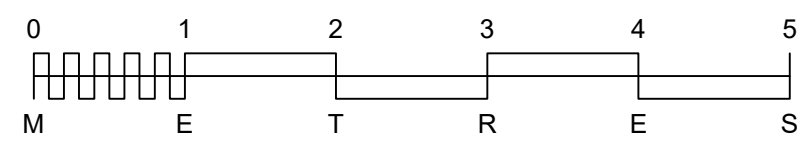

REV	DATE	DESCRIPTION

This drawing should be read in conjunction with all other drawings. Do not scale.
All dimensions must be site checked.
Copyright © Catherine Whitby Architects



Drawing Status
PLANNING

Project
Mr and Mrs Pinney
5 Coombe Cottages
Bluebell Lane

Title
Existing Elevations

Project No. 02604	Drawn By cw	Checked By cw
Drawing No. 002		
Scale 1:50 @ A1	Date May 26	Revision -