




Front (North West) Elevation as Proposed
1:50 @ A1

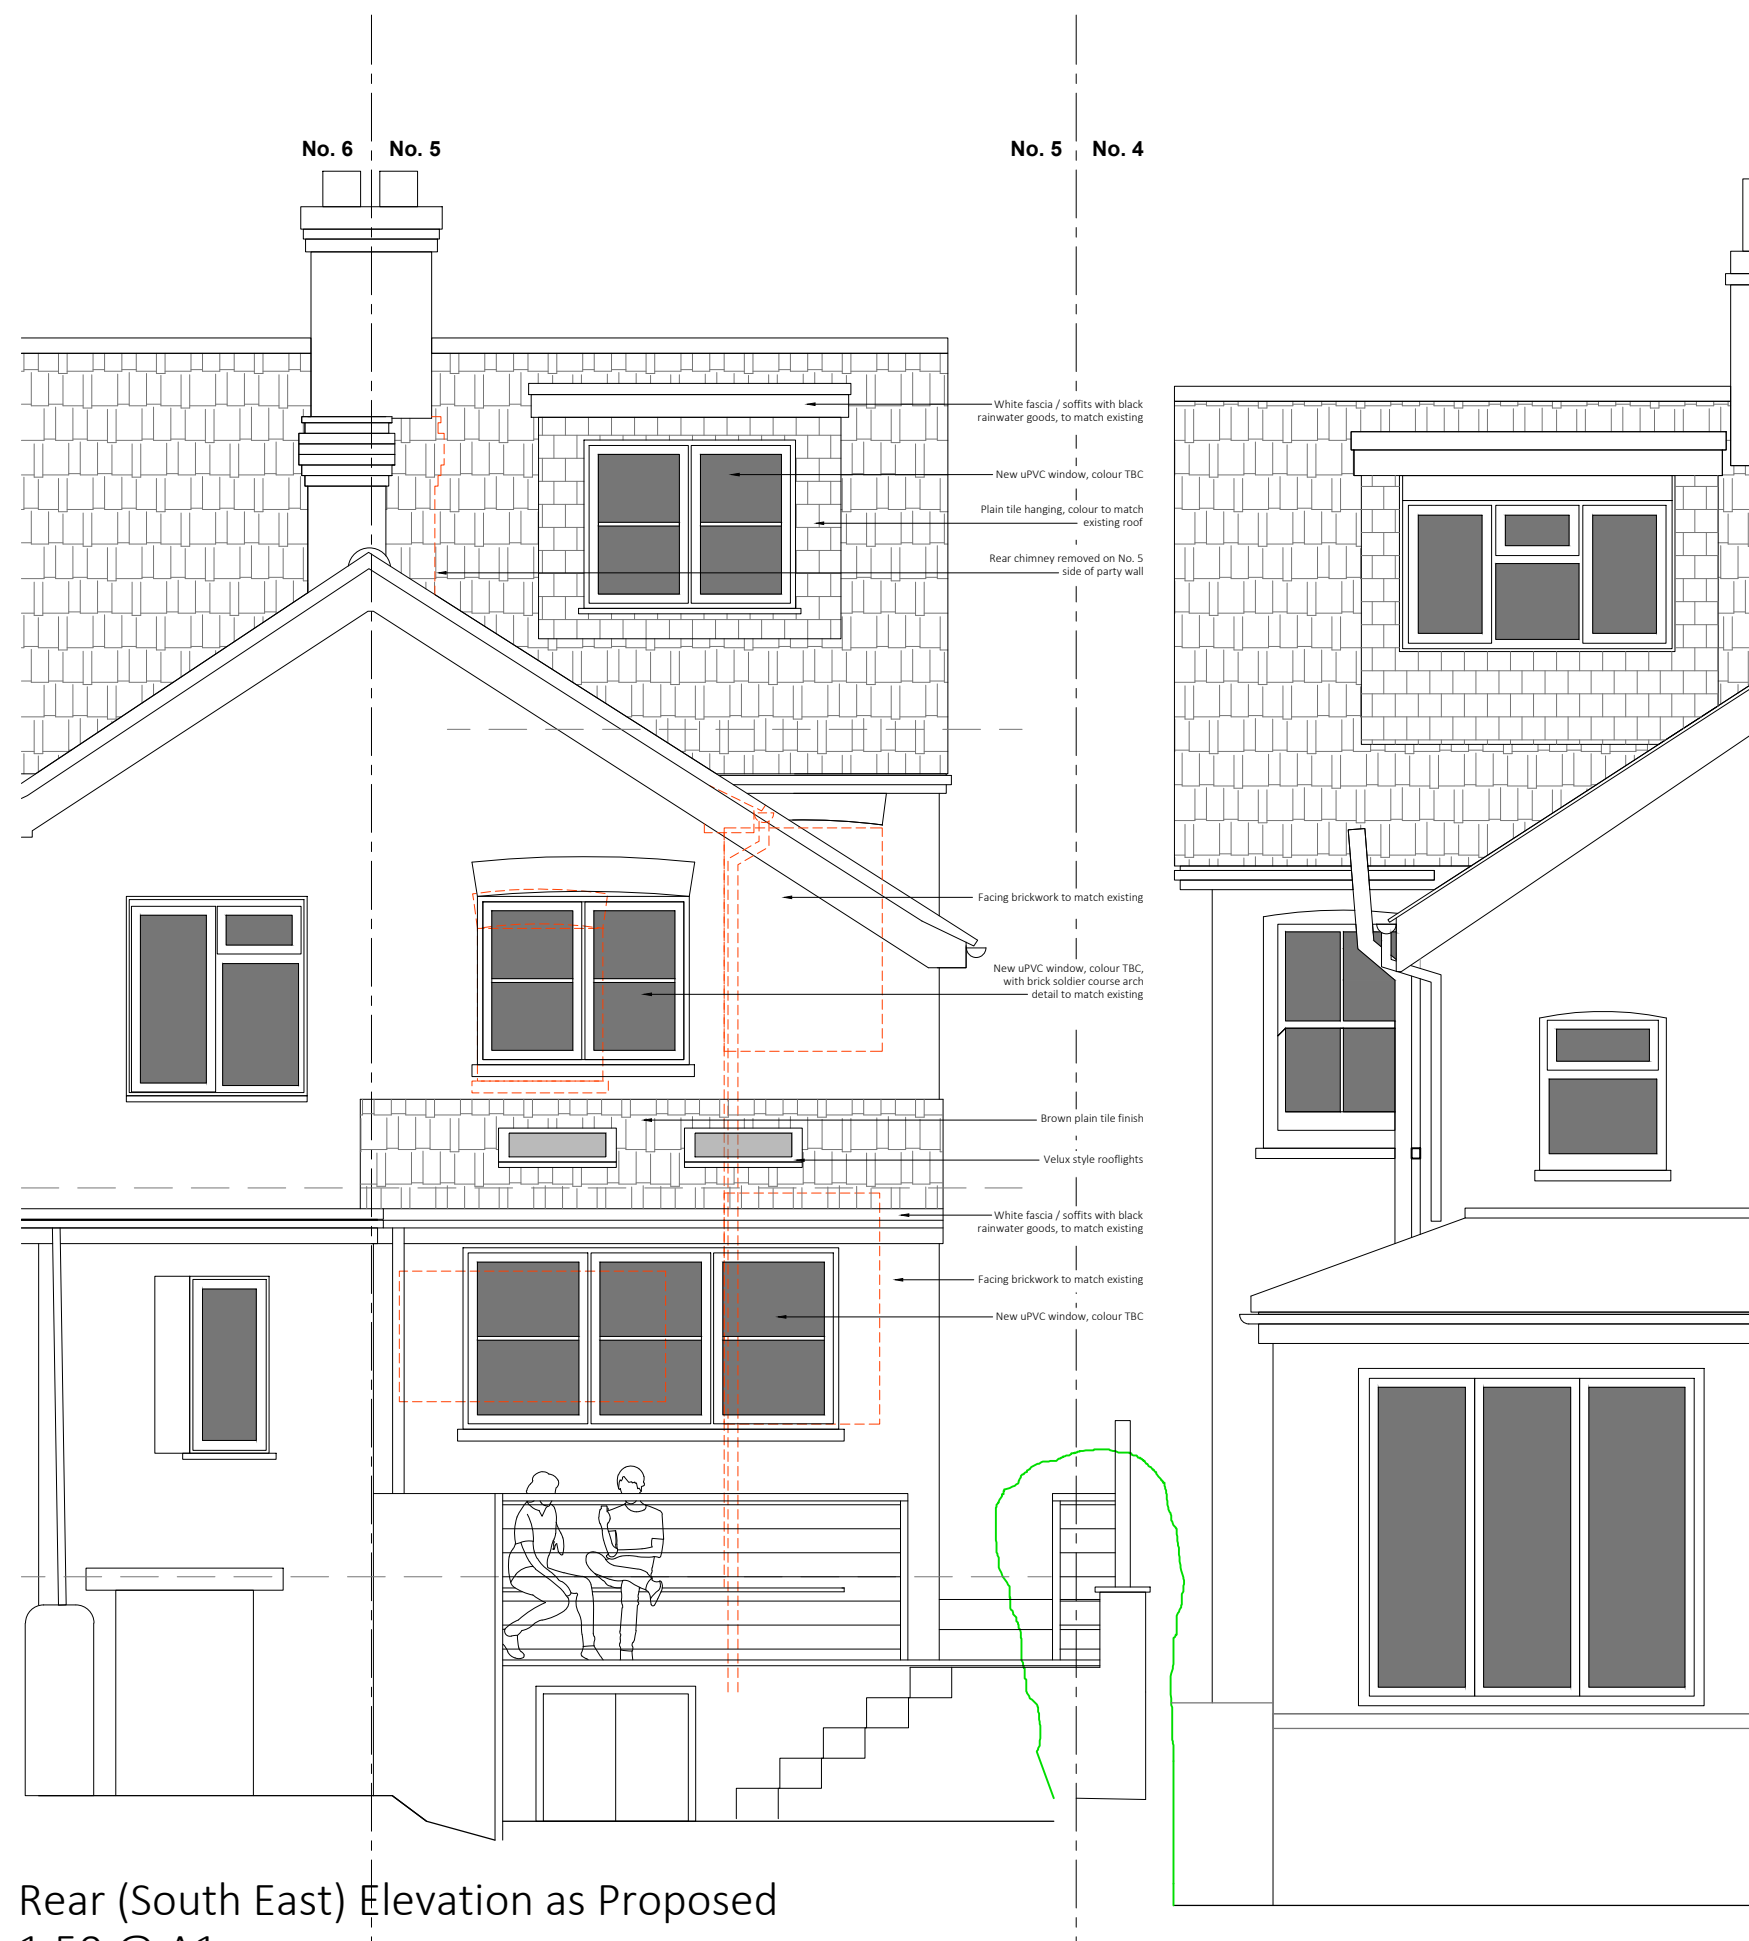

Rear (South East) Elevation as Proposed
1:50 @ A1



Side (North East) Elevation as Proposed
1:50 @ A1

132773

132750

132700

132684

TQ3632

536955

Block Plan
1:500 @ A1



REV	DATE	DESCRIPTION
A	20.05.26	Updated after client comment, for planning Block plan added

This drawing should be read in conjunction with all other drawings. Do not scale.
All dimensions must be site checked.
Copyright © Catherine Whitby Architects

catherine whitby
ARCHITECTS

arb Architects
Registration
Board
REG NO: 069618H

Drawing Status
PLANNING

Project
Mr and Mrs Pinney
5 Coombe Cottages
Bluebell Lane

Title
Proposed Elevations
and Block Plan

Project No.	Drawn By	Checked By
02604	cw	cw
Drawing No.	Scale	Date
004	Varies @ A1	May 26
Revision	Scale	Date
A	Varies @ A1	May 26