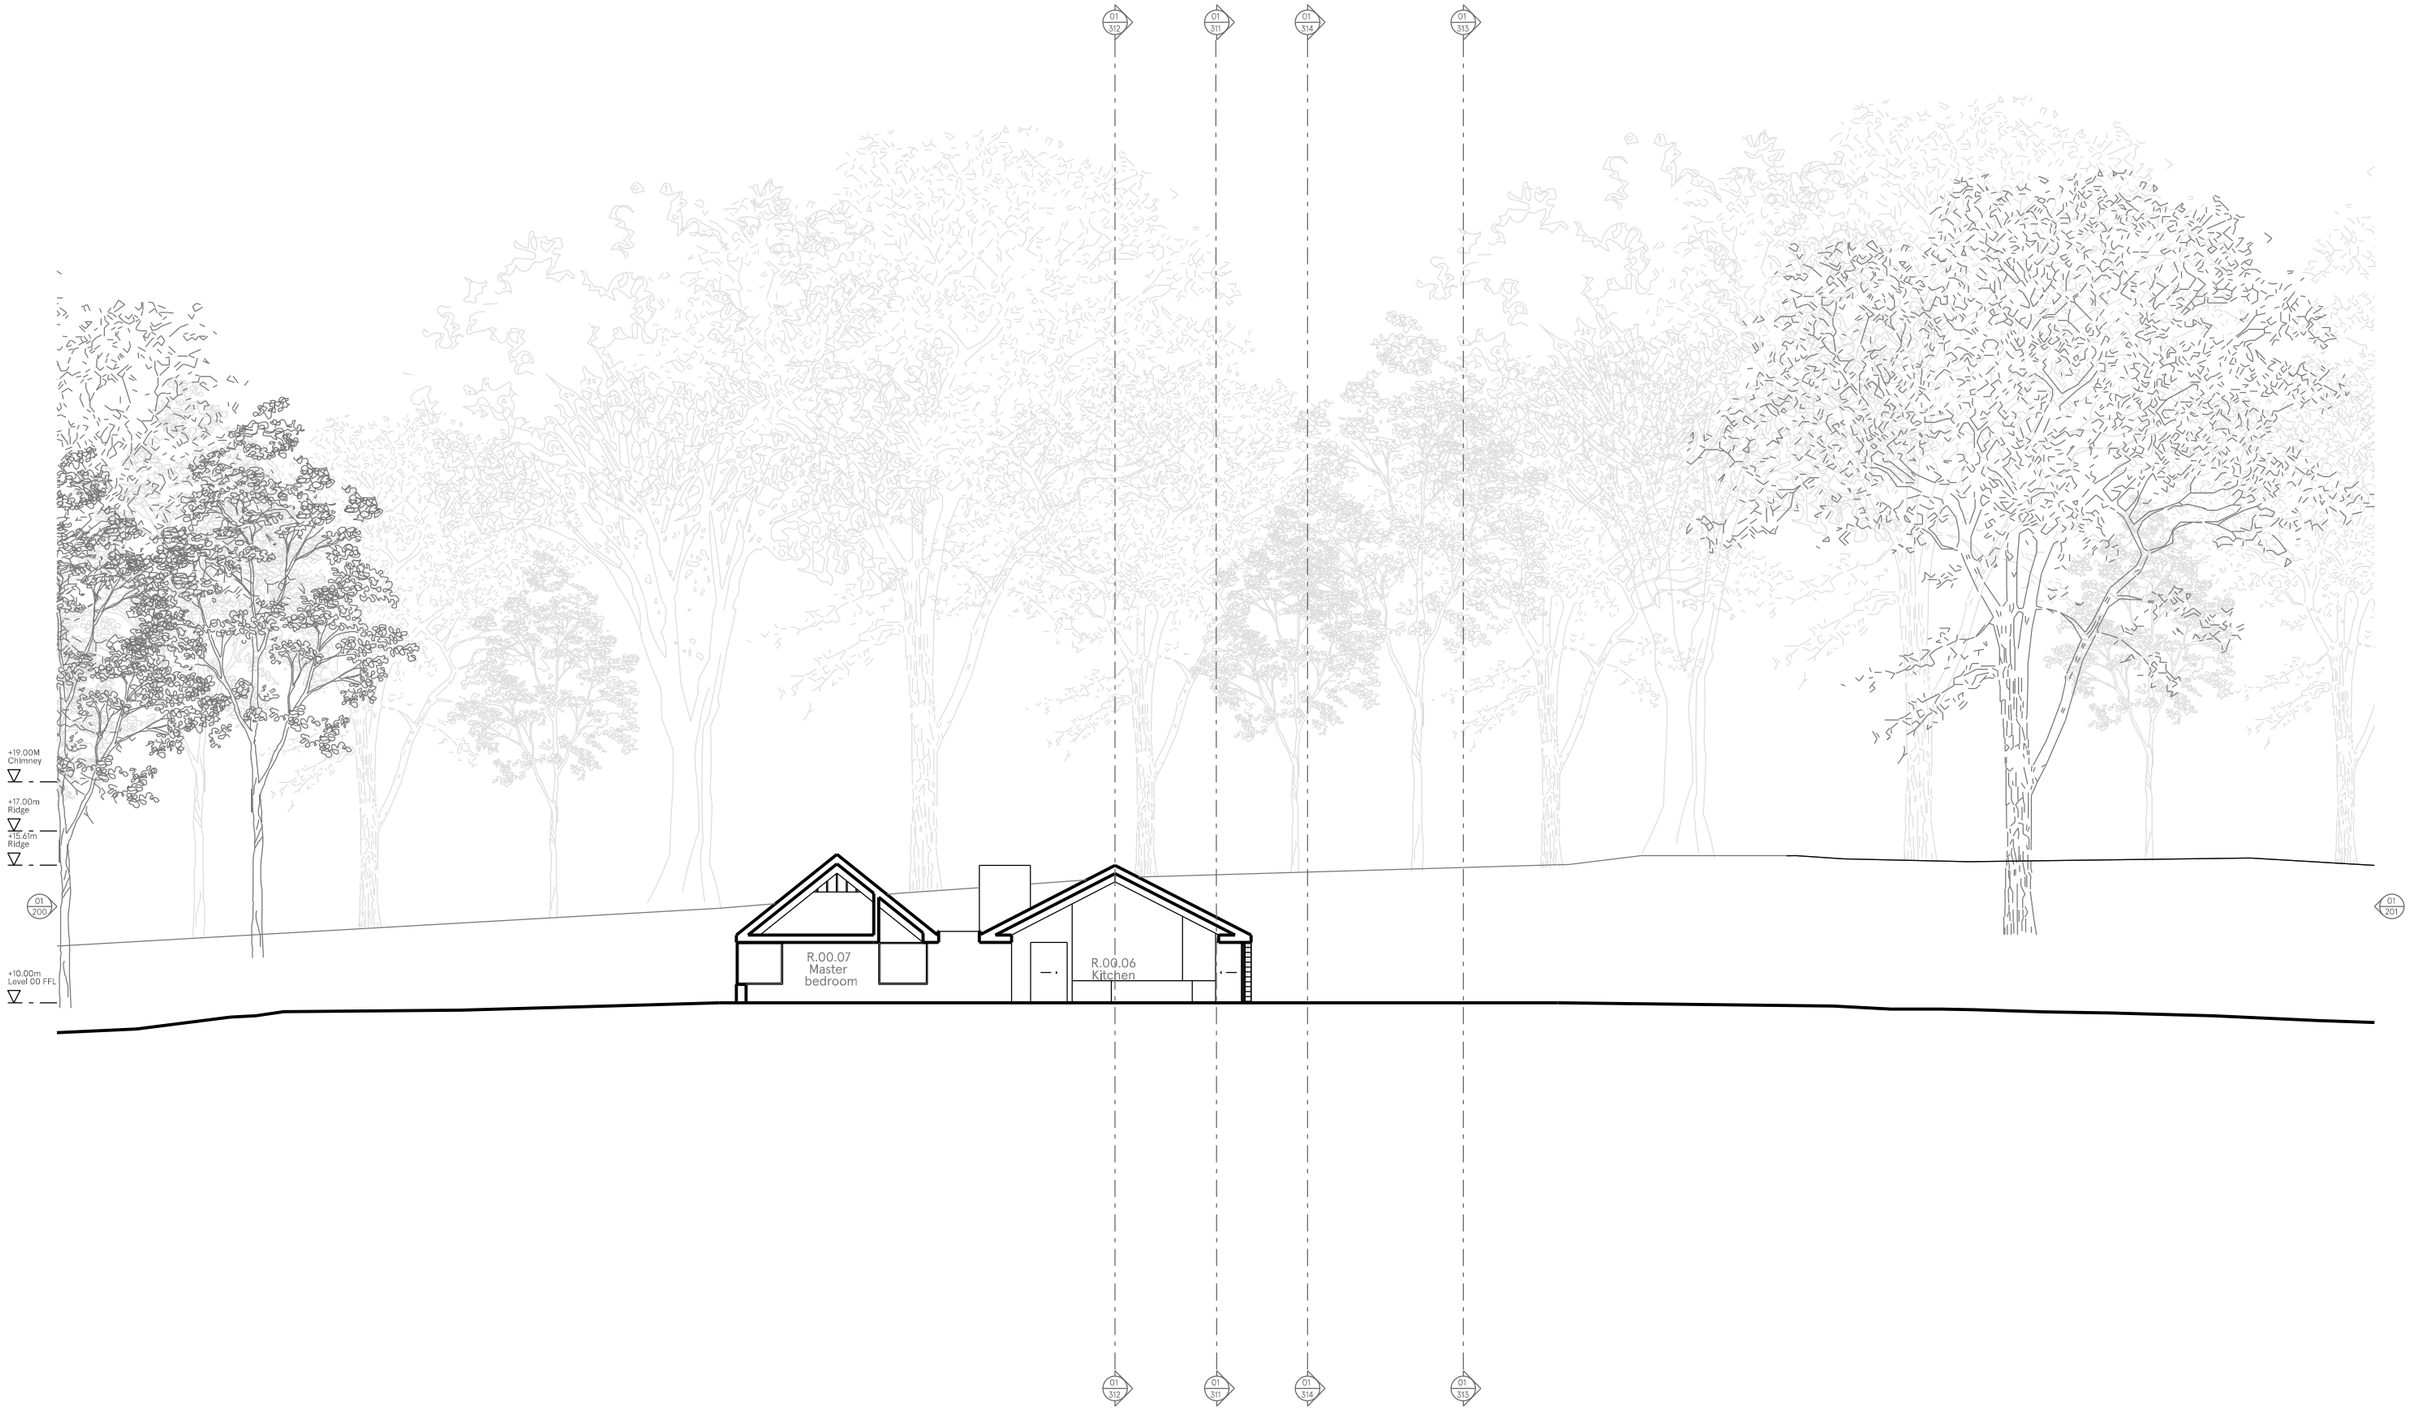


01 Section AA

House in the High Weald
023_00_310

Application boundary

A

0 10m

Proposed		
Sections	Planning	1.250 @ A3
Drawing title	Drawing status	Drawing scale

Revision	Date	Description
01	22.05.26	Planning
-	01.05.23	Pre-application Advice

Do not scale for construction. Use figured dimensions only. All discrepancies to be verified with architect prior to ordering or construction. Confirm all setting out with architect prior to construction. Drawing to be read in conjunction with all other documents. Copyright Architect Benjamin Machin.

Architect Benjamin Machin

Studio 110, Netil Corner, London E8 4RU
post@benjaminmachin.co.uk
benjaminmachin.co.uk
+44 (0) 77 5920 2717