


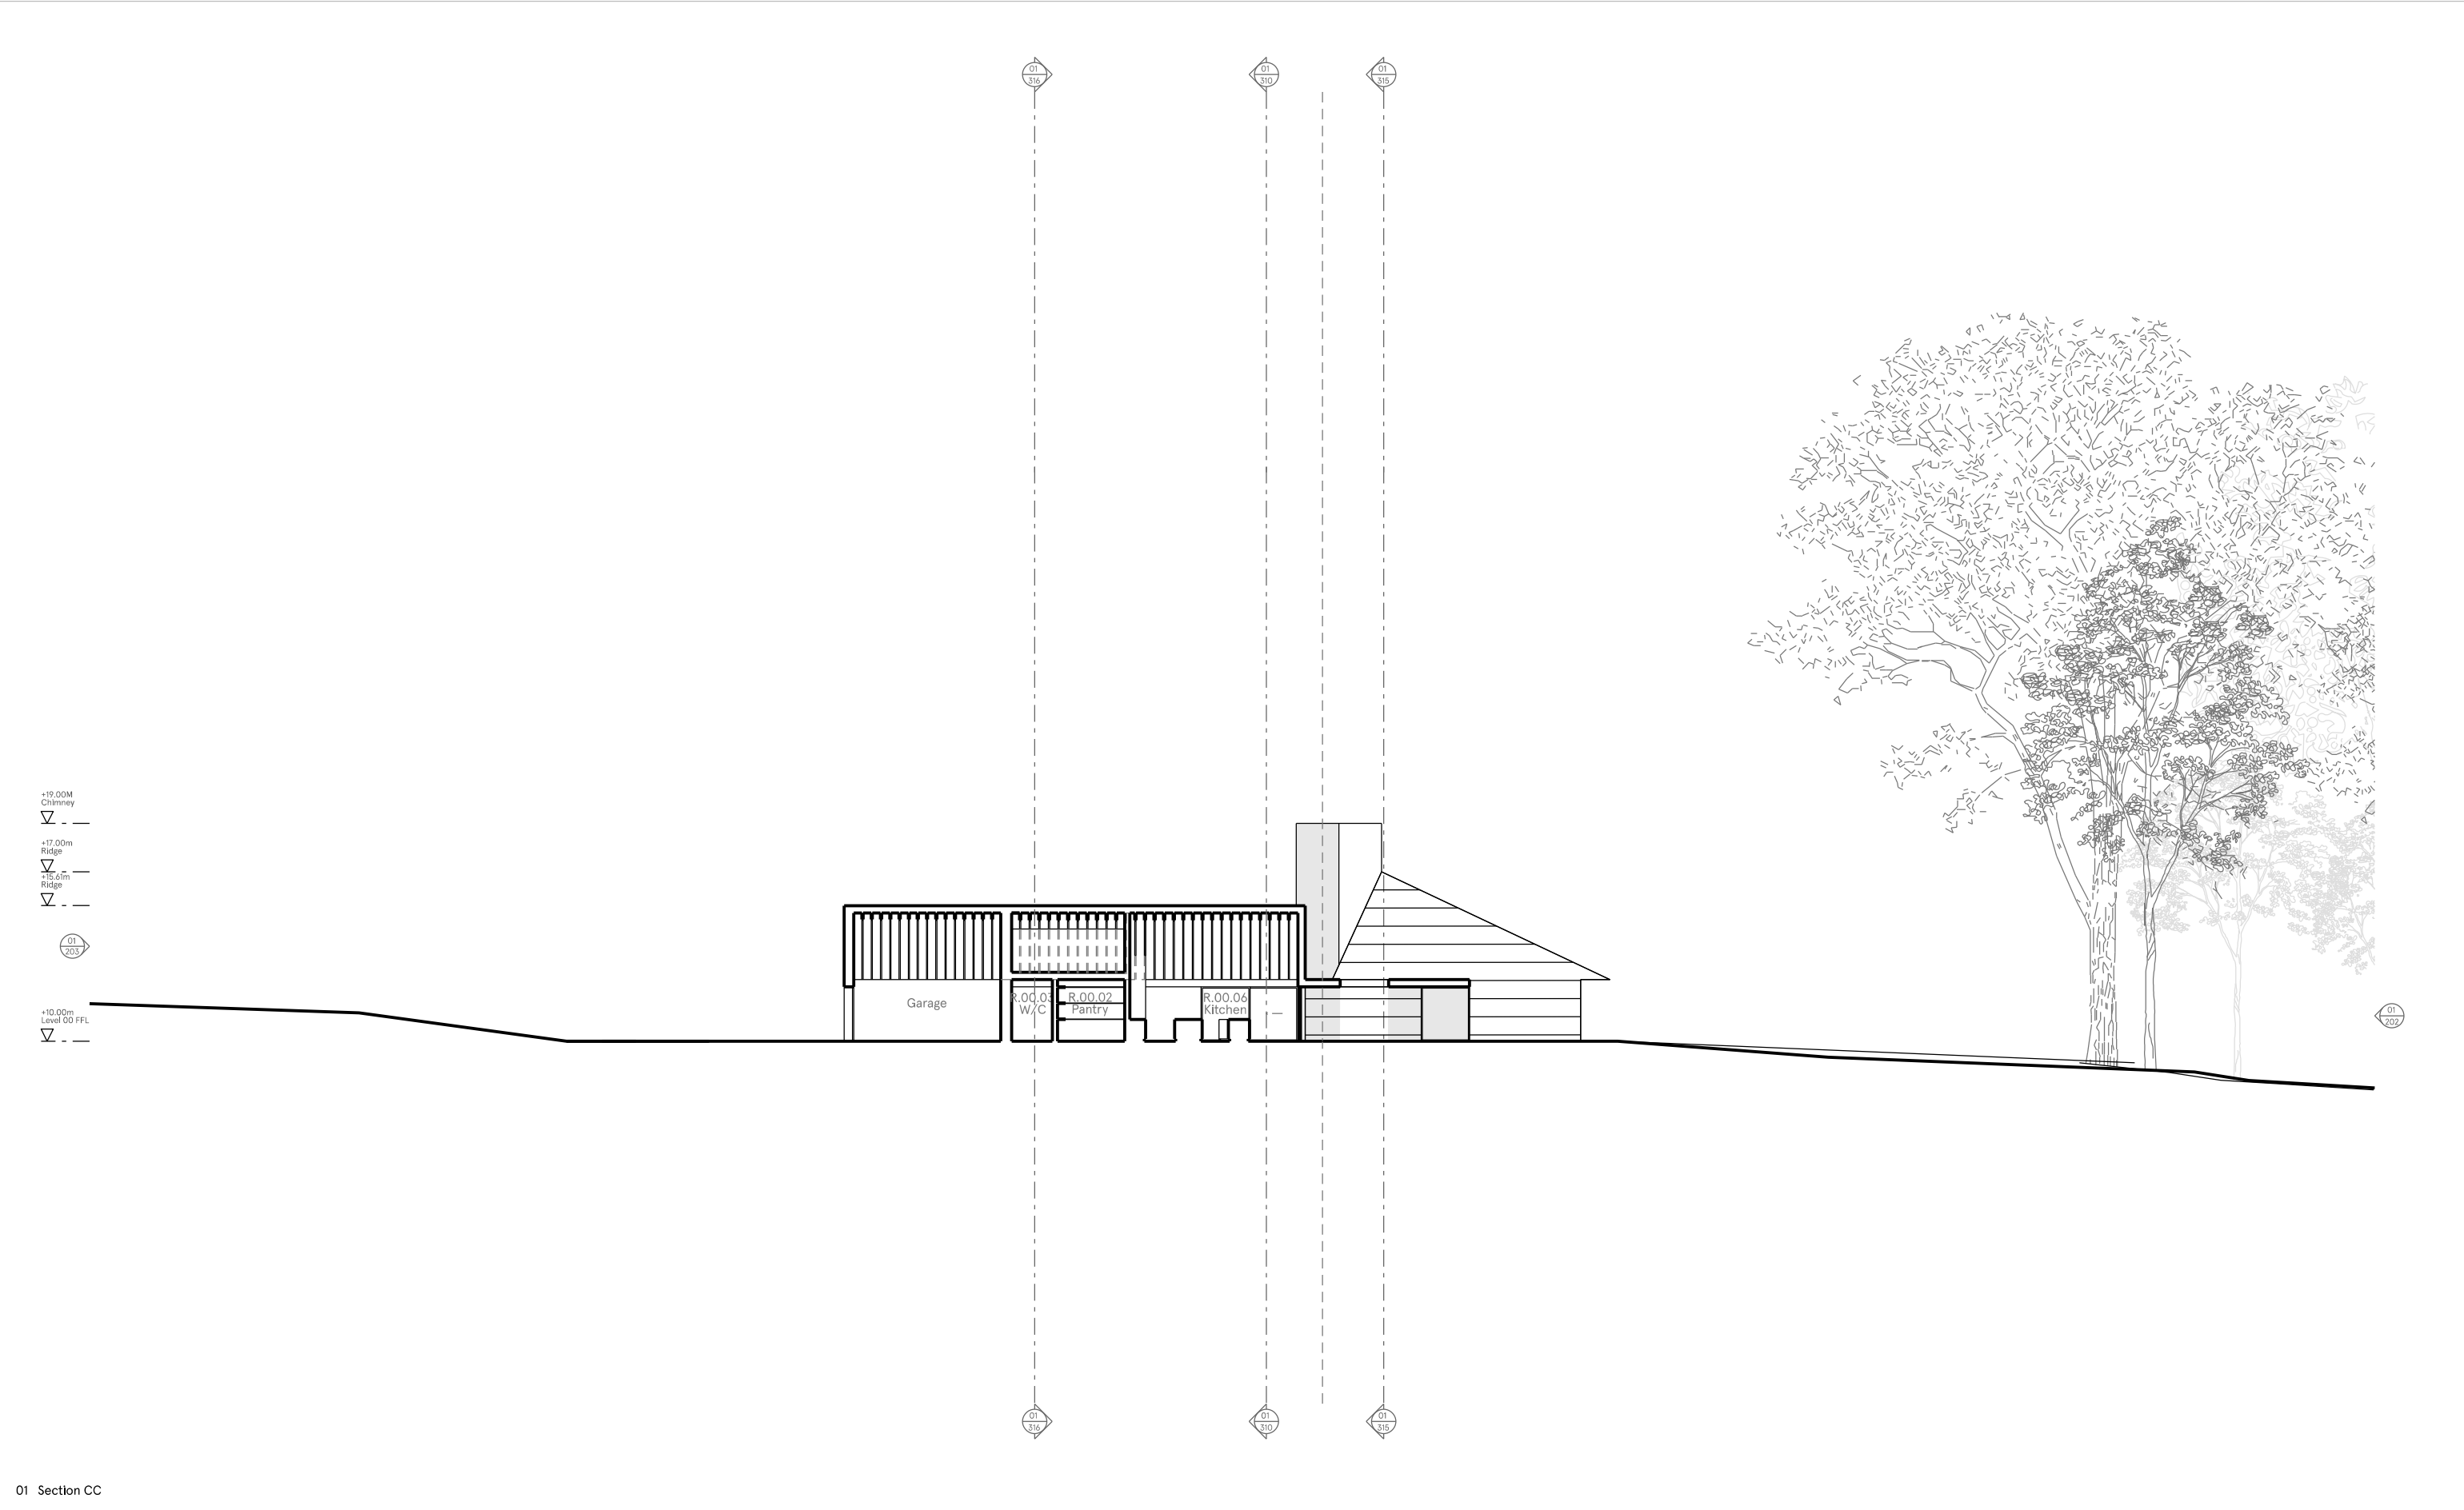

01 Section CC

House in the High Weald 023_00_312			Application boundary 010 C		01 - Revision	22.05.26 01.05.23 Date	Planning Pre-application Advice Description	Do not scale for construction. Use figured dimensions only. All discrepancies to be verified with architect prior to ordering or construction. Confirm all setting out with architect prior to construction. Drawing to be read in conjunction with all other documents. Copyright Architect Benjamin Machin.	Architect Benjamin Machin Studio 110, Netil Corner, London E8 4RU post@benjaminmachin.co.uk benjaminmachin.co.uk +44 (0) 77 5920 2717
--	--	--	--	--	--	---	--	--	--