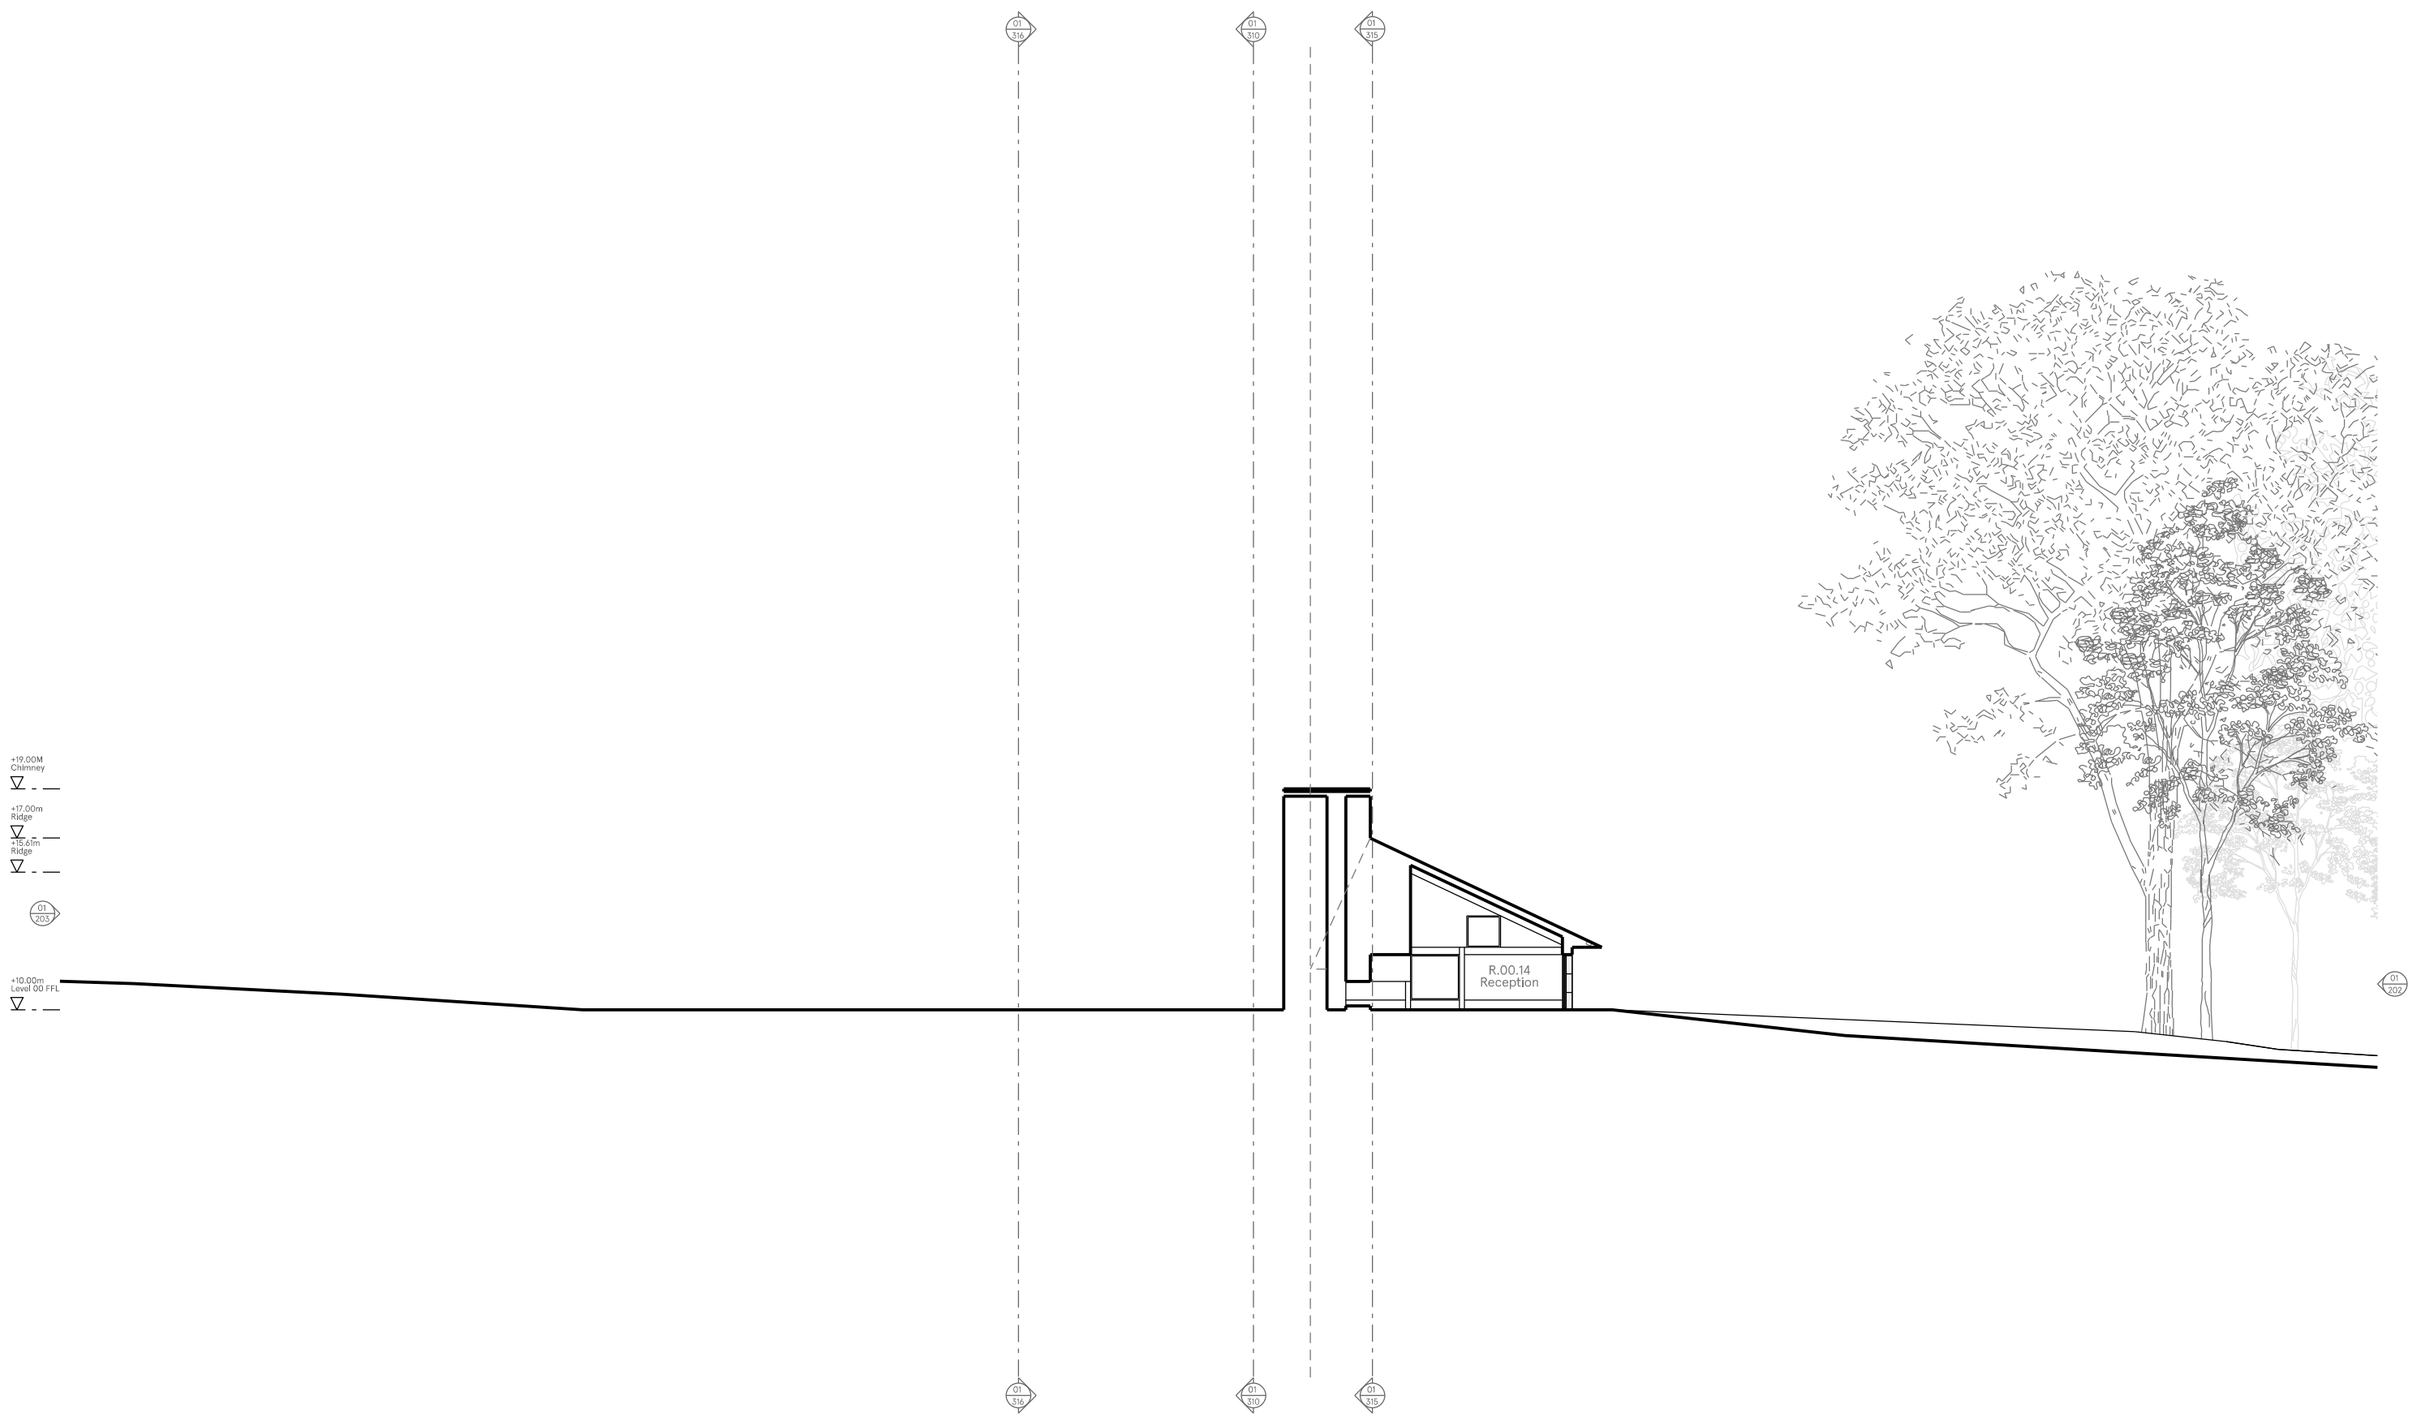


01 Section DD

House in the High Weald
023_00_313


Proposed
Sections
Drawing title

Planning
Drawing status

1.250 @ A3
Drawing scale

Application boundary

0 10m

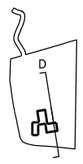

Revision	Date	Description
01	22.05.26	Planning
-	01.05.23	Pre-application Advice

Do not scale for construction. Use figured dimensions only. All discrepancies to be verified with architect prior to ordering or construction. Confirm all setting out with architect prior to construction. Drawing to be read in conjunction with all other documents. Copyright Architect Benjamin Machin.

Architect Benjamin Machin

Studio 110, Netil Corner, London E8 4RU
post@benjaminmachin.co.uk
benjaminmachin.co.uk
+44 (0) 77 5920 2717