



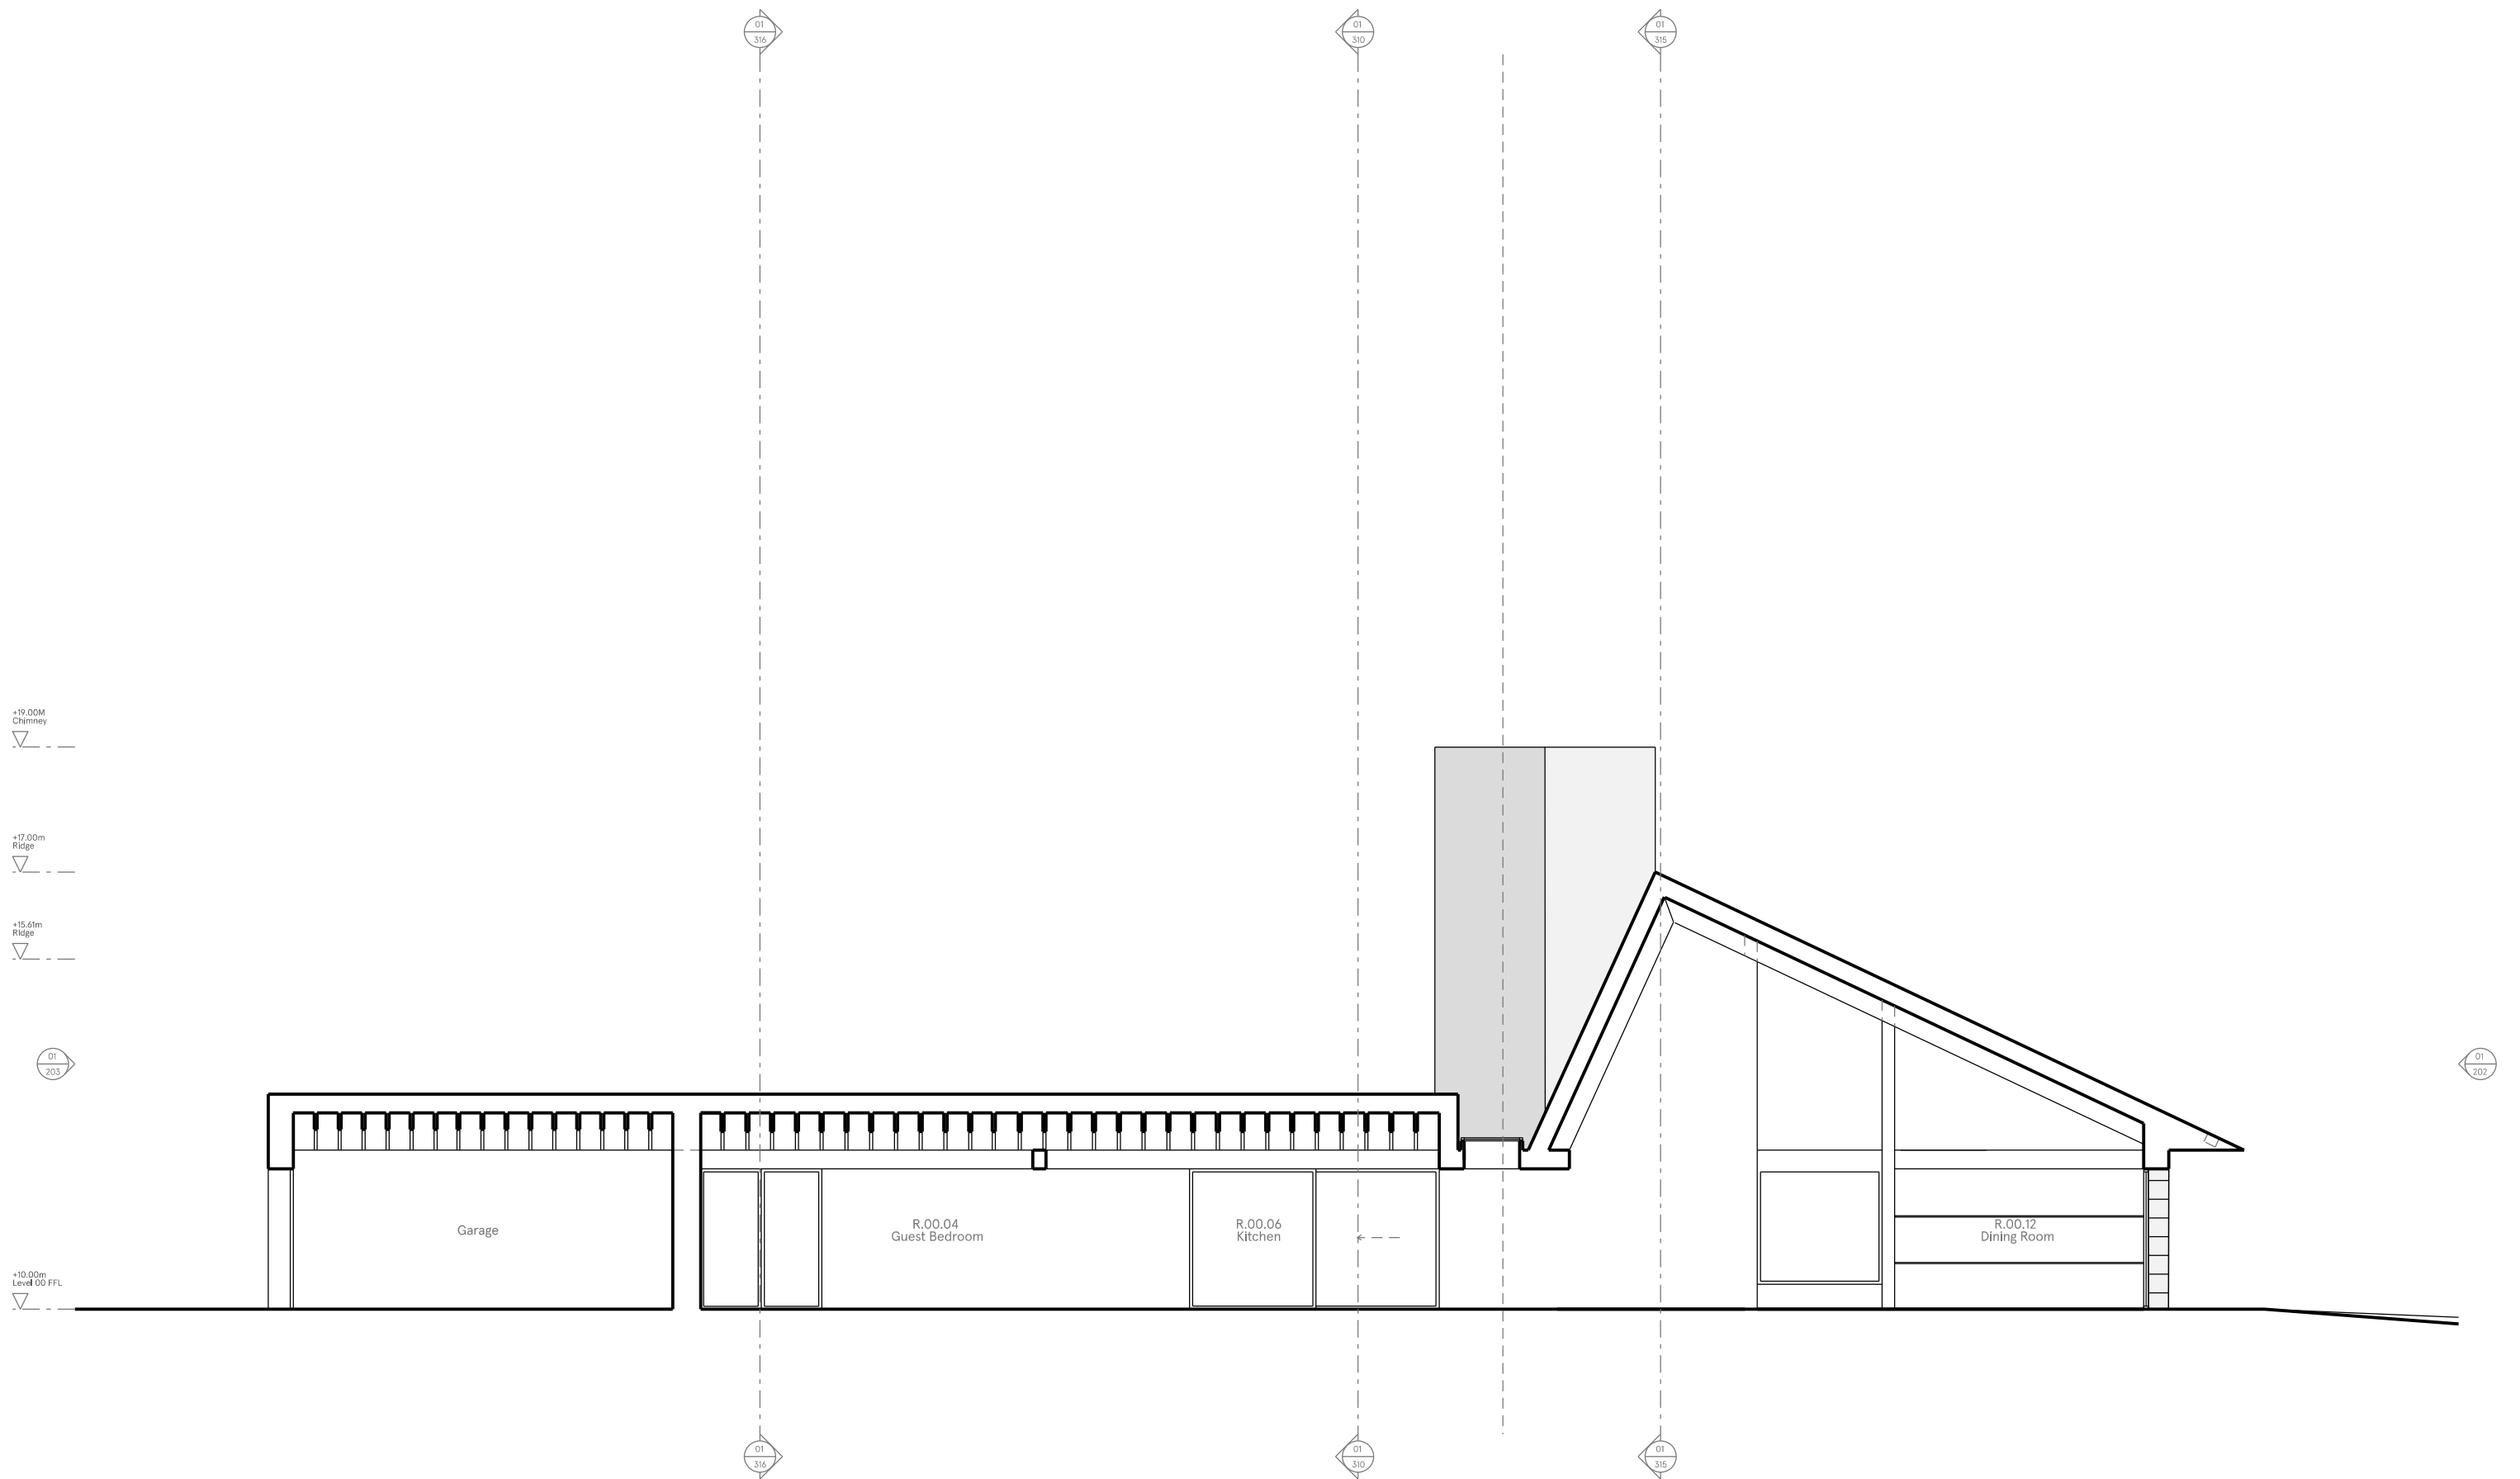

01 Section BB

House in the High Weald  
023\_00\_321

Application boundary

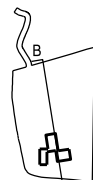

01  
-  
Revision

22.05.26  
01.05.23  
Date

|                        |
|------------------------|
| Planning               |
| Pre-application Advice |
| Description            |

Do not scale for construction. Use figured dimensions only. All discrepancies to be verified with architect prior to ordering or construction. Confirm all setting out with architect prior to construction. Drawing to be read in conjunction with all other documents. Copyright Architect Benjamin Machin.

Architect Benjamin Machin

Studio 110, Netil Corner, London E8 4RU  
post@benjaminmachin.co.uk  
benjaminmachin.co.uk  
+44 (0) 77 5920 2717