


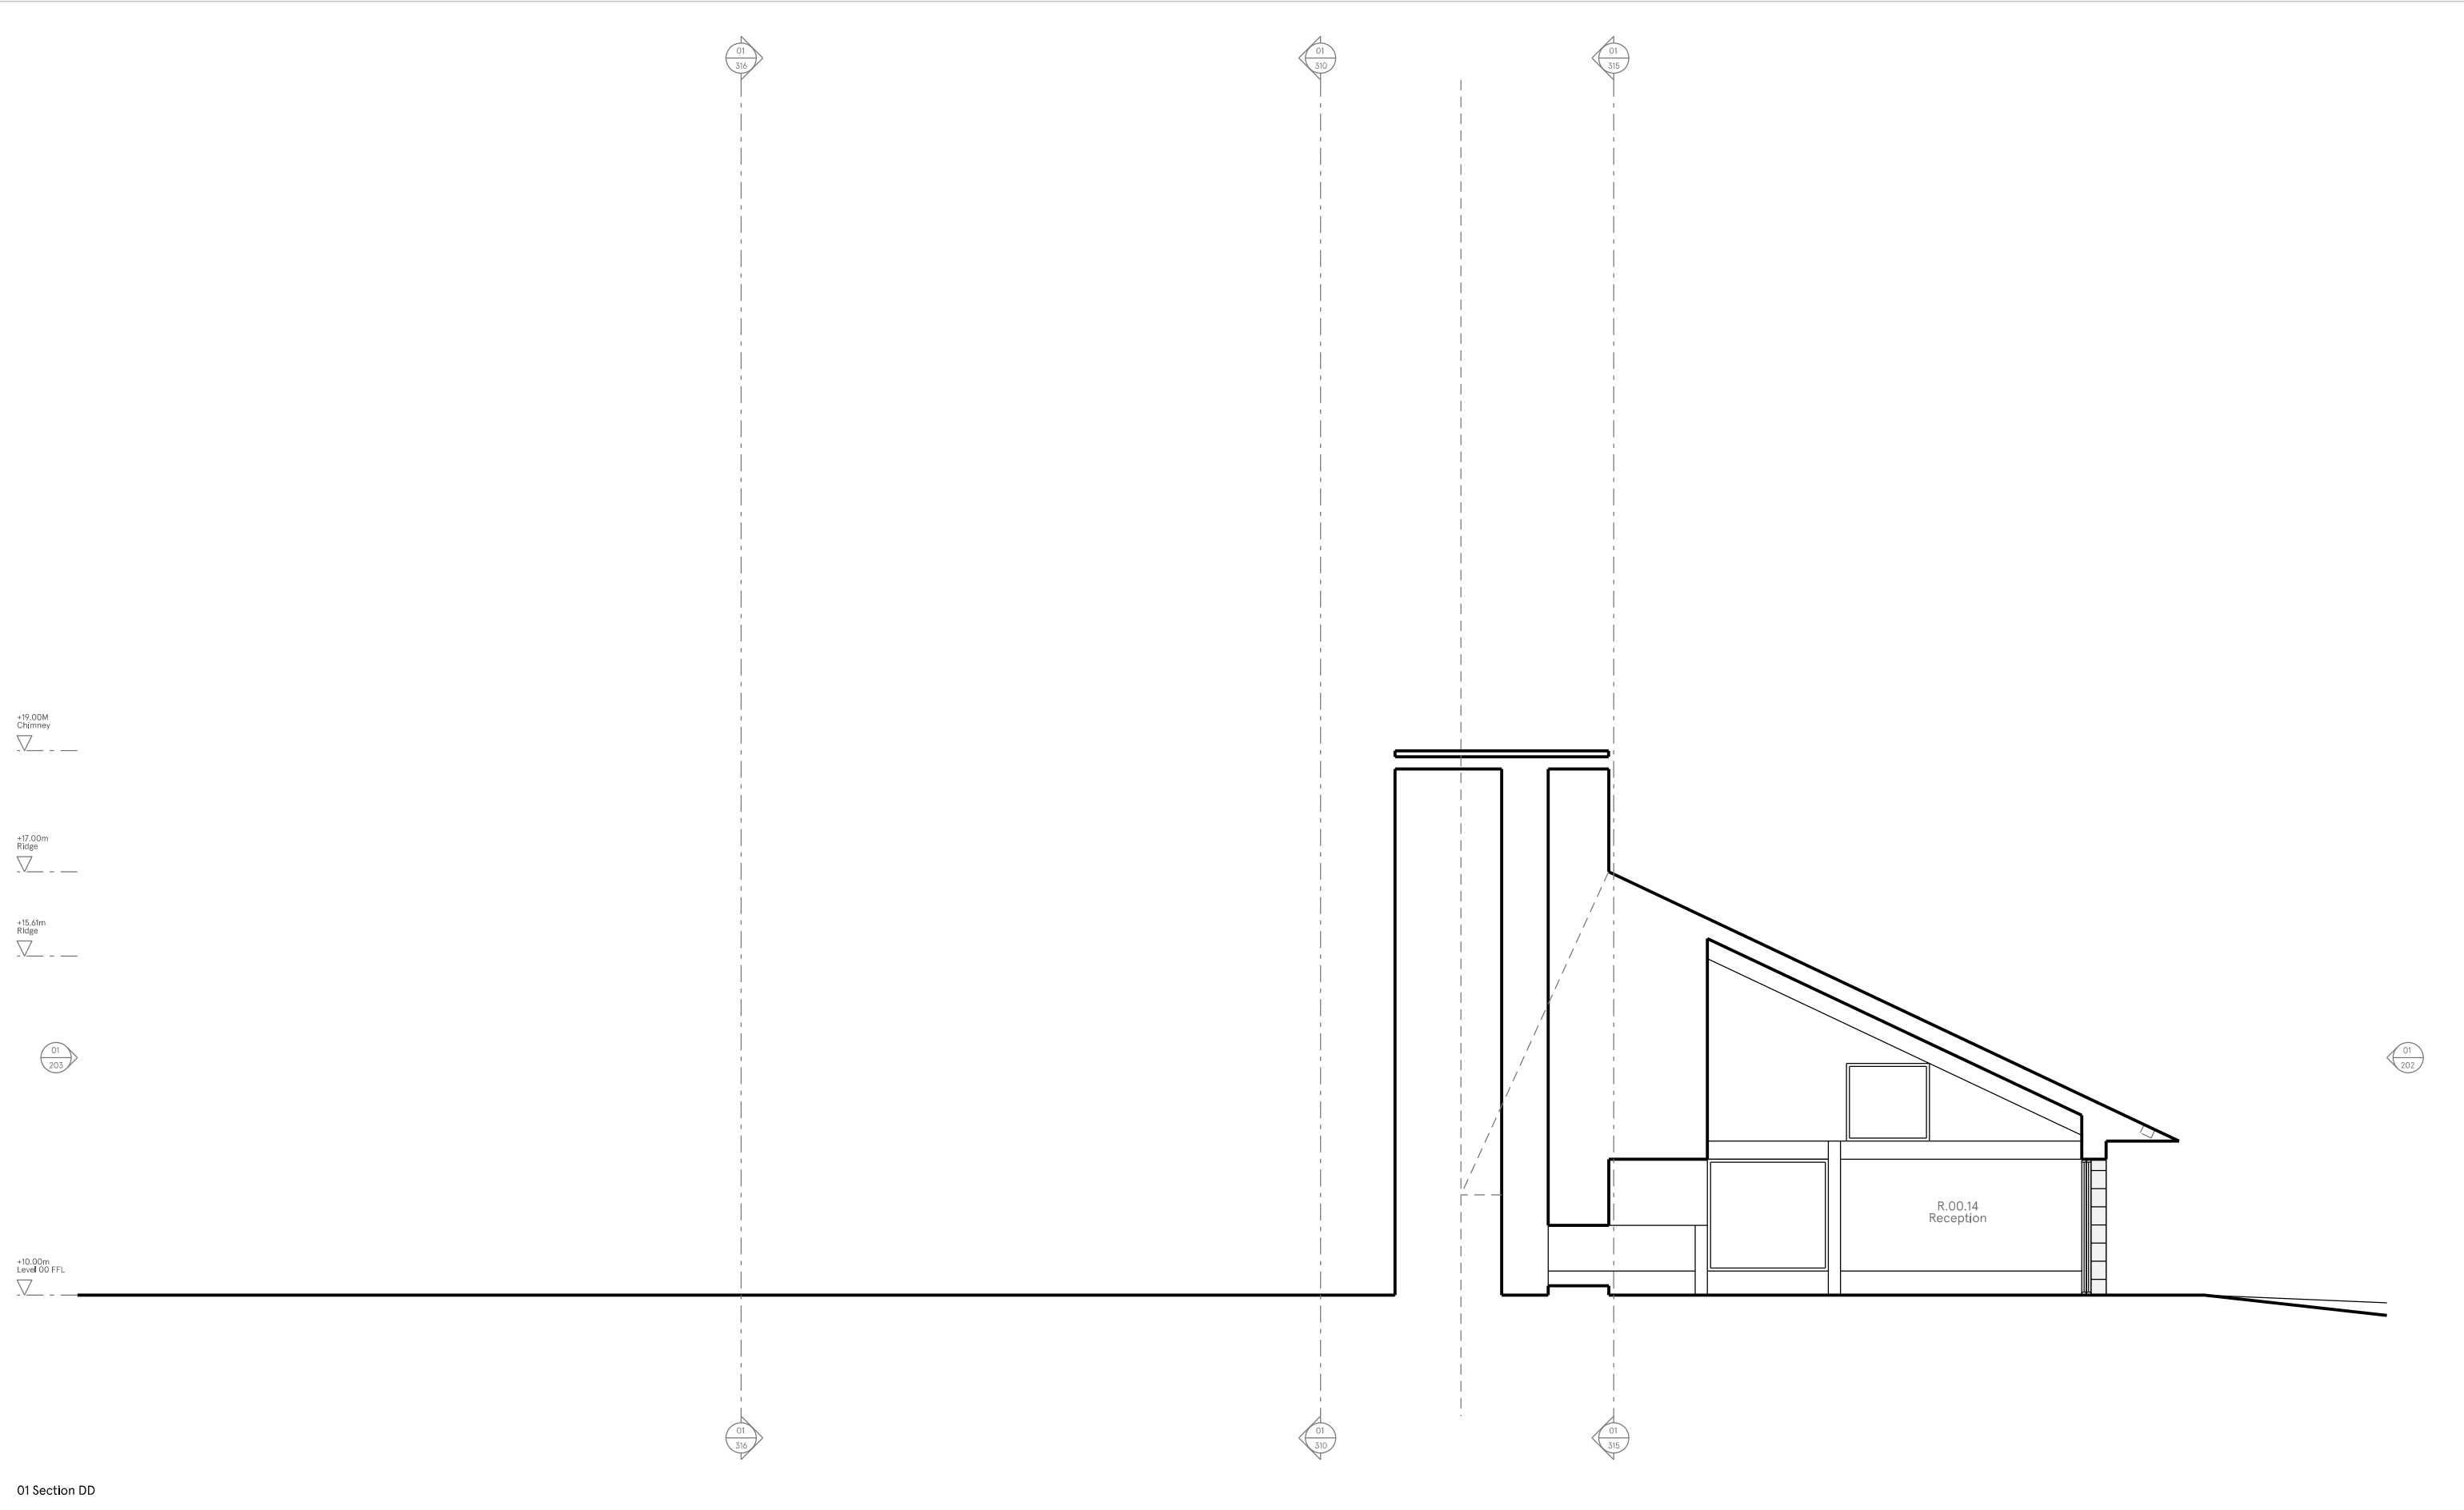

01 Section DD

House in the High Weald 023_00_323			Application boundary 0 1 5m D			Architect Benjamin Machin		
Proposed Sections Drawing title	Planning Drawing status	1:100 @ A3 Drawing scale	01 - Revision	22.05.26 01.05.23 Date	Planning Pre-application Advice Description	Do not scale for construction. Use figured dimensions only. All discrepancies to be verified with architect prior to ordering or construction. Confirm all setting out with architect prior to construction. Drawing to be read in conjunction with all other documents. Copyright Architect Benjamin Machin.	Studio 110, Netil Corner, London E8 4RU post@benjaminmachin.co.uk benjaminmachin.co.uk +44 (0) 77 5920 2717	