



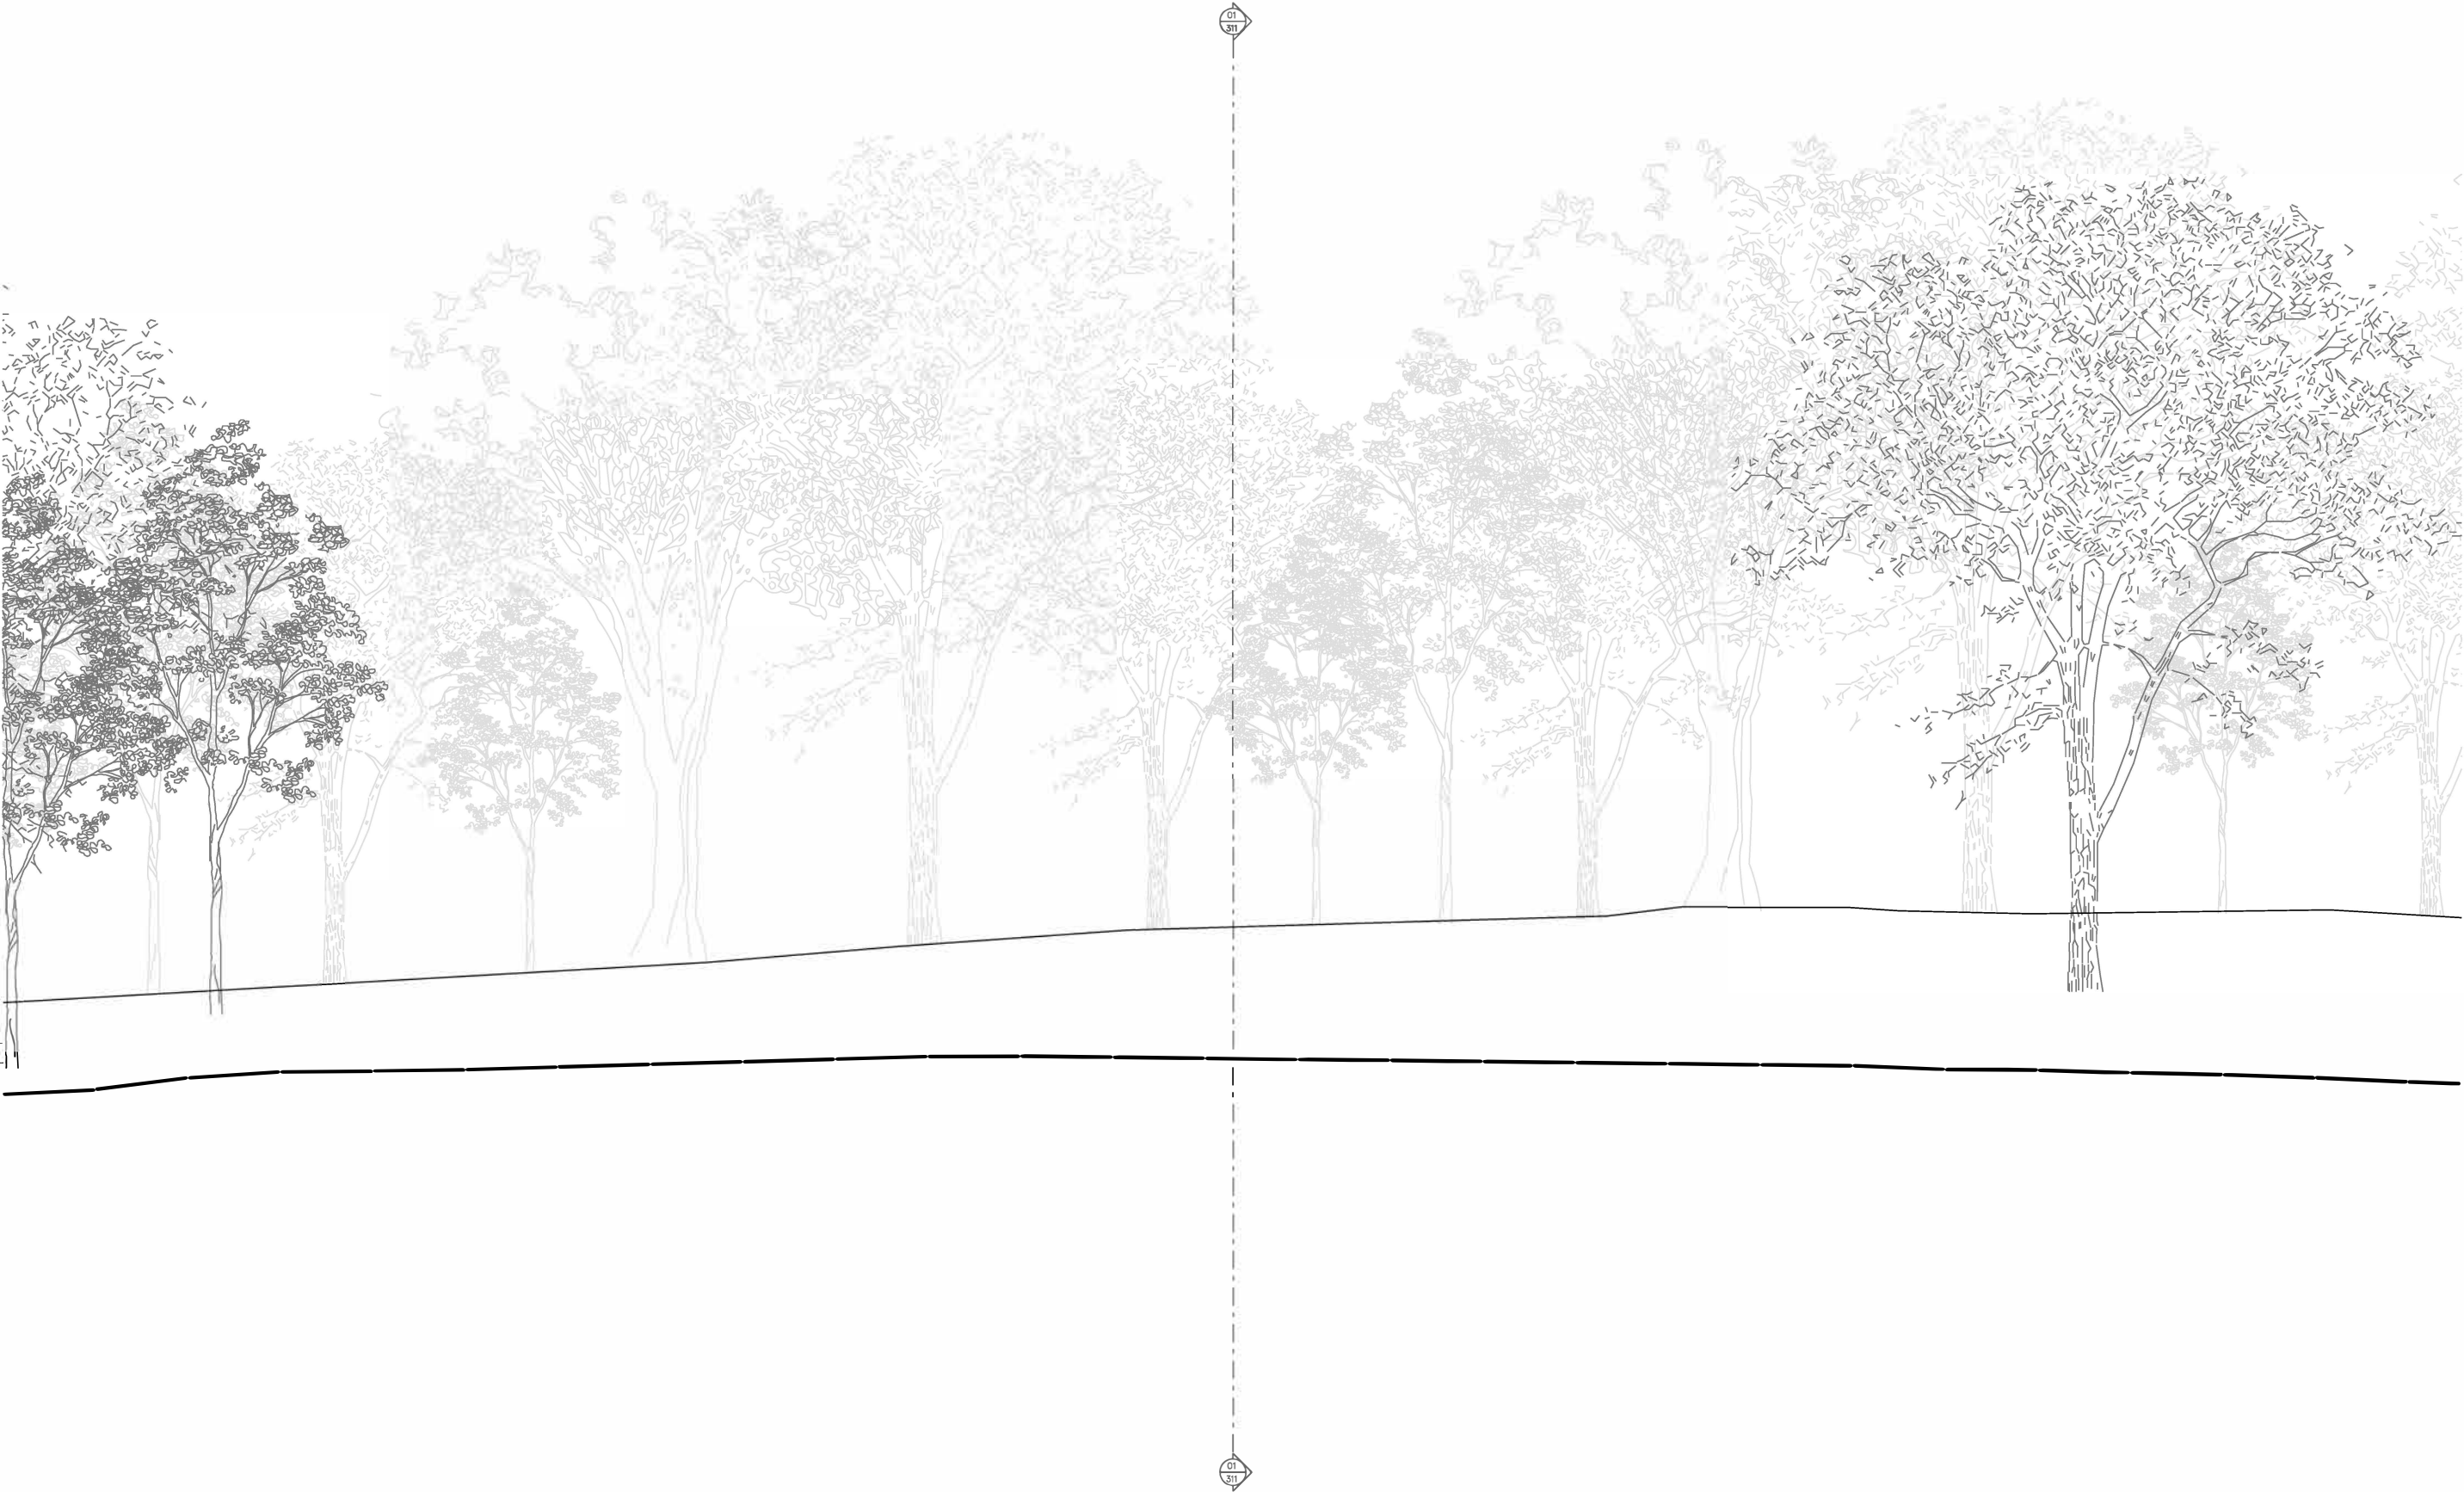

01 Section AA

House in the High Weald
023_01_310

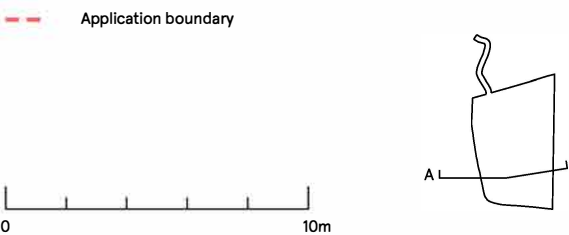

01
-
Revision

22.05.26
01.05.23
Date

Planning
Pre-application Advice
Description

Do not scale for construction. Use figured dimensions only. All discrepancies to be verified with architect prior to ordering or construction. Confirm all setting out with architect prior to construction. Drawing to be read in conjunction with all other documents. Copyright Architect Benjamin Machin.

Architect Benjamin Machin

Existing
Sections
Drawing title
Planning
Drawing status
1:250 @ A3
Drawing scale

125-127 Mare Street, London E8 3RN
post@benjaminmachin.co.uk
benjaminmachin.co.uk
+44 (0) 77 5920 2717