


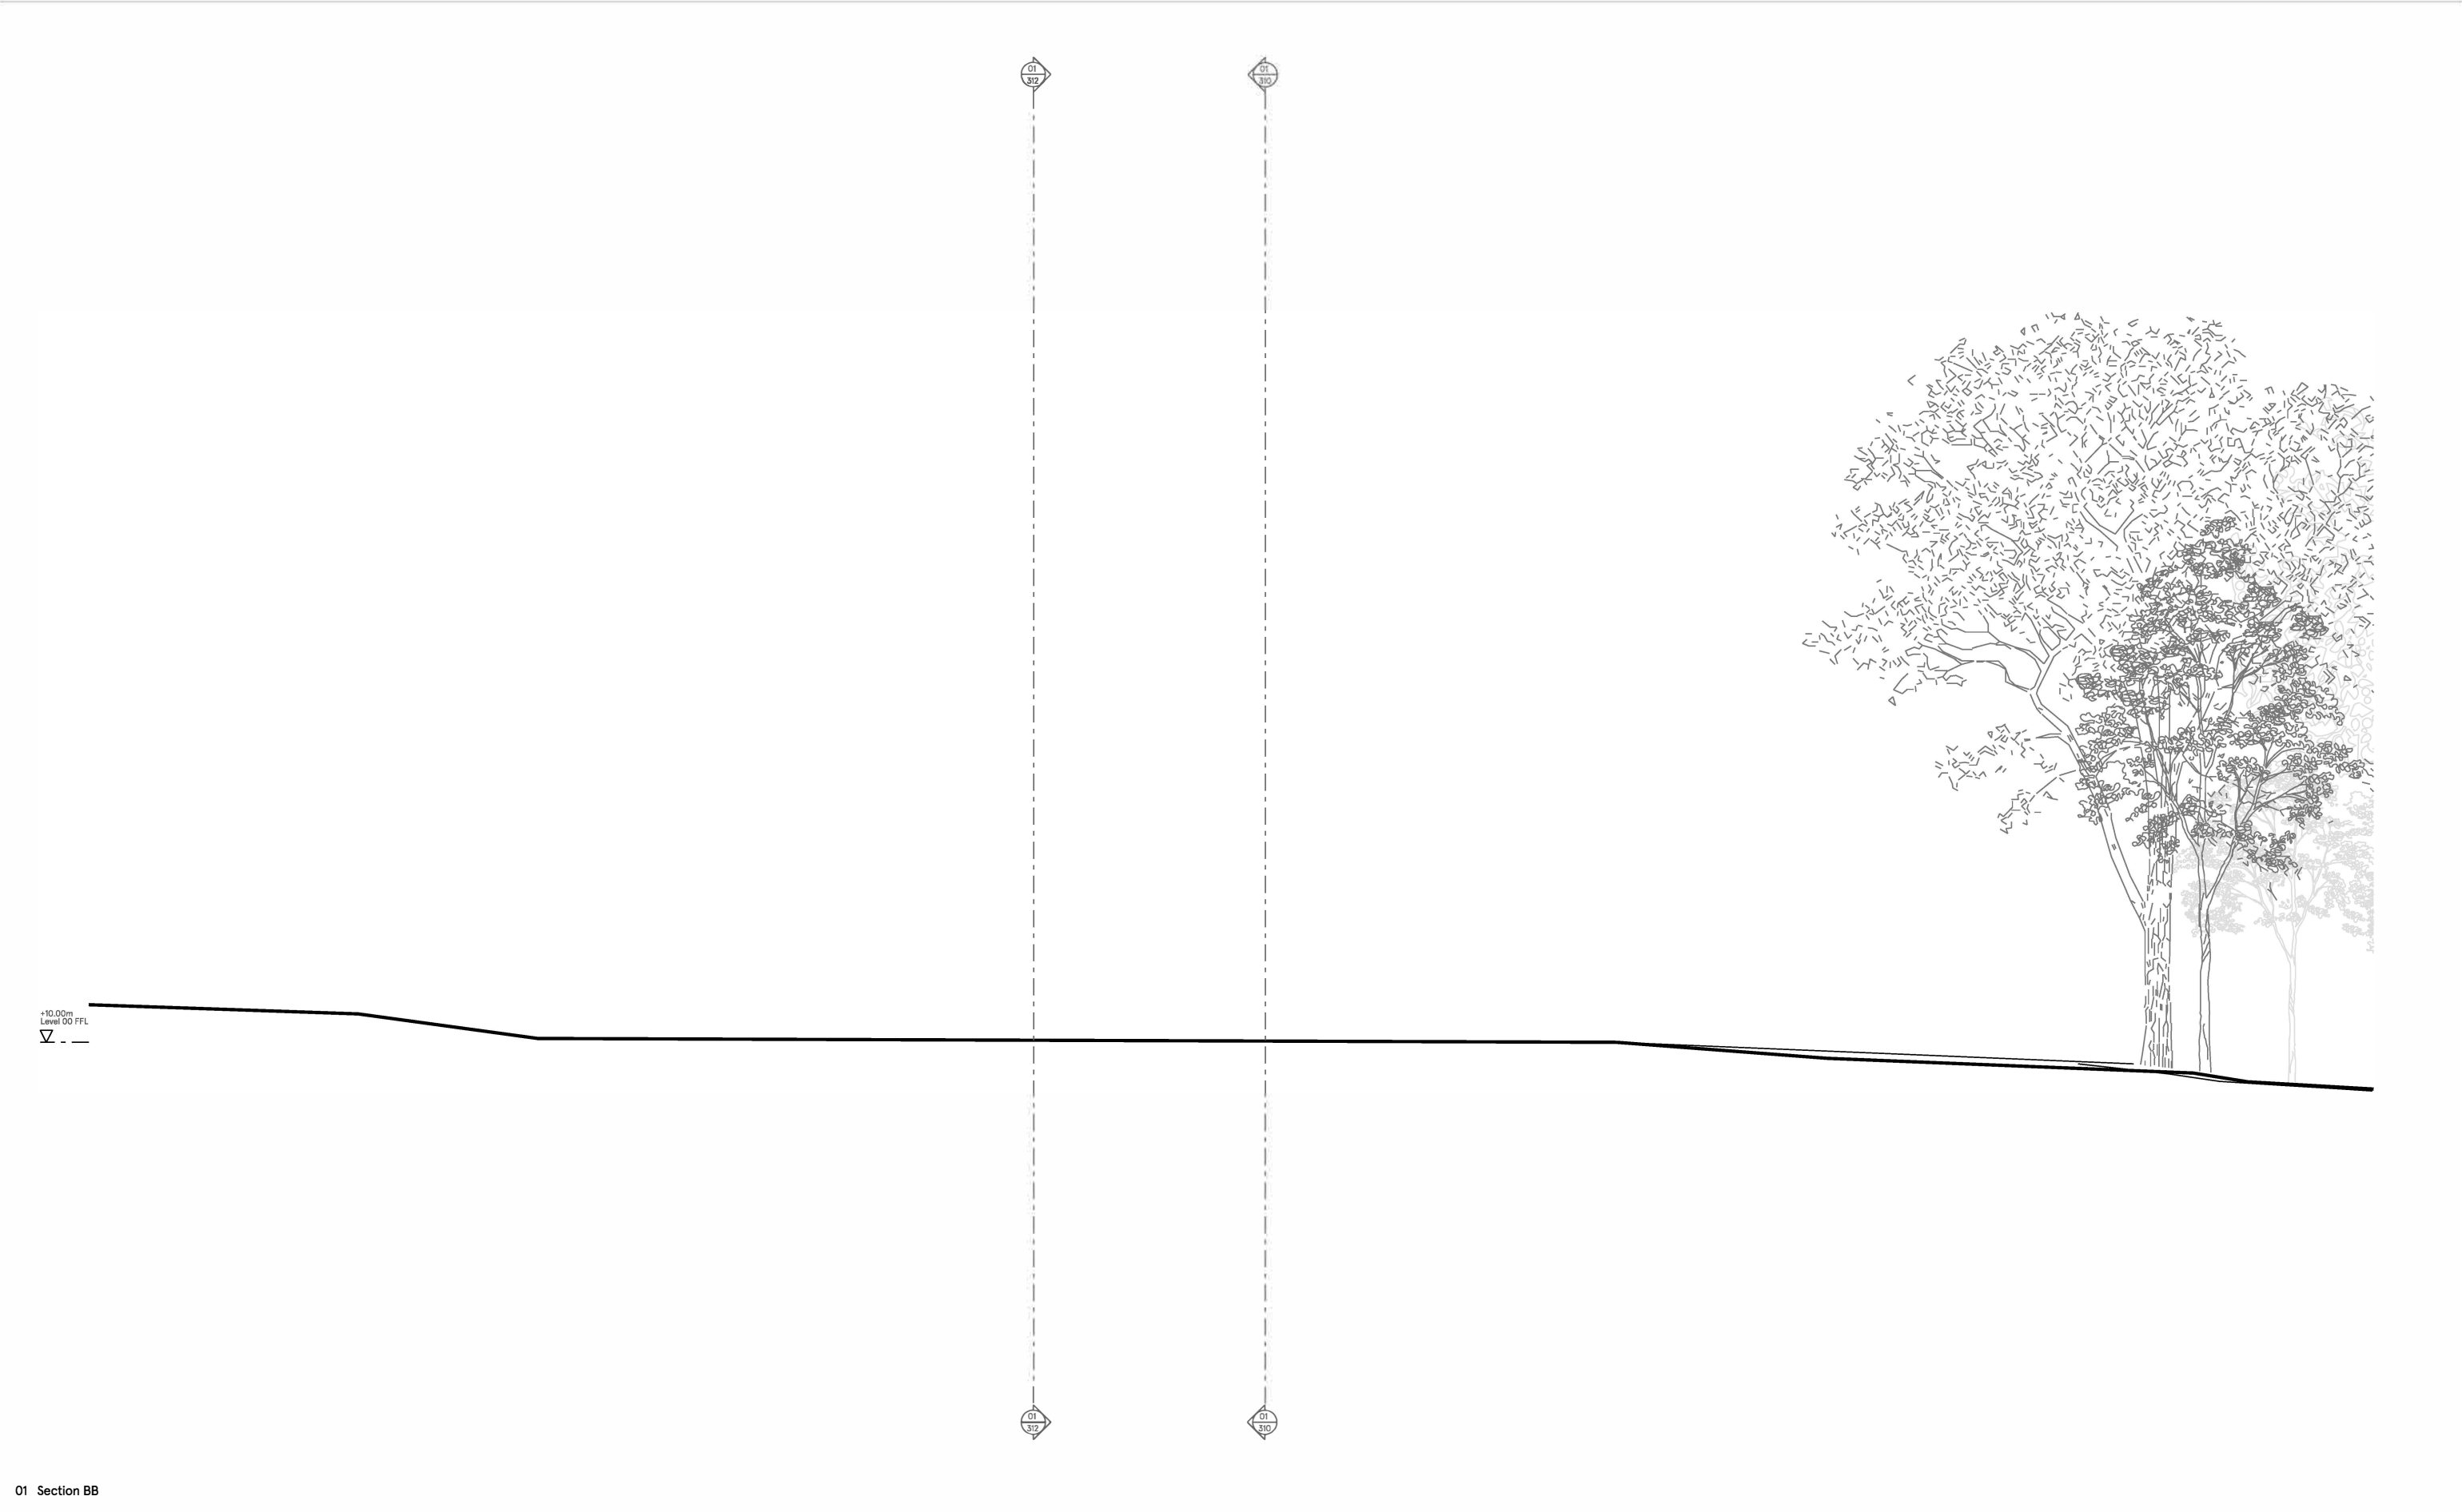

01 Section BB

|                                                                  |                                               |                                                |   |                                                         |   |
|------------------------------------------------------------------|-----------------------------------------------|------------------------------------------------|---|---------------------------------------------------------|---|
| <div>House in the High Weald</div> <div>023_01_311</div>         |                                               |                                                | <div><div><div></div></div><div>Application boundary</div></div> <div><div>0</div><div></div><div></div><div></div><div></div><div></div><div></div><div></div><div></div><div></div><div>10m</div></div> <div><div>B</div></div> |                                                         | <div>Architect Benjamin Machin</div> <div>125-127 Mare Street, London E8 3RN</div> <div>post@benjaminmachin.co.uk</div> <div>benjaminmachin.co.uk</div> <div>+44 (0) 77 5920 2717</div> |
| <div>Existing</div> <div>Sections</div> <div>Drawing title</div> | <div>Planning</div> <div>Drawing status</div> | <div>1:250 @ A3</div> <div>Drawing scale</div> | <div>01</div> <div>-</div> <div>Revision</div>   | <div>22.05.26</div> <div>01.05.23</div> <div>Date</div> | <div>Planning</div> <div>Pre-application Advice</div> <div>Description</div>   |