




- KEY
- 1 STOREY
 - 2 STOREY
 - 2.5 STOREY
 - 3 STOREY

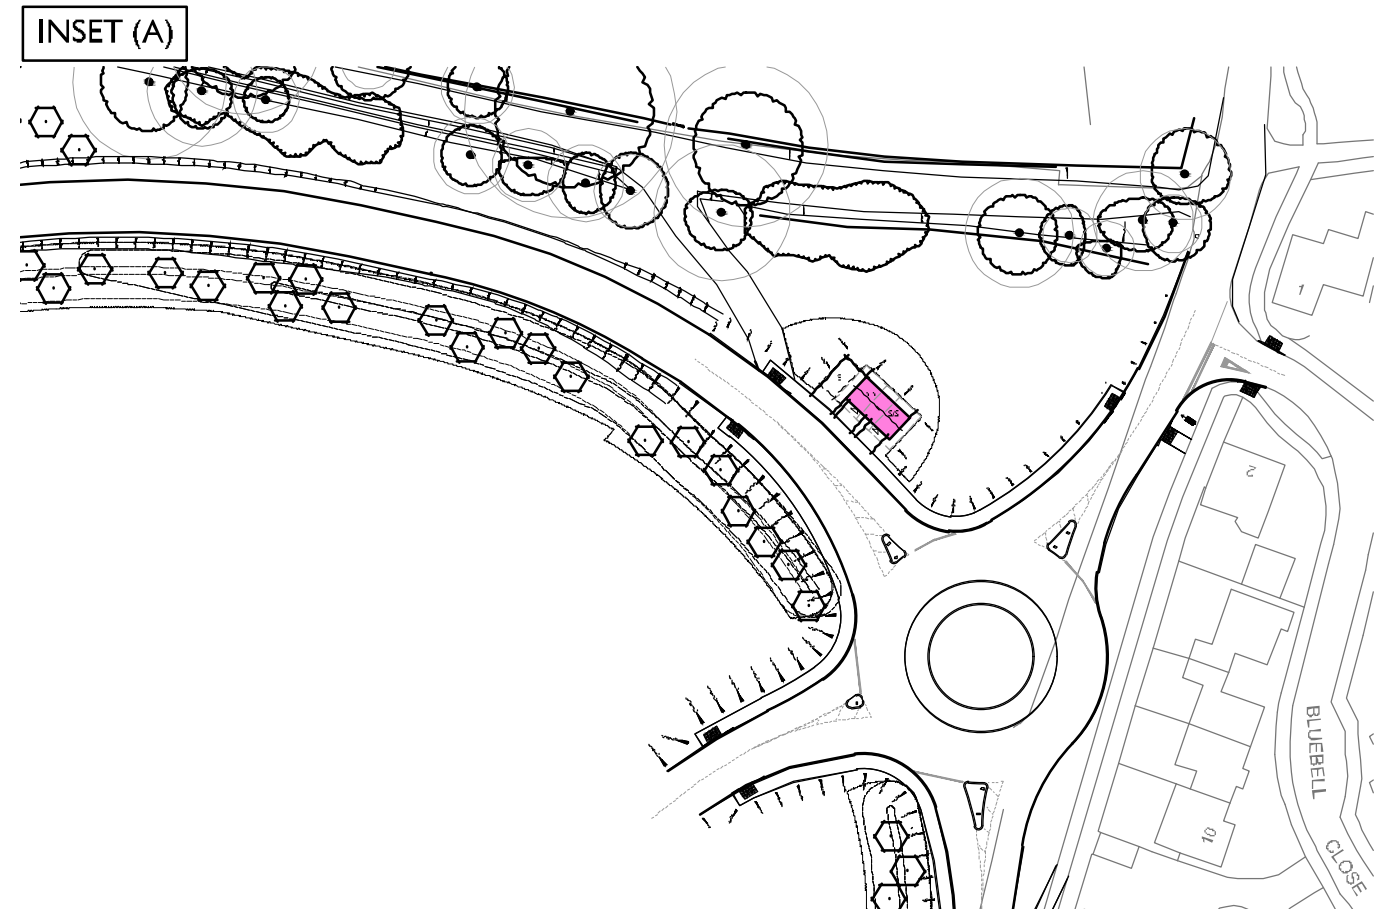

Scale 1:1000

Scale 1:1000

Scale 1:1000

Rev

18.05.24

UPDATED TO LATEST LAYOUT

Drawn

KJM

Checked

BB

Project

LAND WEST OF IMBERHORNE LANE, EAST GRINSTEAD

Title

BUILDING HEIGHTS PLAN

Client

VistryHomes

Date

DECEMBER 2023

Drawn by

LRO

Checked by

BB

Dwg No.

CB_M_202_005

Rev

E

Cooper & Partners

Cooper & Partners