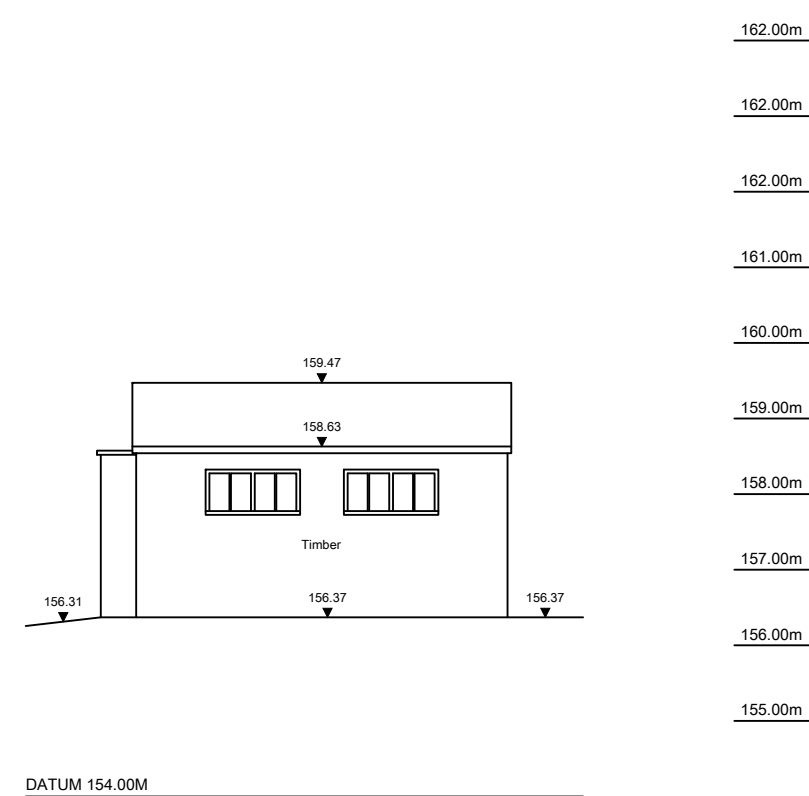
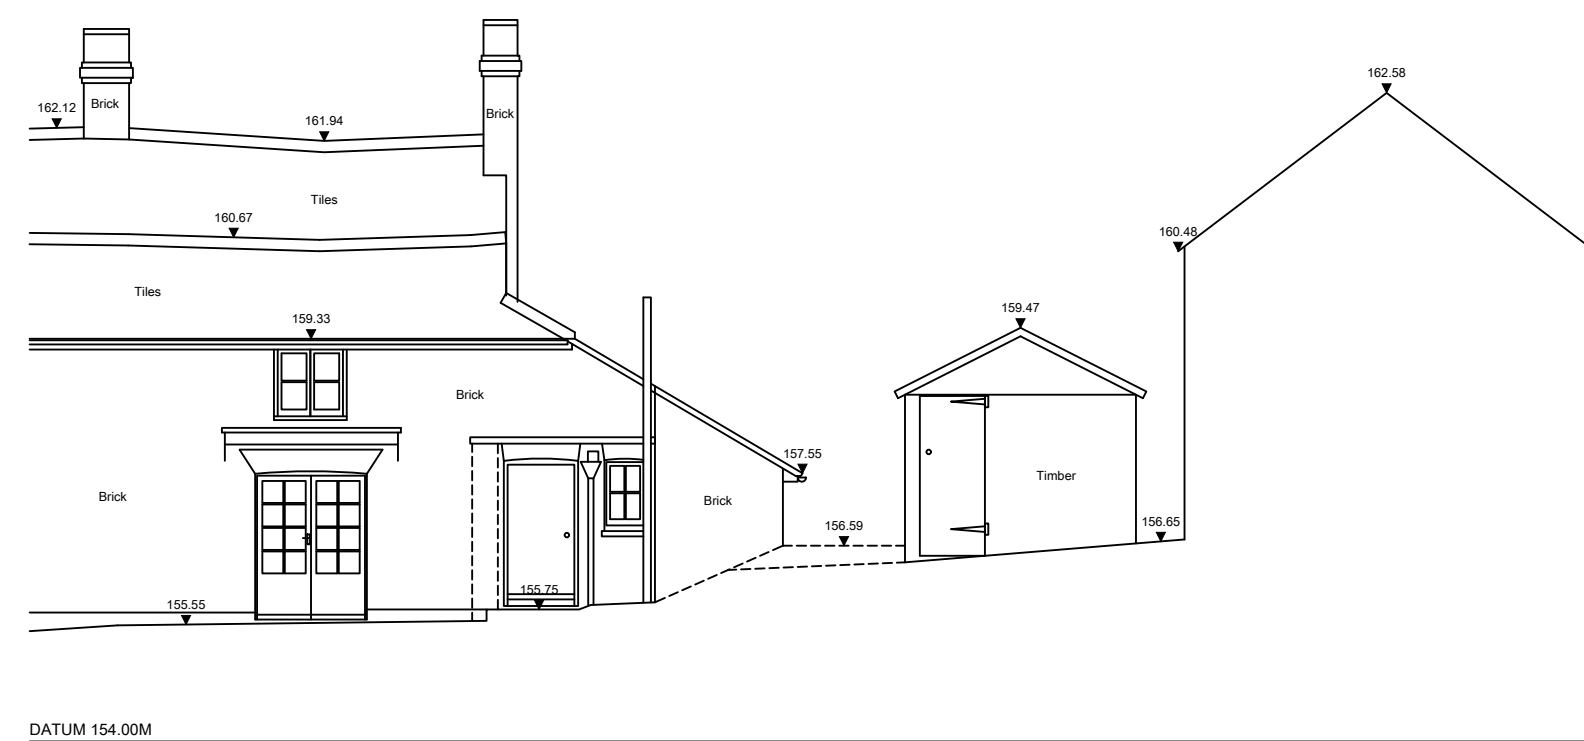
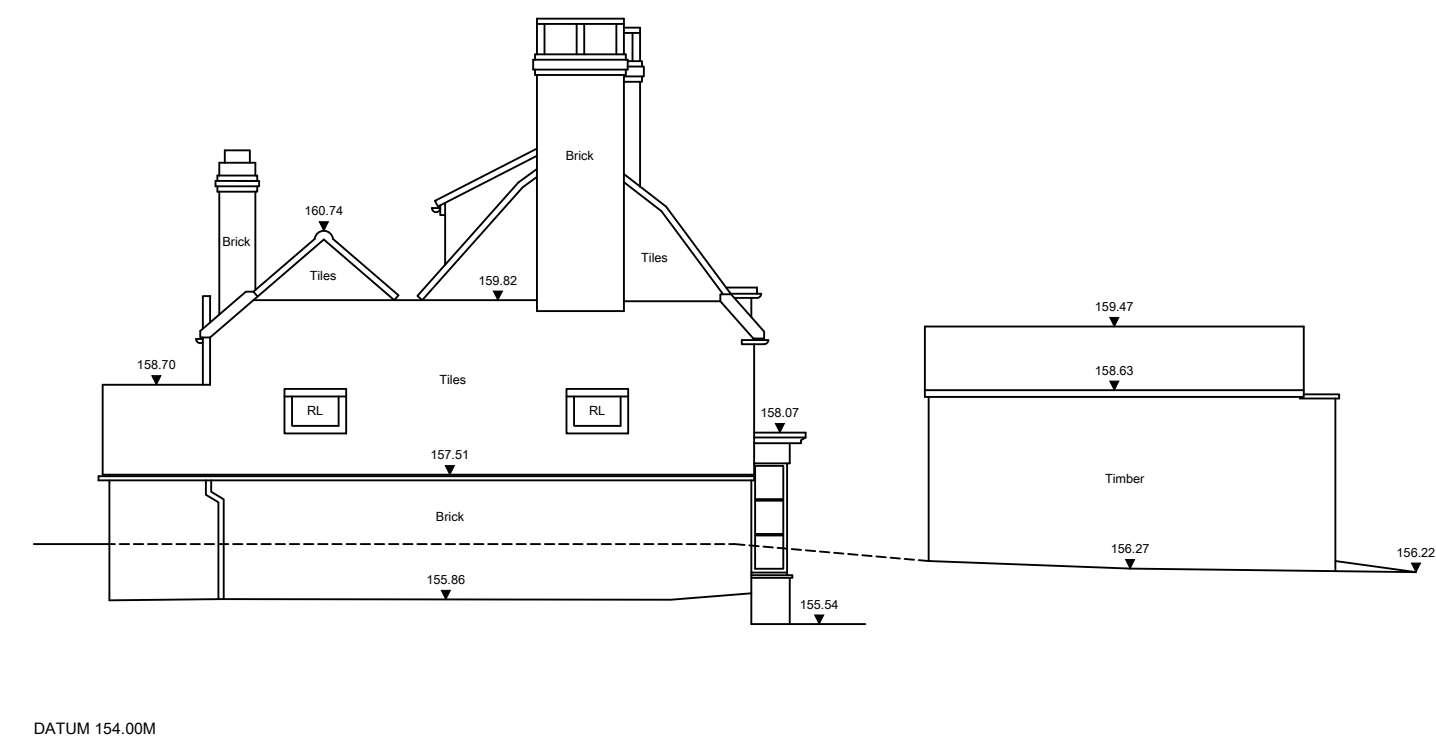
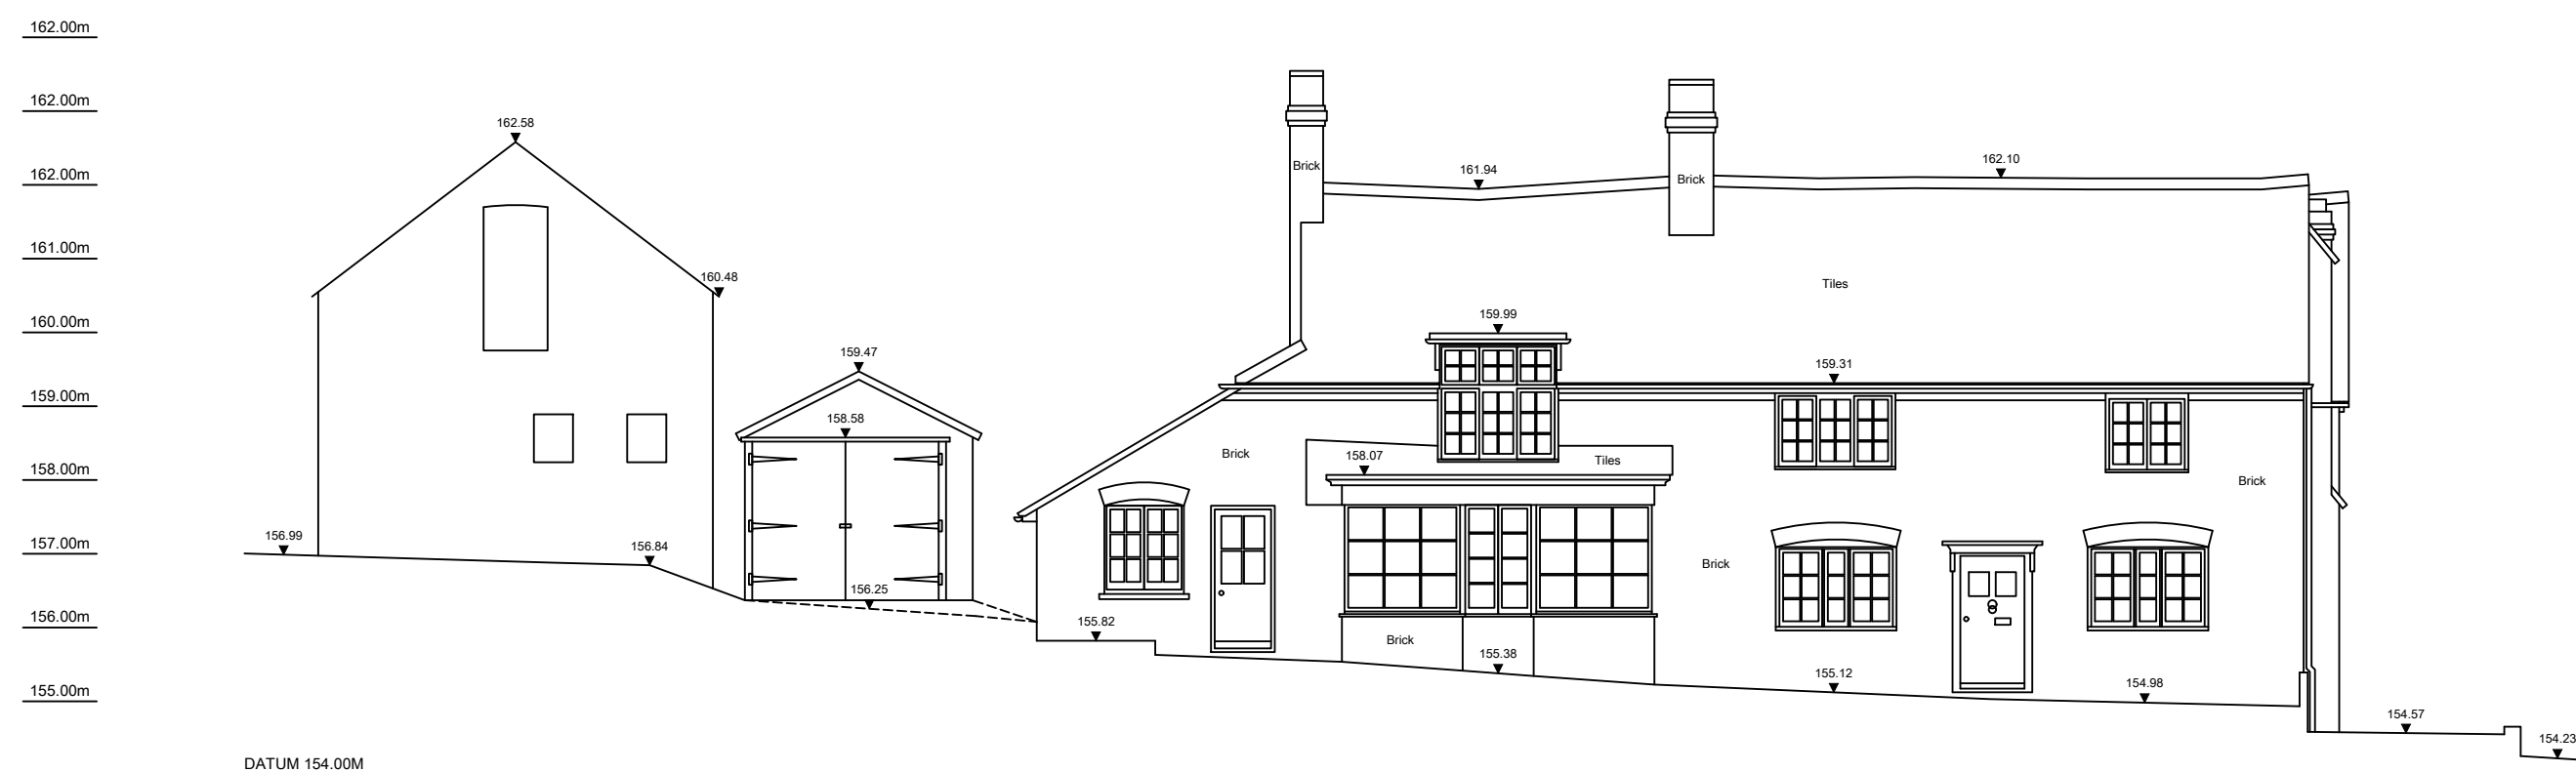


 copyright

Copyright of this drawing is retained by City Geomatics Ltd. Any discrepancies between this drawing and any other information should be reported to City Geomatics Ltd.

Drawing Naming Convention:

Job No/Dwg type/Location/Ref

Dwg Type:	B = Building S = Section	E = Elevation T = Topographical
Location:	B = Basement E = External G = Ground 1 = First R = Roof M = Mezzanine	C = Ceiling Plan F = Front S = Side R = Rear GA = General Layout AA = Section A-A

Ref Ref or individual dwg I.D. (e.g. Revision)

Standard Abbreviations (where applicable):			
Building Survey		Land Survey	
AB	AIR BRICK	B	BOLLARD
ACU	AIR CONDITIONING UNIT	BB	BELLISH BEACON
AD	ADDITIONAL HATCH	B/C	B/T COVER
AP	ACCESS PANEL	CAM	CAMERA
AV	AIR VALVE	CAN	CABLE TV COVER
BV	BRIAR VALVE	CL	CLOCK COVER
BO	BOILER	ELEC	ELECTRIC COVER
BSL	BEAM SIGHT LEVEL	EM	EMERALD HOLE
CB	CER BOARD	ER	ERTHO ROD
CC	CEILING CHANGE	FP	FLAG POLE
CH	CHEMICAL	FO	FOUL WATER
C-H	CILL TO APEX HT	GU	GULLY
C-H	CILL TO HEAD HT	GV	GAS VALVE
C-S	C/S PRING HT	H	HIRE HYDRANT
DB	DOOR BASE HT	ICN	INSPECTION COVER
DR	DOOR HEAD HT	INVERT	INVERT LEVEL
EX	EXTRACTOR FAN	LP	LAMP POST
EXF	EXTRACTOR FAN	MH	MANHOLE
FA	FLOOR TO APEX HT	OV	OVERHEAD TELECOM
F-C	FLOOR TO CILL HT	P	POST
F-H	FLOOR TO HEAD HT	PM	PARKING METER
F-S	FLOOR TO SPRING HT	PI	PIPE
G	GROSS EXTERNAL AREA	RO	RODDING EYE
GA	GULLY	RD	ROAD SIGN
GU	GULLY	RT	RETAINING WALL
HT	HOT WATER TANK	RWP	RAIN WATER PIPE
HW	HOT WATER TANK	SI	SITE AREA
NI	NET INTERNAL AREA	SL	SIGN
NS	NOT TO SCALE	SP	STOP VALVE
RA	RADIATOR	SV	SOIL VENT PIPE
RE	RECESS HEAD HEIGHT	SW	STORM WATER
RFV	REFLECTOR VOOD VOD	T	TOP OF FENCE
RL	ROOF LIGHT	TOW	TOP OF WALL
RSH	ROOF SIGHT HATCH	TE	TELEGRAPHIC MARK
RWP	RAIN WATER PIPE	UTL	UNABLE TO WALL
SV	SOIL VENT PIPE	VP	WATER METER
V	WATER METER	WT	WATER METER
WA	WARDROBE		

Symbols (where applicable):		
 Direction of sloping ceiling	 PLUG SOCKET 2 = NO. OF SOCKETS	 LIGHT SWITCH 1 = NO. OF SWITCHES
 FLOOR TO STRUCTURAL CEILING HT	 FLOOR TO SUSPENDED CEILING HT	 FLOOR LEVEL RELATIVE TO DATUM

Notes:

The Survey has been computed on the OS grid.

All Levels are in metres and relate to an OS datum.

All direction arrows indicate UP unless otherwise stated.

Drainage pipe sizes (where shown) have been gauged from the surface (for safety reasons) and should be regarded as approximate only.

Visible features in the vicinity of any boundaries, as shown on this survey, may not represent the extent of legally conveyed ownership.

Whilst every effort has been made to determine wall materials, no guarantee is given. Materials should be regarded as assumed unless verified by a qualified third party.

Tree spread and height are approximate. Species should be regarded as assumed unless verified by a qualified third party.

Sheet Layout:			
Rev	Date	By	Description

Rev	Date	By	Description
-----	------	----	-------------

**CITY
GEOMATICS**

Land & Measured Building Surveyors

Horsham, West Sussex RH12 3QJ
t. 014045 268469
www.citygeomatics.co.uk
enquiries@citygeomatics.co.uk


chartered
ICES

Client: **Gould Baxter**

Project: Mantlemas
Lions Lane, Turners Hill
RH10 4NU

Drawing Title:

Existing Elevations

Date: May - 26	Scale: 1:100	Surveyor: RD	Drawn: BP	Checked: CGL
Job No: 00/000	Drawing No: 26422 - E	Sheet No: 1 of 1	Rev: -	