

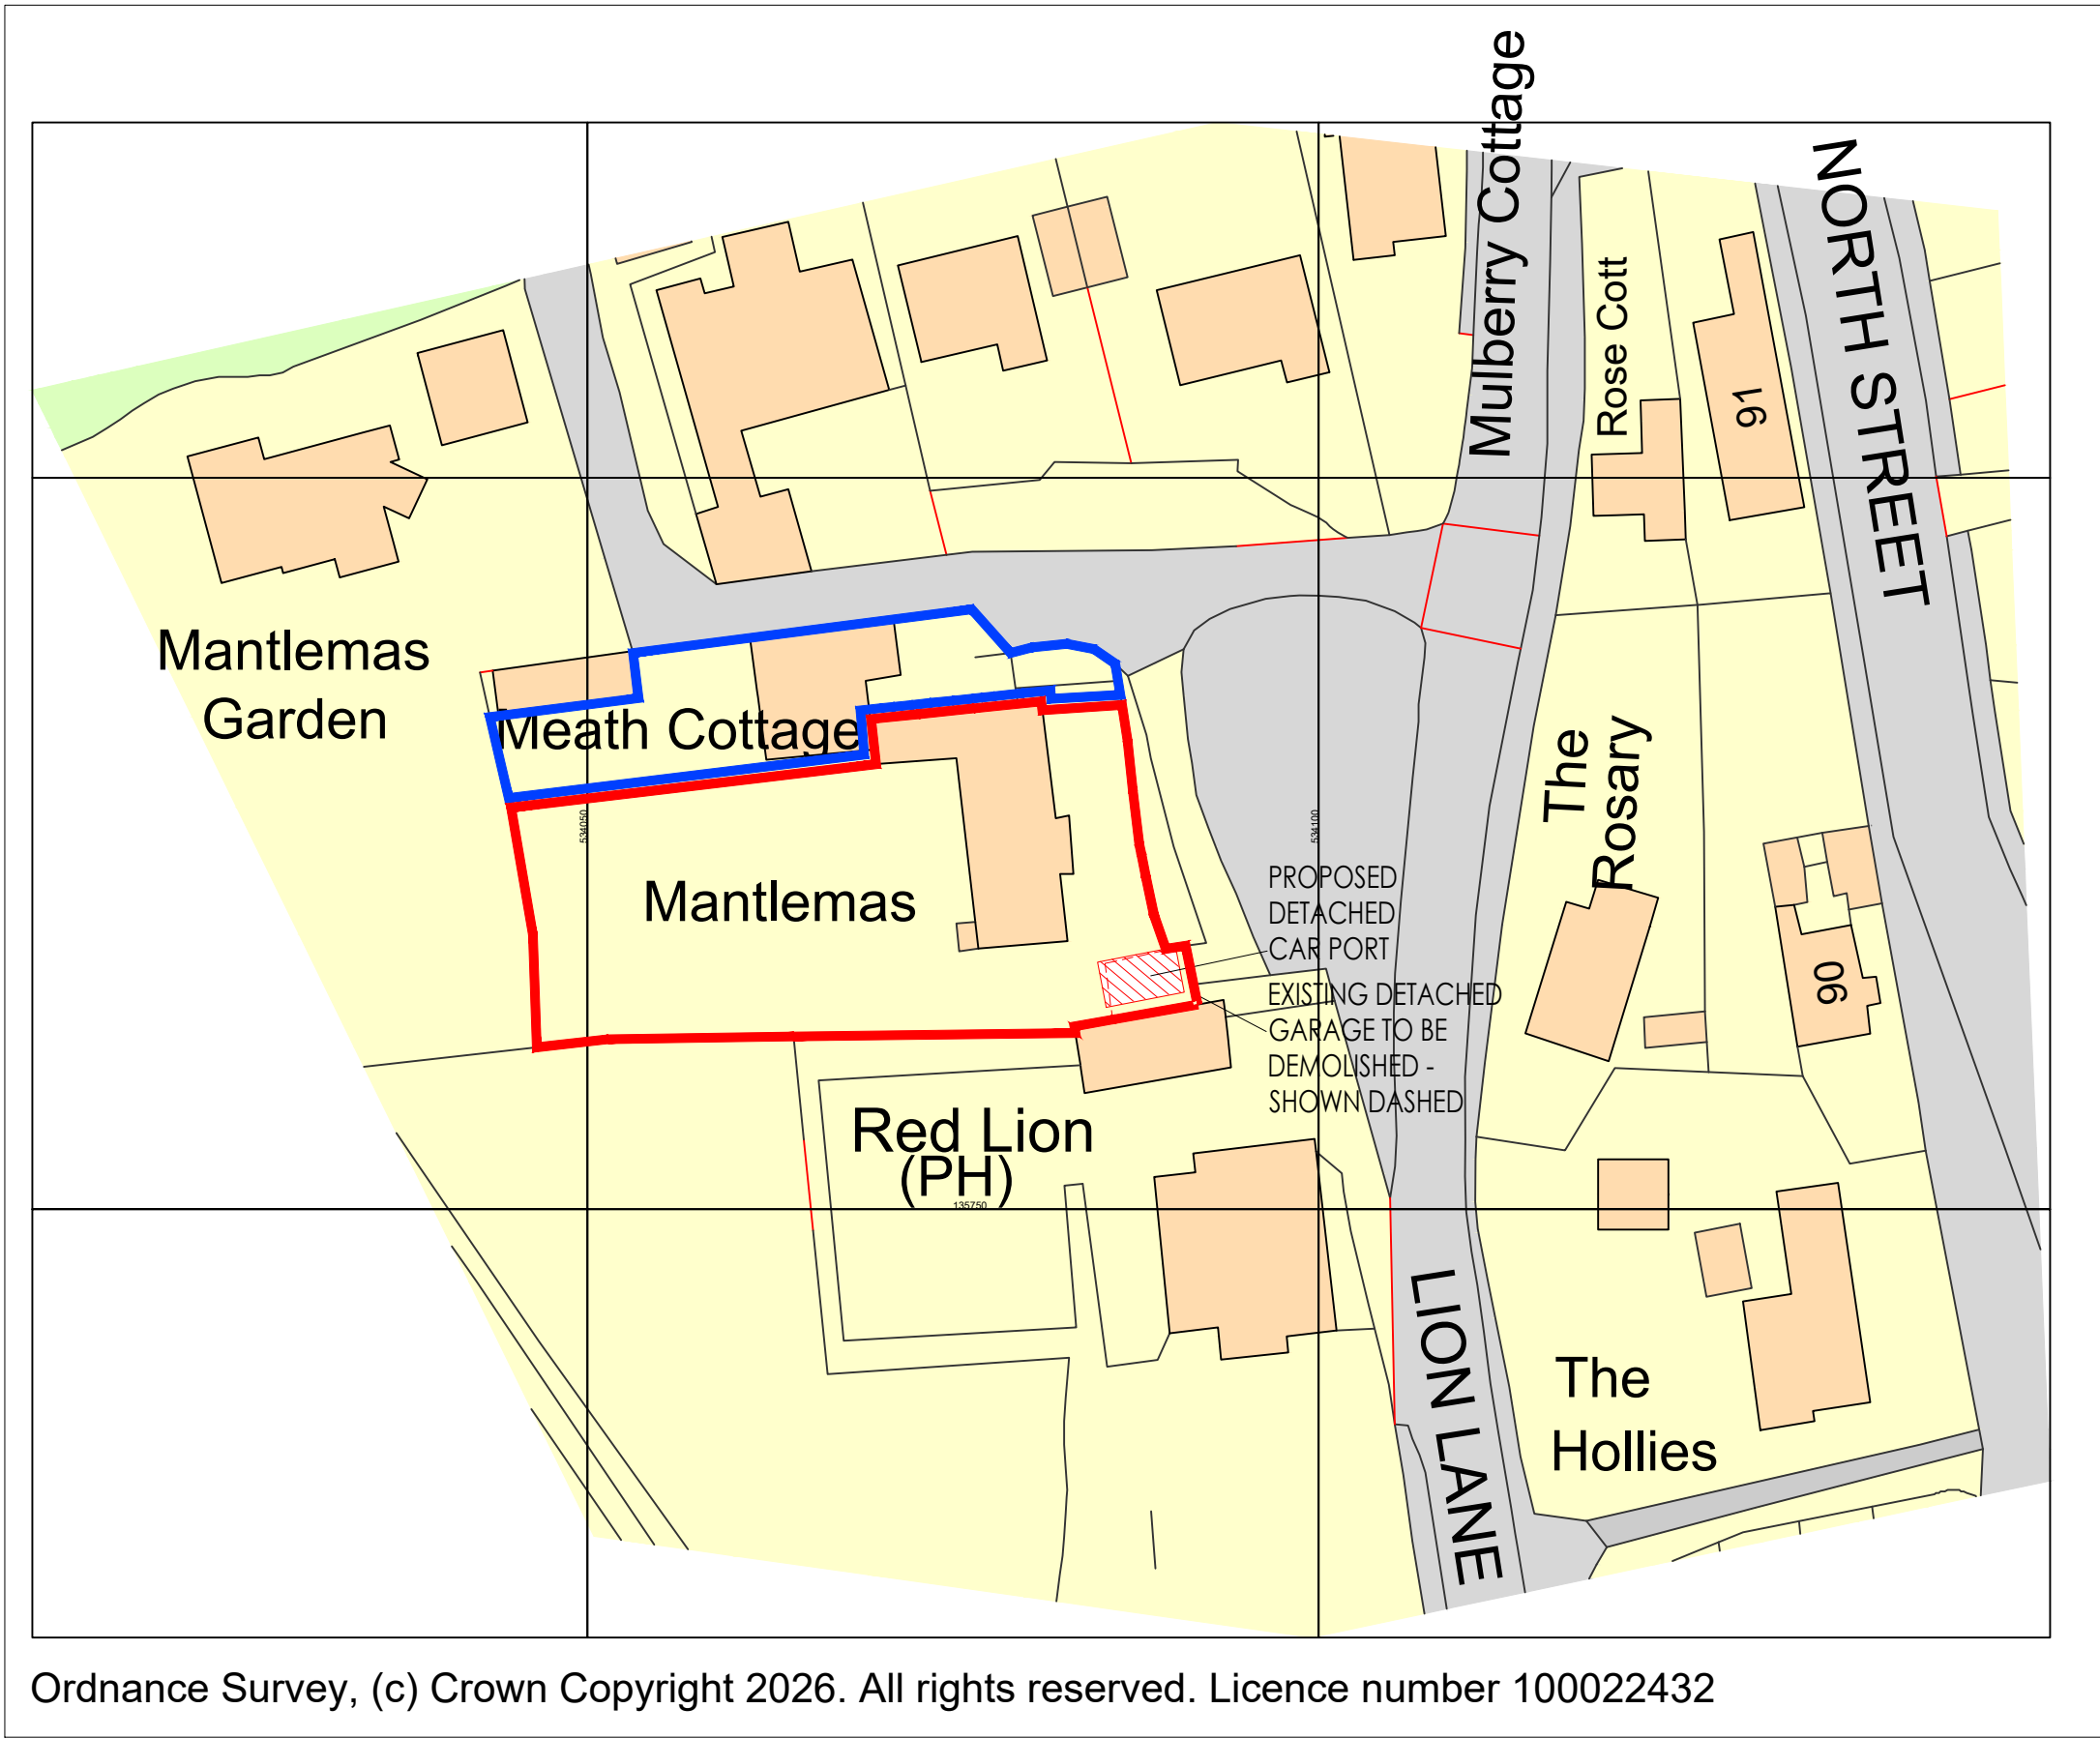


FOR PLANNING
AND LISTED
BUILDING CONSENT
PURPOSES ONLY


NOT FOR CONSTRUCTION

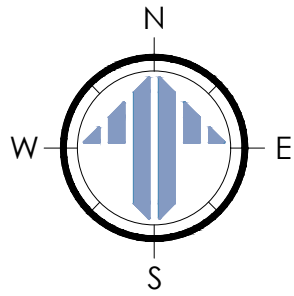


SITE BLOCK PLAN - AS PROPOSED
SCALE @ 1:500 ON AN A1 SHEET

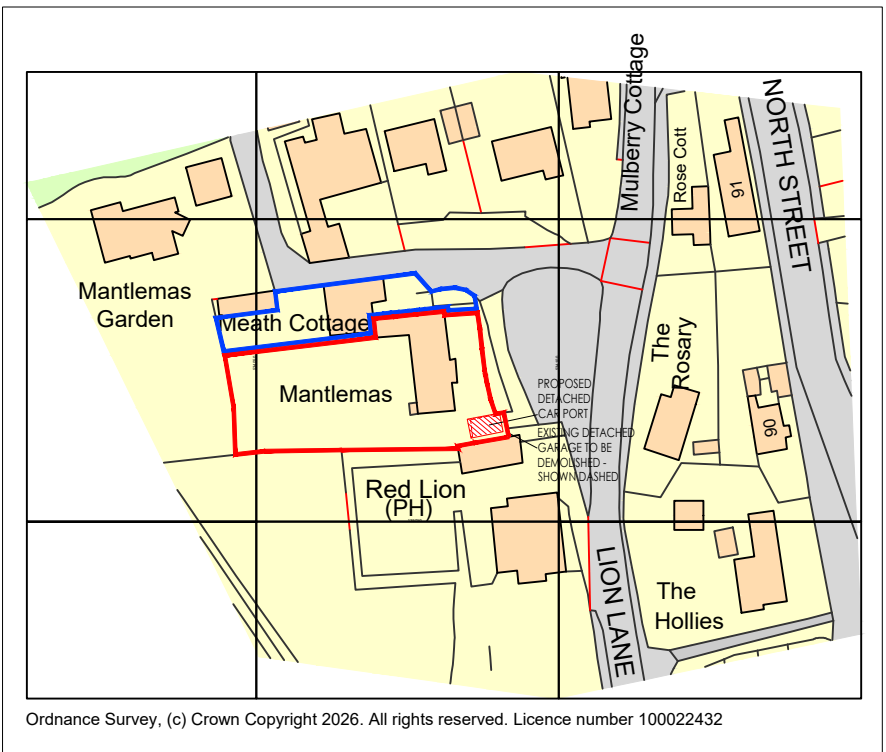

SITE LOCATION PLAN - AS PROPOSED
SCALE @ 1:1250 ON AN A1 SHEET

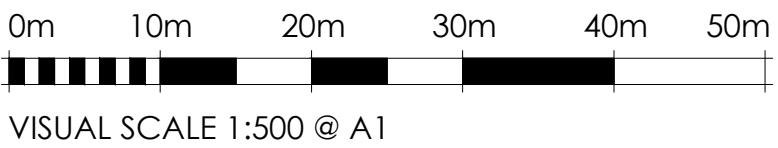

VISUAL SCALE 1:500 @ A1

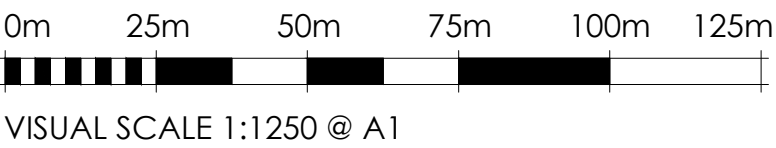

VISUAL SCALE 1:1250 @ A1

*	*	*	*		*
REV.	DATE.	BY.	AMENDMENT.		CHK.

PLANNING


2 Lucastes Mews, Paddockhall Road,
Haywards Heath,
West Sussex, RH16 1HE
(01444) 452604
hh@gouldbaxter.co.uk
www.gouldbaxter.co.uk

NOTES:
DO NOT SCALE OFF THIS DRAWING UNLESS FOR PLANNING PURPOSES.
CHECK ALL DIMENSIONS ON SITE BEFORE ANY WORK IS COMMENCED.
ALL GOODS MATERIALS AND WORKMANSHIP MUST CONFORM WITH
CURRENT BUILDING REGULATIONS, BRITISH STANDARDS AND CODES OF
PRACTICE.
COPYRIGHT OF THIS DRAWING IS RETAINED BY GOULD PROPERTY
CONSULTANTS LLP T/A GOULD BAXTER AND IT MUST NOT BE REPRODUCED
WITHOUT WRITTEN CONSENT.

CLIENT. Mr. & Mrs. Coyne
PROJECT. Mantlemas Lions Lane Turners Hill, West Sussex RH10 4NU

DRAWING.
Site Block and Location Plans
As Proposed

DATE. 23.07.2026	SCALE AT A1. Varies	DRAWN BY. RH CHECKED BY. *
---------------------	------------------------	-------------------------------

JOB NO. GH1154	DRAWING NO. PL.005	REV. *
-------------------	-----------------------	-----------