


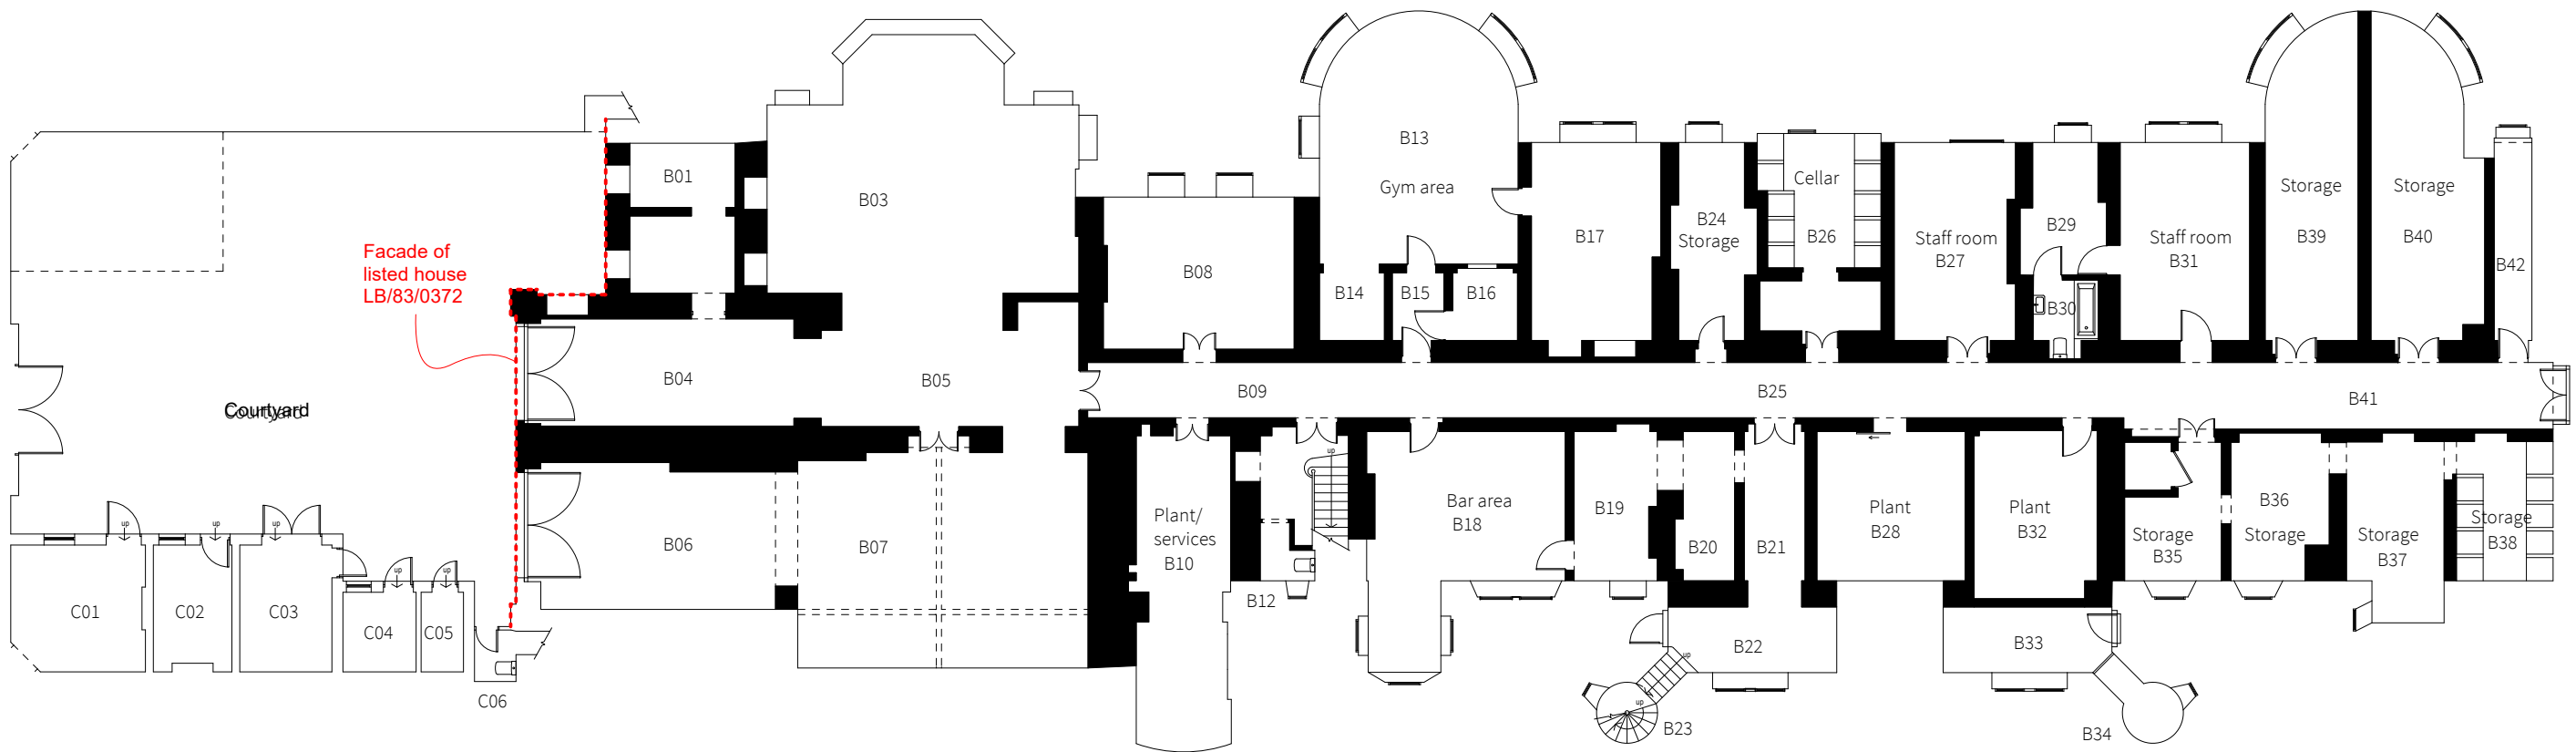

Key


Existing walls

New walls

23 Vine Street, Brighton BN1 4AG
e: studio@sticklandwright.co.uk
t: 01273 964051
Company registered in England No. 11222477

Disclaimer:
This drawing is the copyright of Stickland Wright Ltd. and may not be reproduced or used except by written permission. Figured dimensions to have precedence over scaling. Check all site dimensions prior to fabrication. Refer any discrepancies found to Stickland Wright.

Revisions:			Checked
C	Date	Description	
C	26/08/2025	For planning	

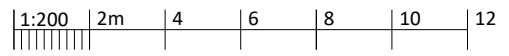

Dwg No.	25041-P-109 C
Drawing Title	Proposed Basement plan
Address	Wykehurst House
Client	M Blencowe
Scale	1:200 @A3
Stage	Planning
Drawn by	ah
Checked by	ns

STICKLAND WRIGHT

architecture + interiors
www.sticklandwright.co.uk