

Key

Existing walls

New walls

Proposed flooring key

Timber flooring

Tile flooring

Tile flooring

Tile flooring

Tile flooring


Carpet flooring

Carpet flooring

Carpet flooring

Tile flooring


Tile flooring

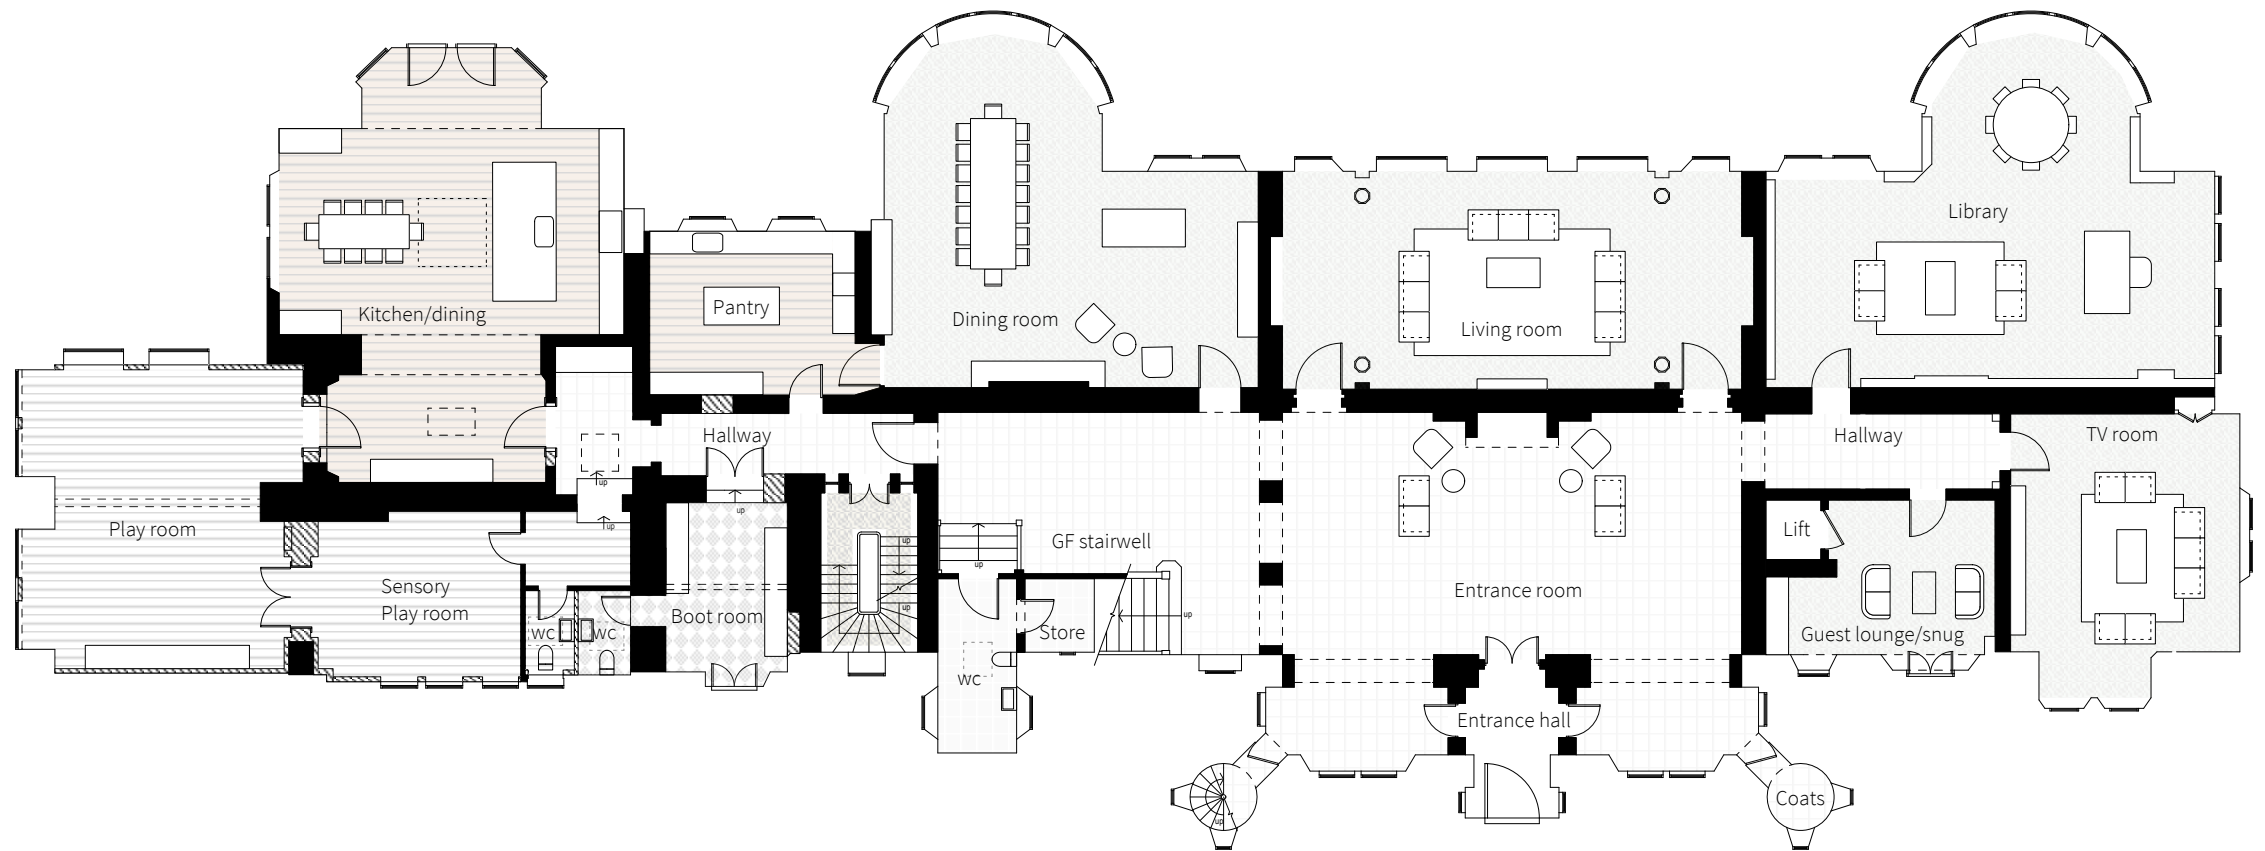

23 Vine Street, Brighton BN1 4AG
e: studio@sticklandwright.co.uk
t: 01273 964051
Company registered in England No. 11222477

Disclaimer:
This drawing is the copyright of Stickland Wright Ltd. and may not be reproduced or used except by written permission. Figured dimensions to have precedence over scaling. Check all site dimensions prior to fabrication. Refer any discrepancies found to Stickland Wright.

Revisions:			Checked
A	04/08/2025	For information	
B	14/08/2025	For client comment	
C	26/08/2025	For planning	

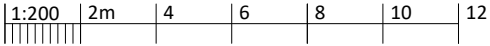

Dwg No.	25041-P-111	C
Drawing Title	Proposed Finishes GF plan	
Address	Wykehurst House	
Client	M Blencowe	
Scale	1:200 @A3	
Stage	Planning	
Drawn by	ah	
Checked by	ns	