

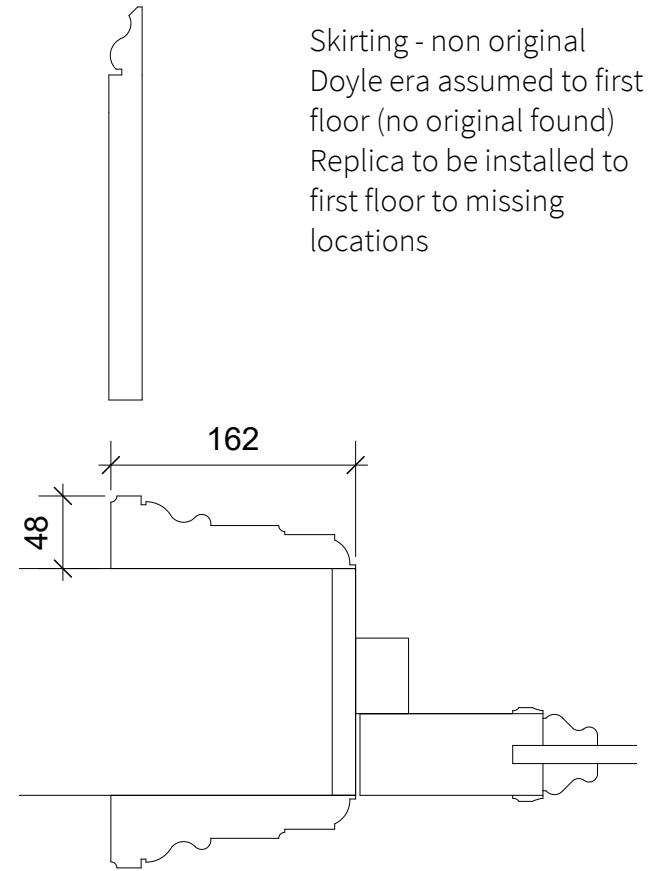


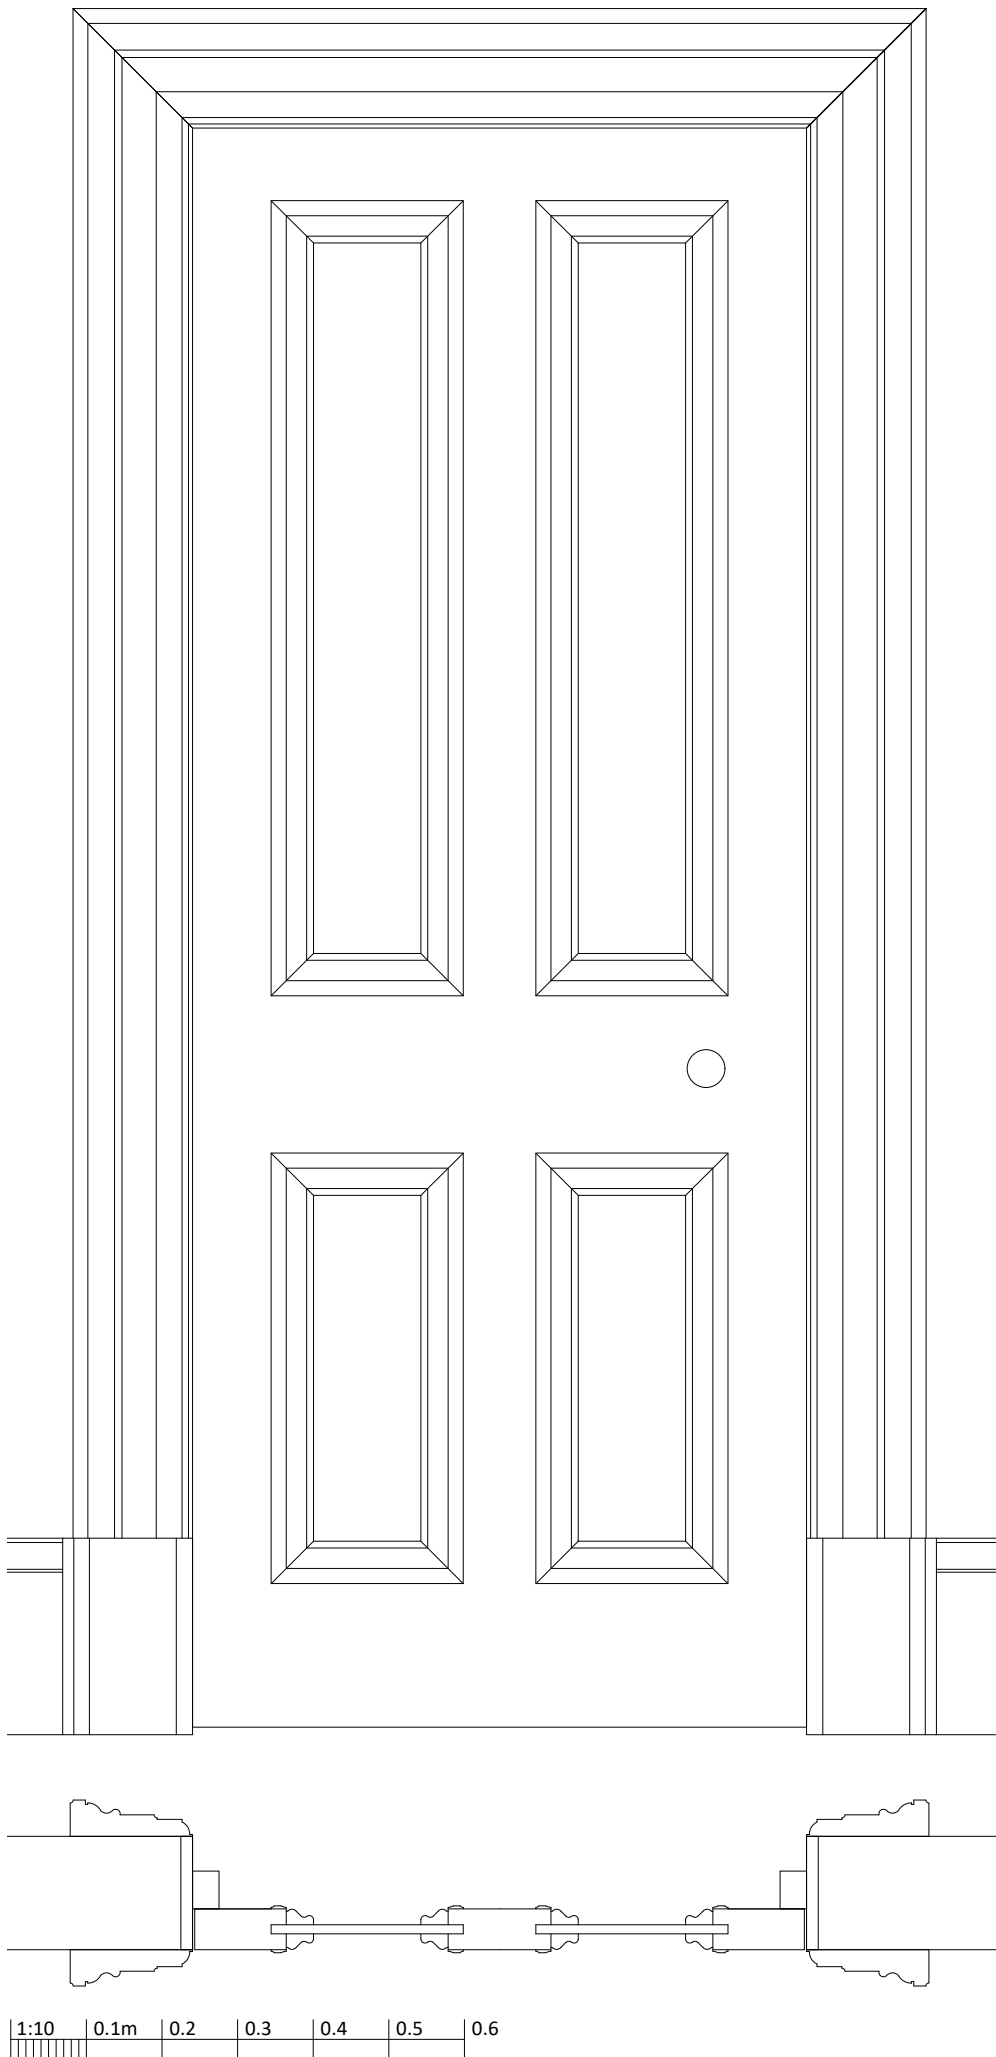

Skirting - non original
Doyle era assumed to first
floor (no original found)
Replica to be installed to
first floor to missing
locations

Architrave and door
(original)

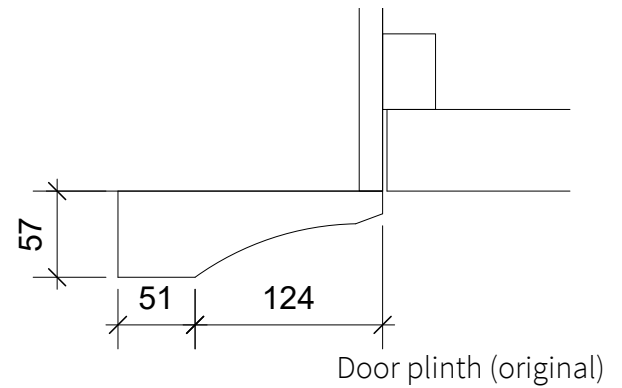

Door plinth (original)



Ground and first floor original door set

Proposed to replicate as
closely as possible to
originals



23 Vine Street, Brighton BN1 4AG
e: studio@sticklandwright.co.uk
t: 01273 964051
Company registered in England No. 11222477

Disclaimer:

This drawing is the copyright of Stickland Wright Ltd. and may not be reproduced or used except by written permission. Figured dimensions to have precedence over scaling. Check all site dimensions prior to fabrication. Refer any discrepancies found to Stickland Wright.

Revisions:

A 26/08/2025 For planning

Checked

Dwg No. 25041-P-140 A

Drawing Title Door set 1 details
Address Wykehurst House
Client M Blencowe
Scale 1:10/5 @A3
Stage Planning
Drawn by ah
Checked by ns

STICKLAND
WRIGHT

architecture + interiors
www.sticklandwright.co.uk