
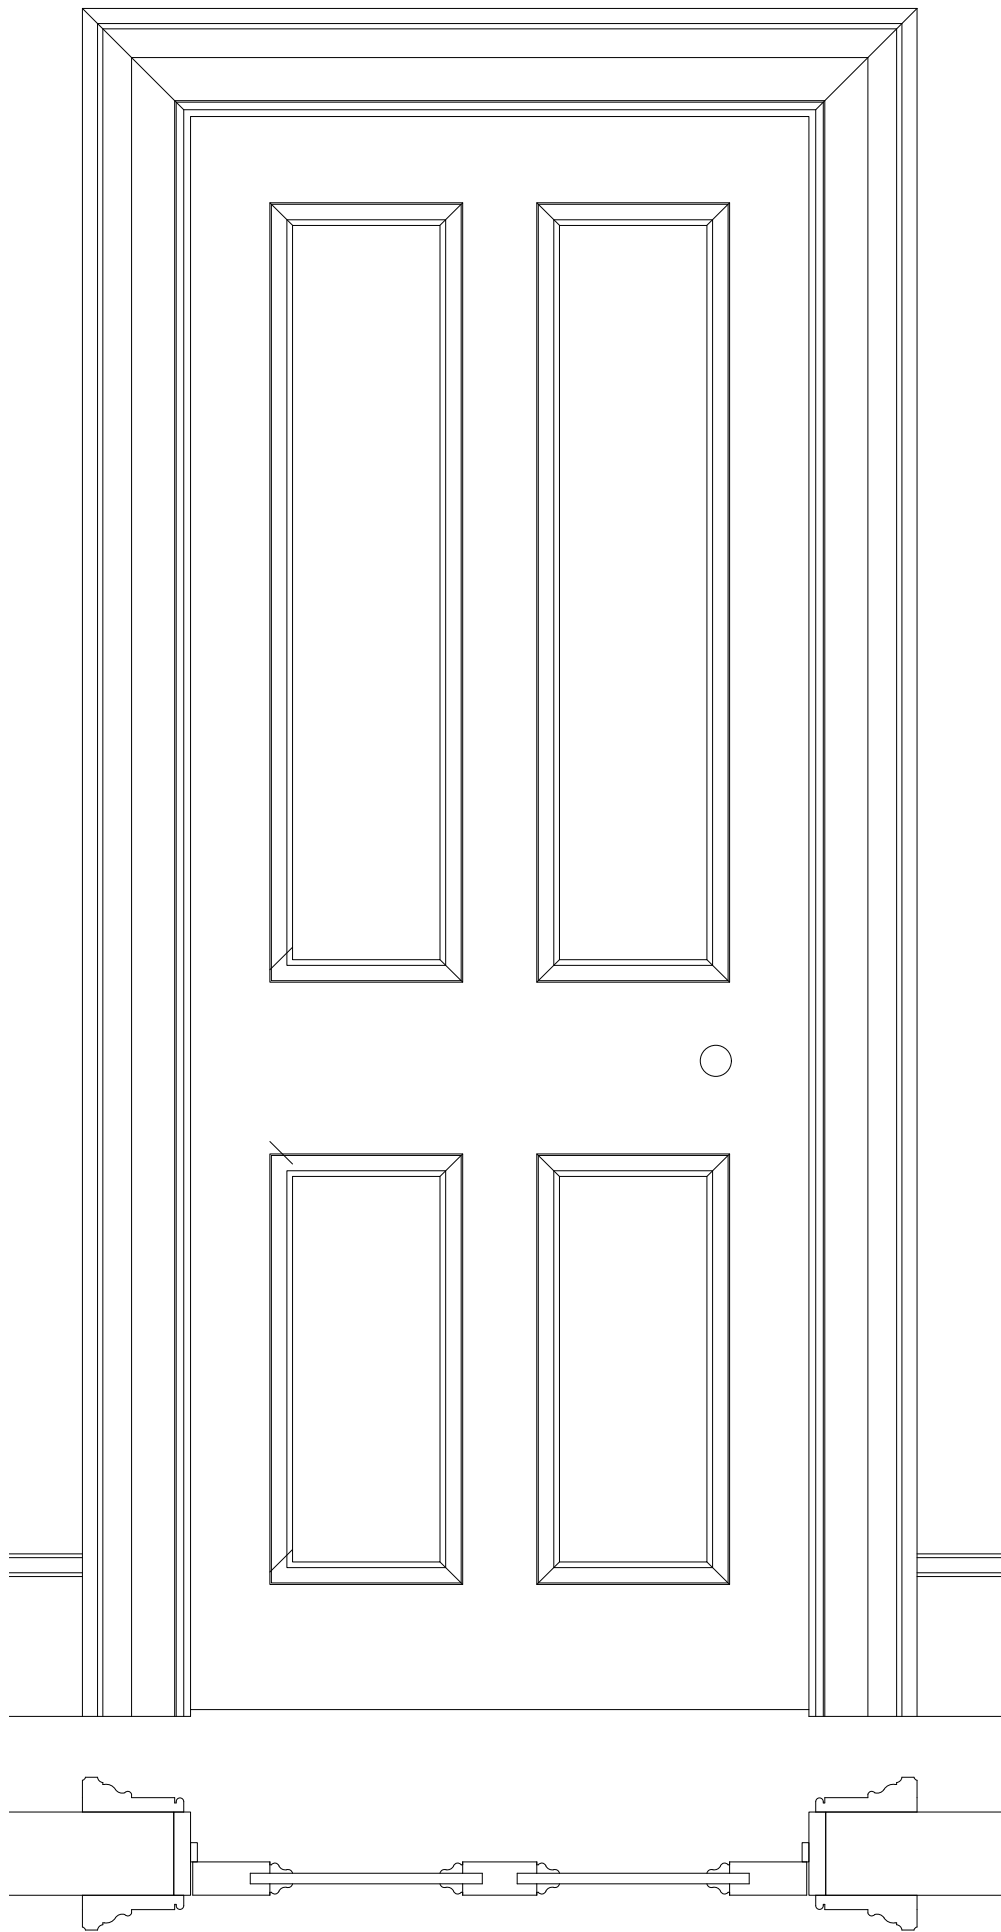


Assumed original skirting
to second floor

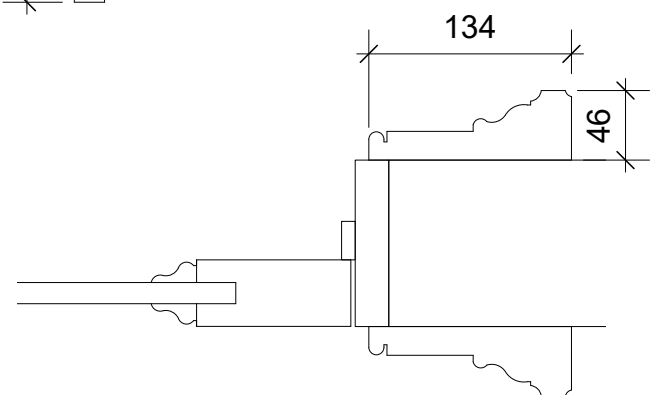

Architrave and door
(original)

Second floor original door set

Proposed to replicate as
closely as possible to
originals



23 Vine Street, Brighton BN1 4AG
e: studio@sticklandwright.co.uk
t: 01273 964051
Company registered in England No. 11222477

Disclaimer:

This drawing is the copyright of Stickland Wright Ltd. and may not be reproduced or used except by written permission. Figured dimensions to have precedence over scaling. Check all site dimensions prior to fabrication. Refer any discrepancies found to Stickland Wright.

Revisions:

Rev	Date	Description
A	26/08/2025	For planning

Checked

Dwg No. 25041-P-141 A

Drawing Title Door set 2 details
Address Wykehurst House
Client M Blencowe
Scale 1:10/5 @A3
Stage Planning
Drawn by ah
Checked by ns



architecture + interiors
www.sticklandwright.co.uk