


- NOTES:
- 1) INSULATION TO BE INSTALL AS PER HISTORIC ENGLAND GUIDELINES DOCUMENT REFERENCE HEAG071
 - 2) ALL HISTORIC TIMBERS TO REMAIN EXPOSED.
 - 3) ALL EDGES TO BE ROUNDED OFF.

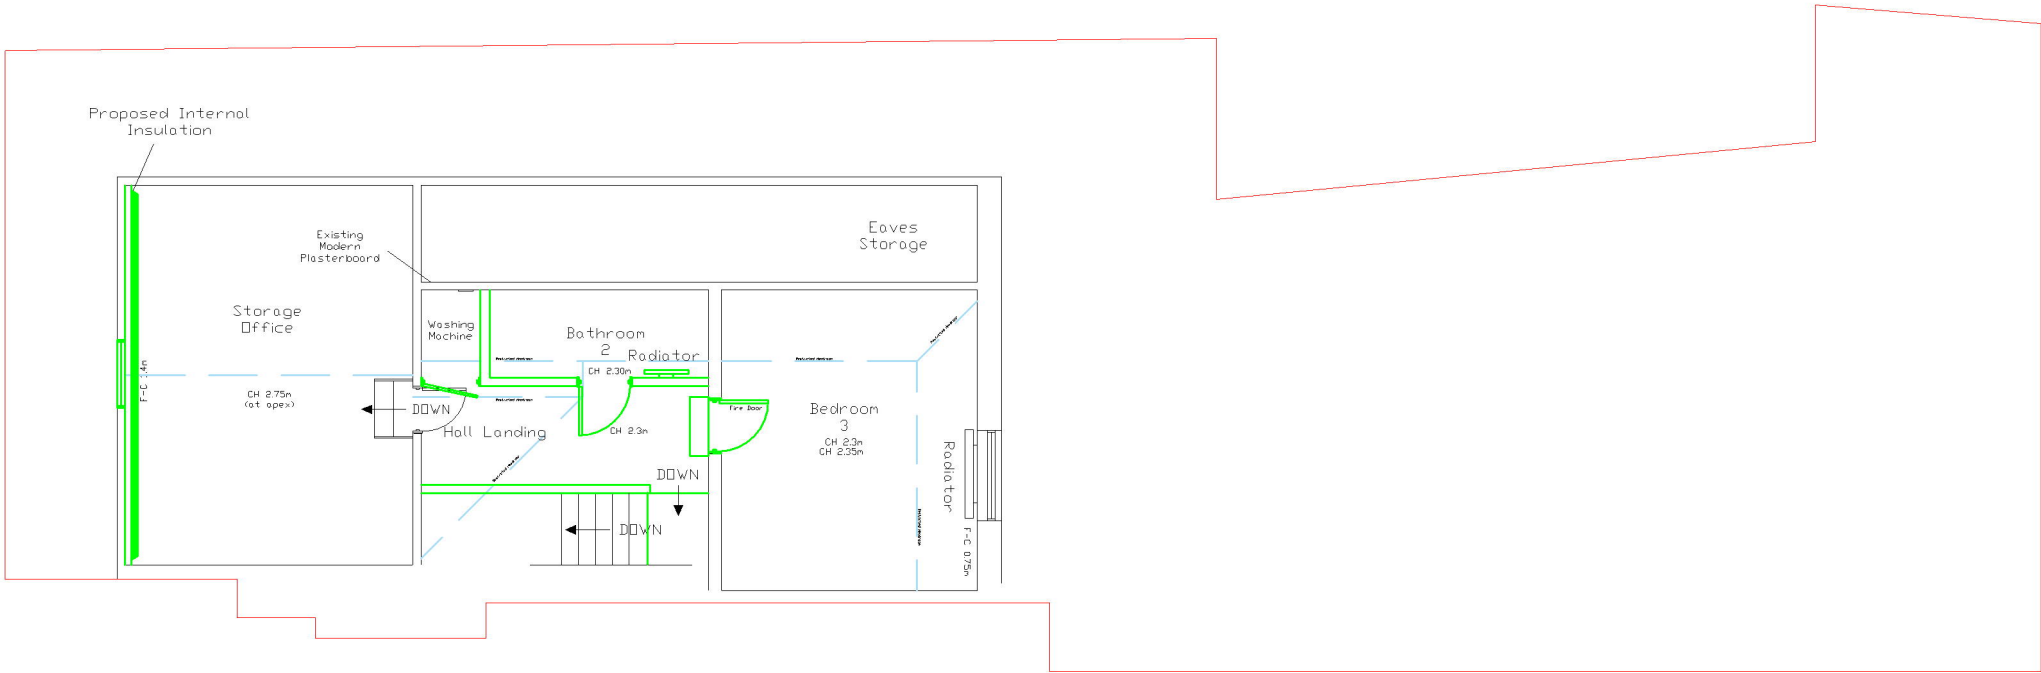

- EXISTING
— BOUNDARY
— PROPOSED

03	15-JAN-2025	FOR INFORMATION	JP	EB	EB
02	29-OCT-2024	FOR INFORMATION	JP	EB	EB
01	18-OCT-2023	FOR INFORMATION	JP	EB	EB
Rev	Date	Reason for Issue	Author	Checked	Approved
THE TOLL HOUSE					
PROPOSED - INSULATION LOCATION SECOND FLOOR					
JONATHON PEREZ & EMMA BURROWS THE TOLL HOUSE 56 HIGH STREET LINDFIELD SUSSEX RH16 2HL					
			T 07835 709 345 E jonathonperez@gmail.com		
DRAWING NUMBER		SHEET	SCALE	PAPER SIZE	
56HS-001		P-52	1:100 (@ A4)	A4	