


Planning Drawings

- 1. All Dimensions In Millimetres Unless Otherwise Stated
- 2. New Roof Tiles to match existing in type ,colour & face
- 3. New facing brickwork to match existing
- 4. The requirements of the party wall act should be observed
- 5.No part of the existing extension ,including Foundations and gutters, should encroach the property boundary

Existing Layout

Scale 1 : 100 2000mm

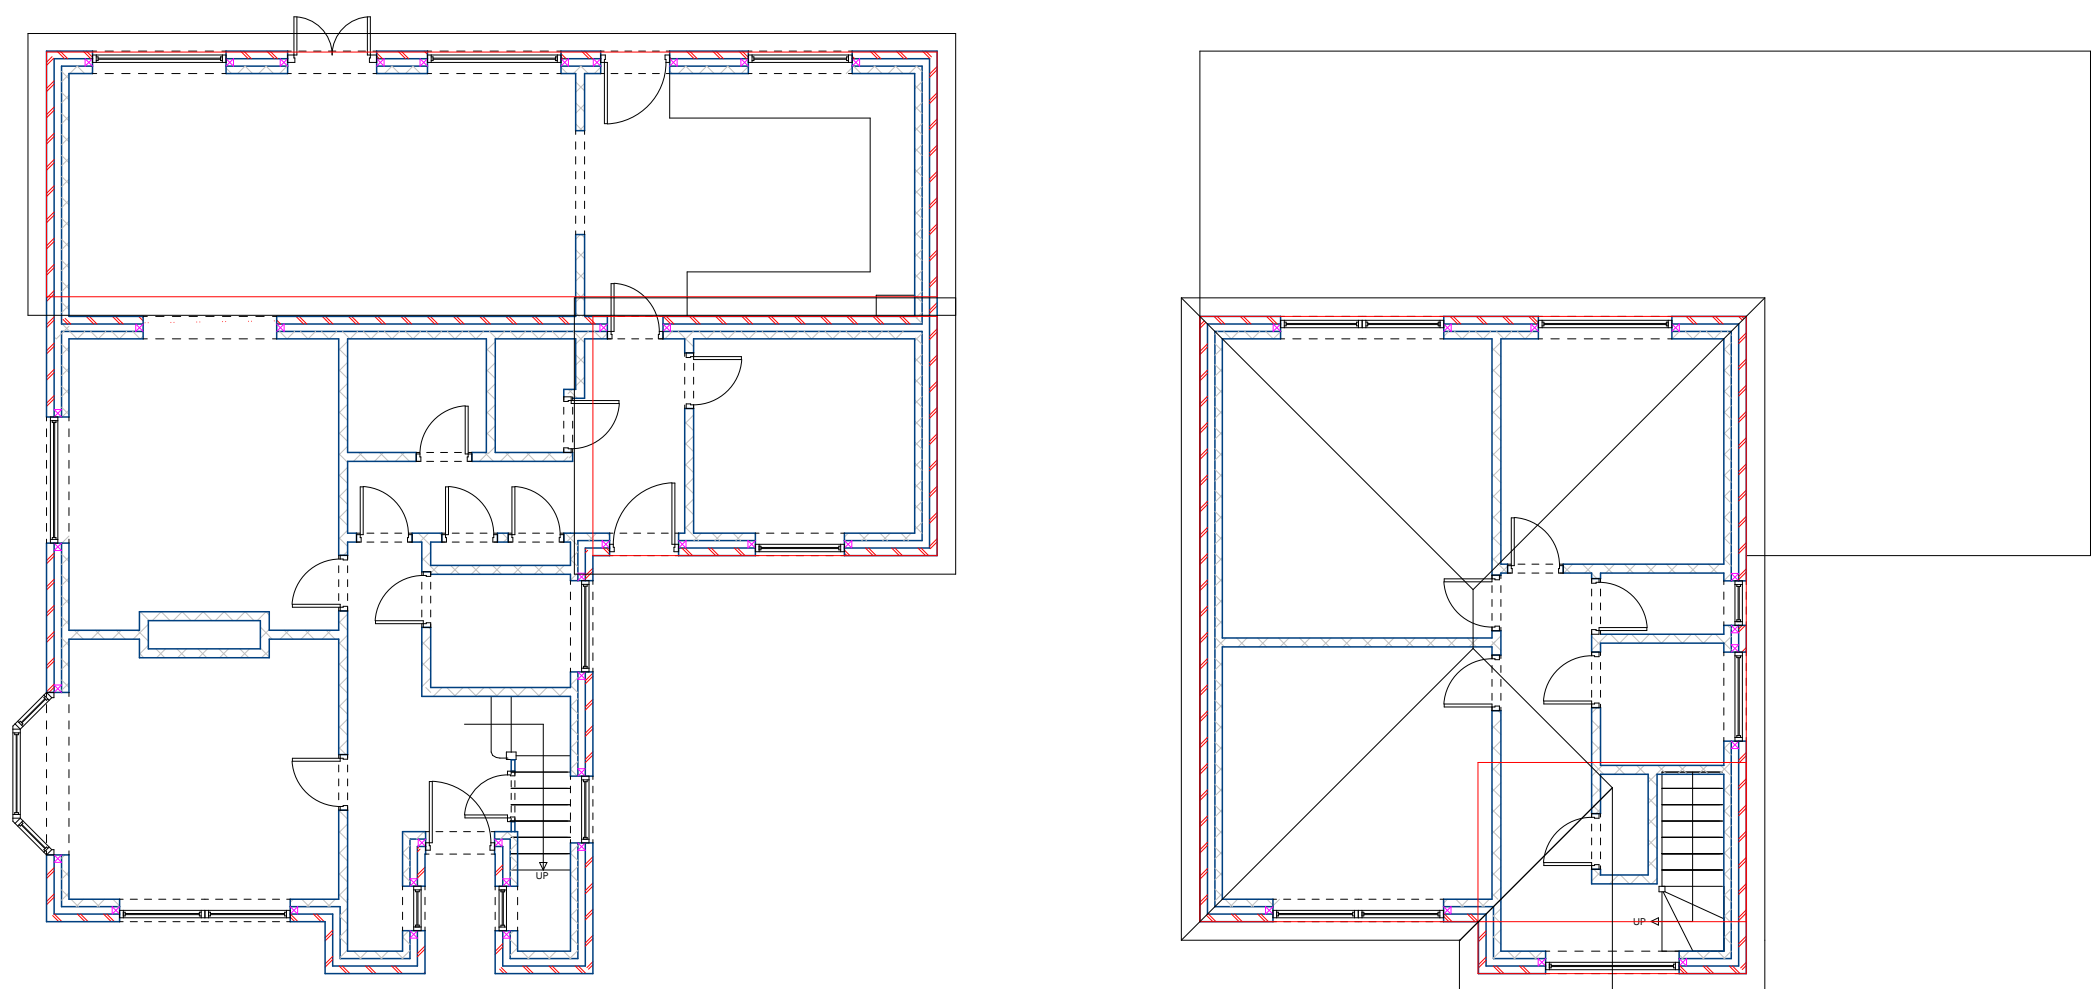


Elevations Existing

Scale 1 : 100 2000mm



Proposed Layout

Scale 1 : 100 2000mm

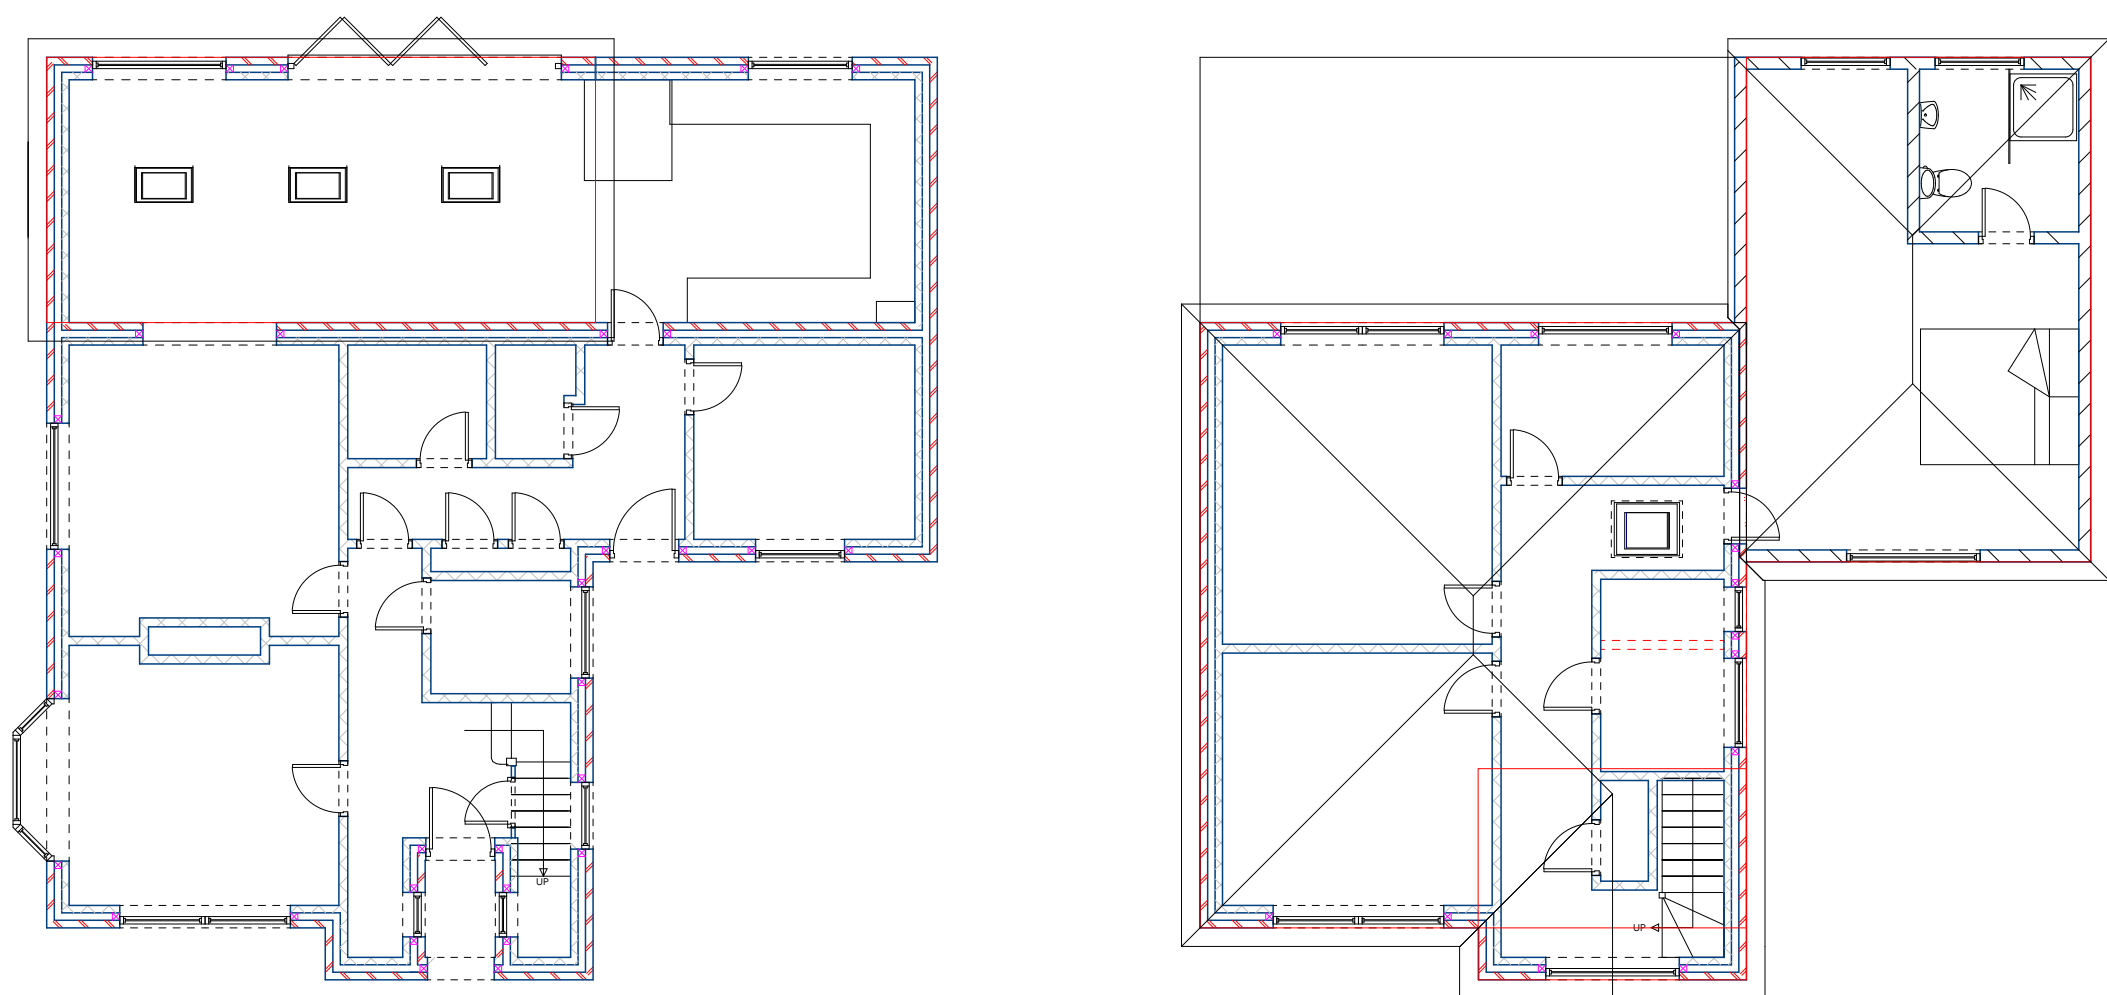


Elevations Proposed


Scale 1 : 100 2000mm



Material Schedule

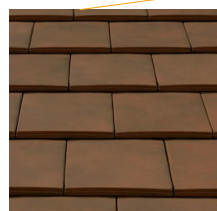

Tile match

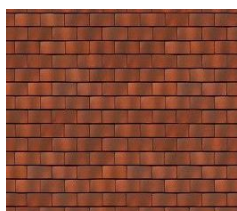

Red Tile hung

Photographic Survey

Client - Mr & Mrs Harrell

Address - Sunnymead,
Turners Hill Road,
Crawley Down,
RH10 4HE

Page Size - A1 2000mm

