



NOTES
WRITTEN DIMENSIONS TO BE TAKEN IN PREFERENCE TO SCALE, AND ARE TO BE CHECKED ON SITE PRIOR TO COMMENCING WORK.
THIS DRAWING IS TO BE READ IN CONJUNCTION WITH ALL OTHER DOCUMENTS RELATING TO THIS PROJECT.
ANY DISCREPANCIES ARE TO BE REFERRED IMMEDIATELY TO THE PROJECT DESIGNER.
THIS DRAWING IS COPYRIGHT, AND SHOULD NOT BE USED OR REPRODUCED WITHOUT PERMISSION.
IT IS THE CONTRACTOR'S RESPONSIBILITY TO ENSURE COMPLIANCE WITH THE BUILDING REGULATIONS.

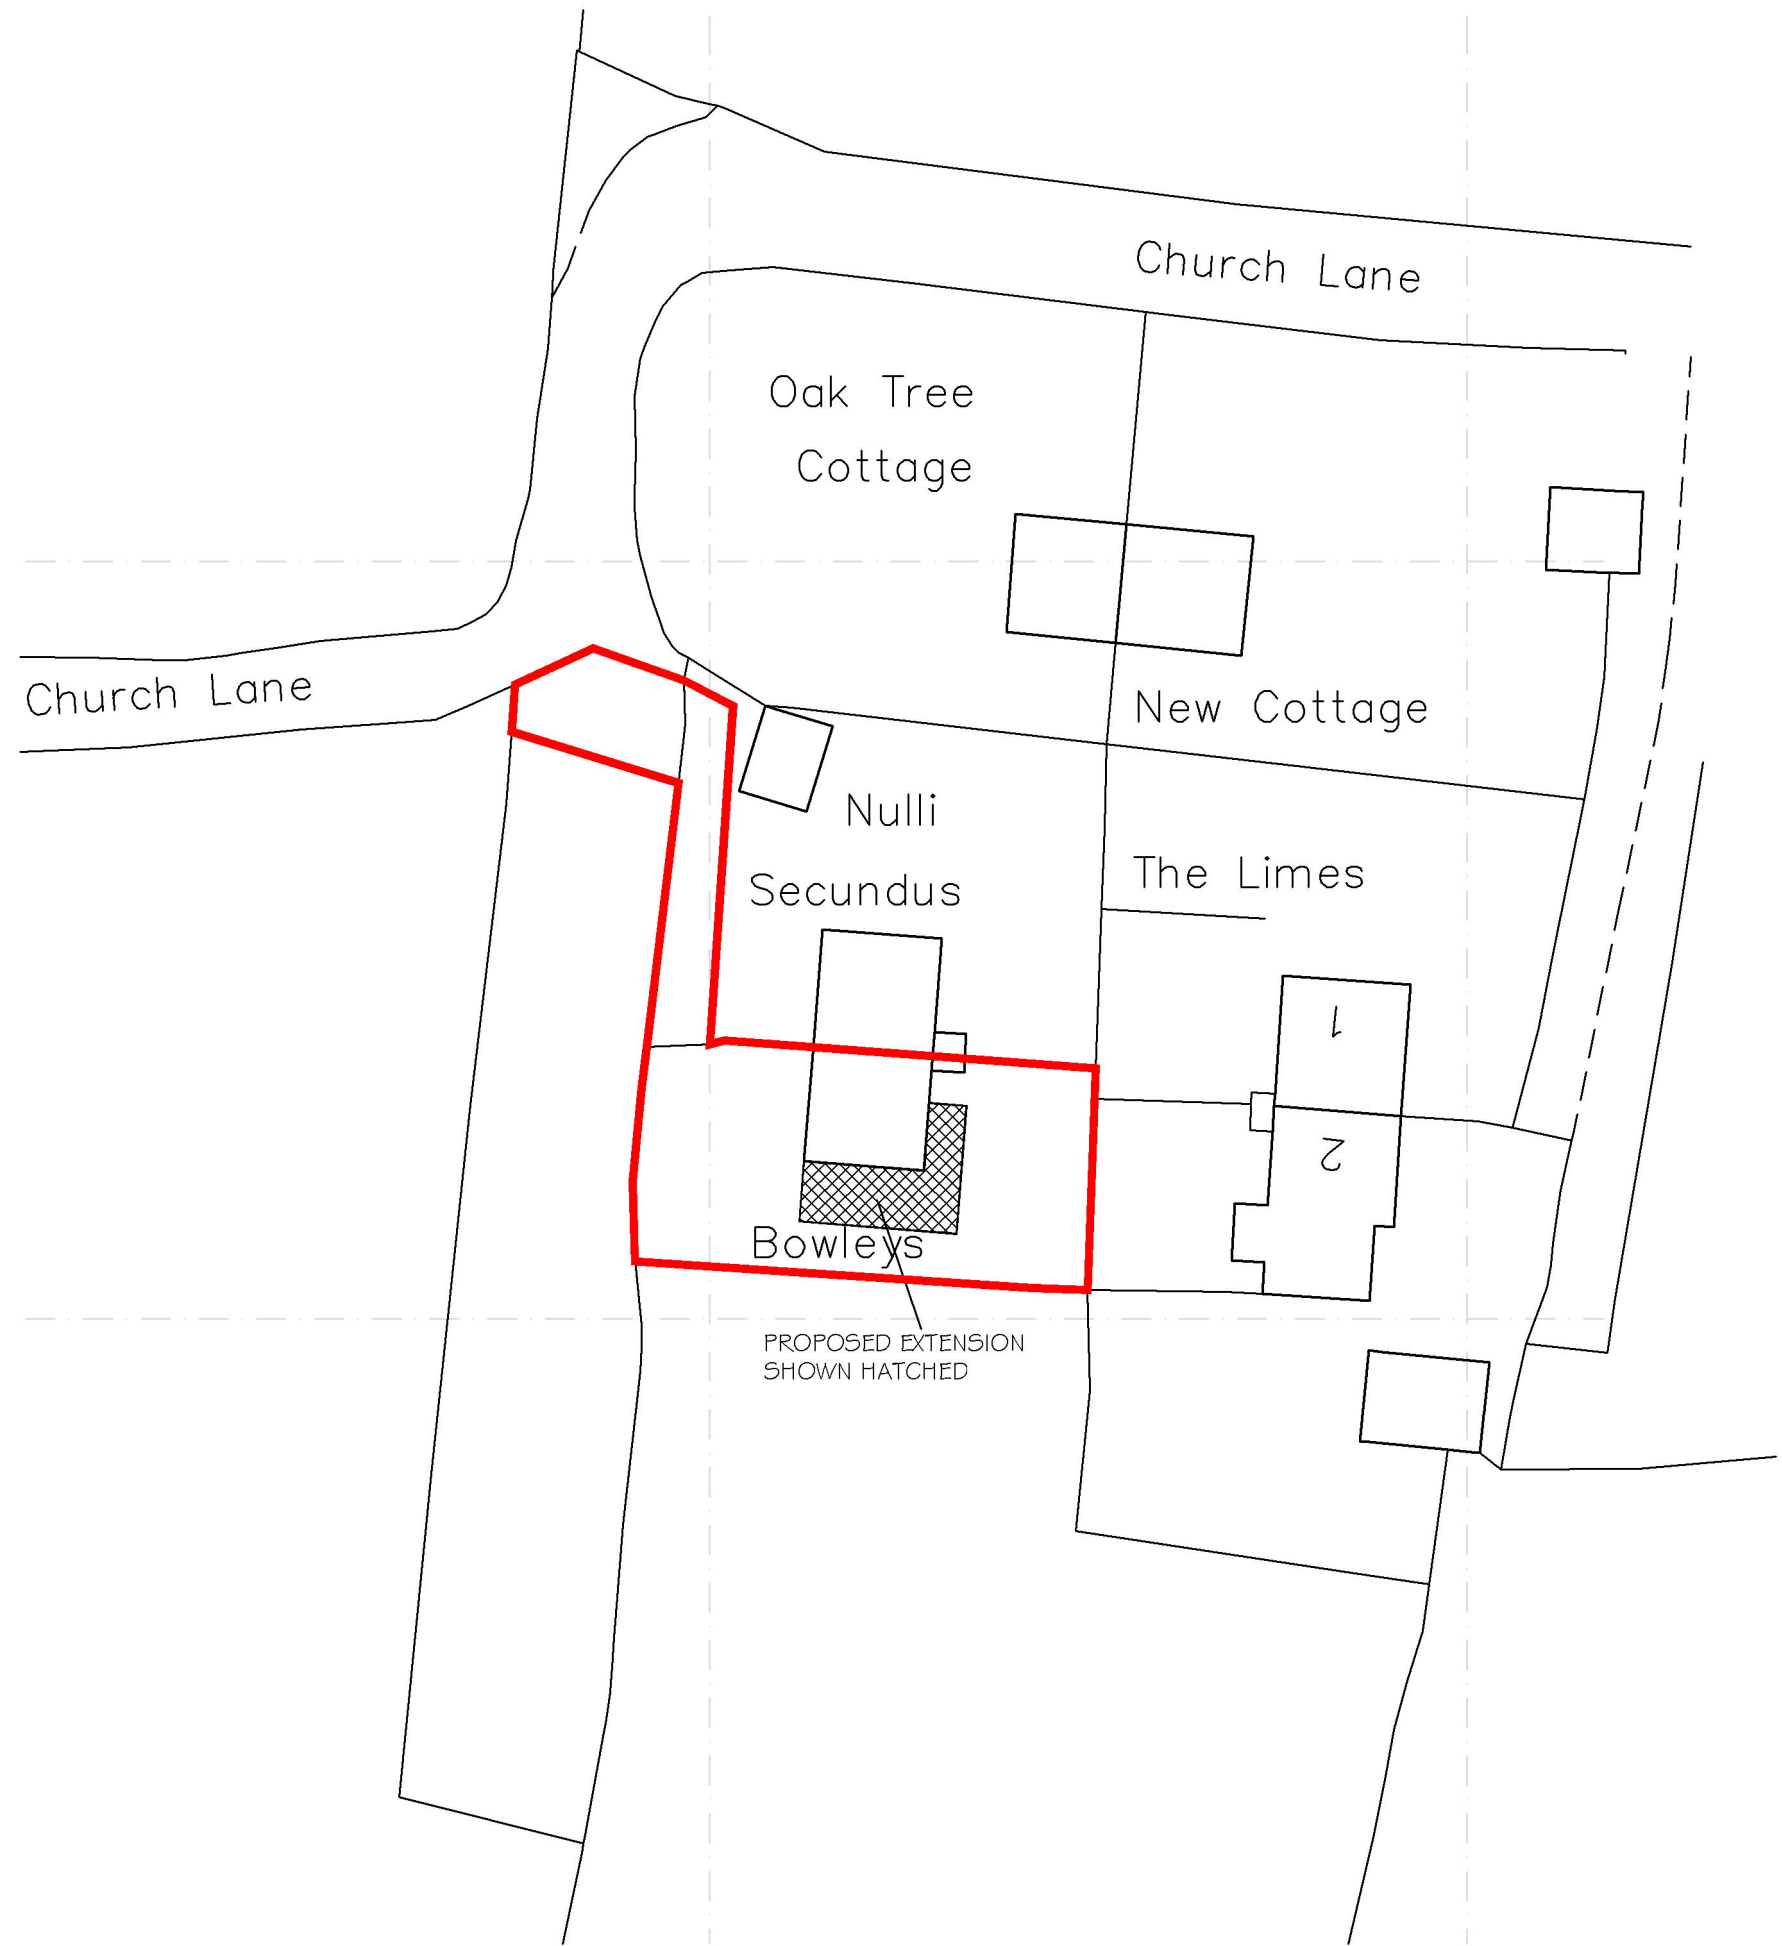

BLOCK PLAN 1:500

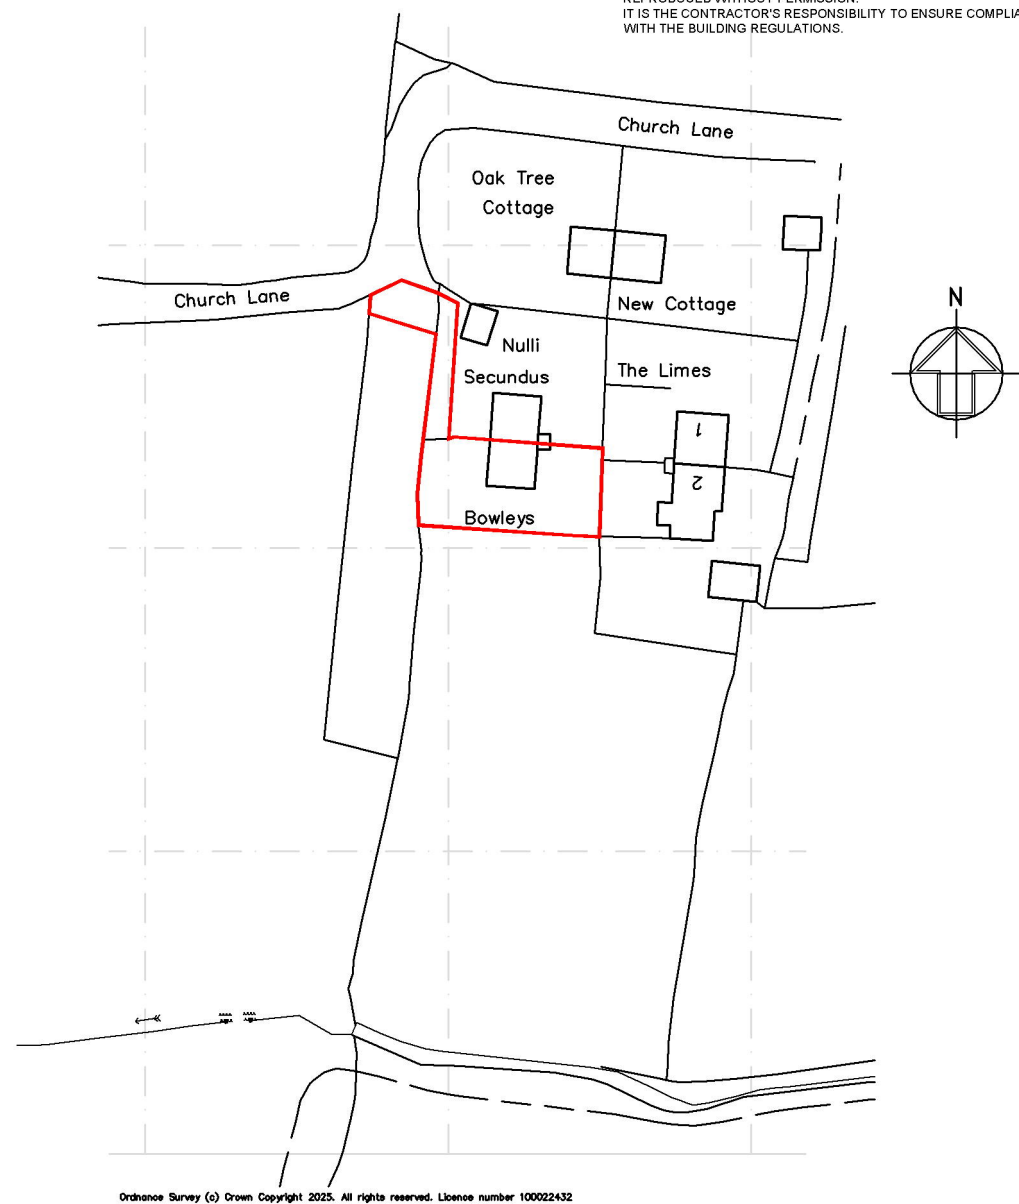

SITE LOCATION PLAN 1:1250

A	RED LINE BOUNDARY AMENDED	08.08.25
REV	DESCRIPTION	DATE

PROJECT
'BOWLEYS'
CHURCH LANE
ALBOURNE
WEST SUSSEX

DRAWING TITLE
SITE LOCATION PLAN AND BLOCK PLAN

SCALE	DRAWN BY	DATE
1:1250 / 1:500 @A3	PLB	MAY 25

DWG NO 1389/08 **REV.** A

Unit 3b Woodhorn Business Centre
Woodhorn Lane
Oving Chichester
West Sussex PO20 2BX
Tel 01243 774764
www.sloaneandbrown.co.uk

