



Proposed elevations 1:100 scale

SIDE FACING SOUTH EAST

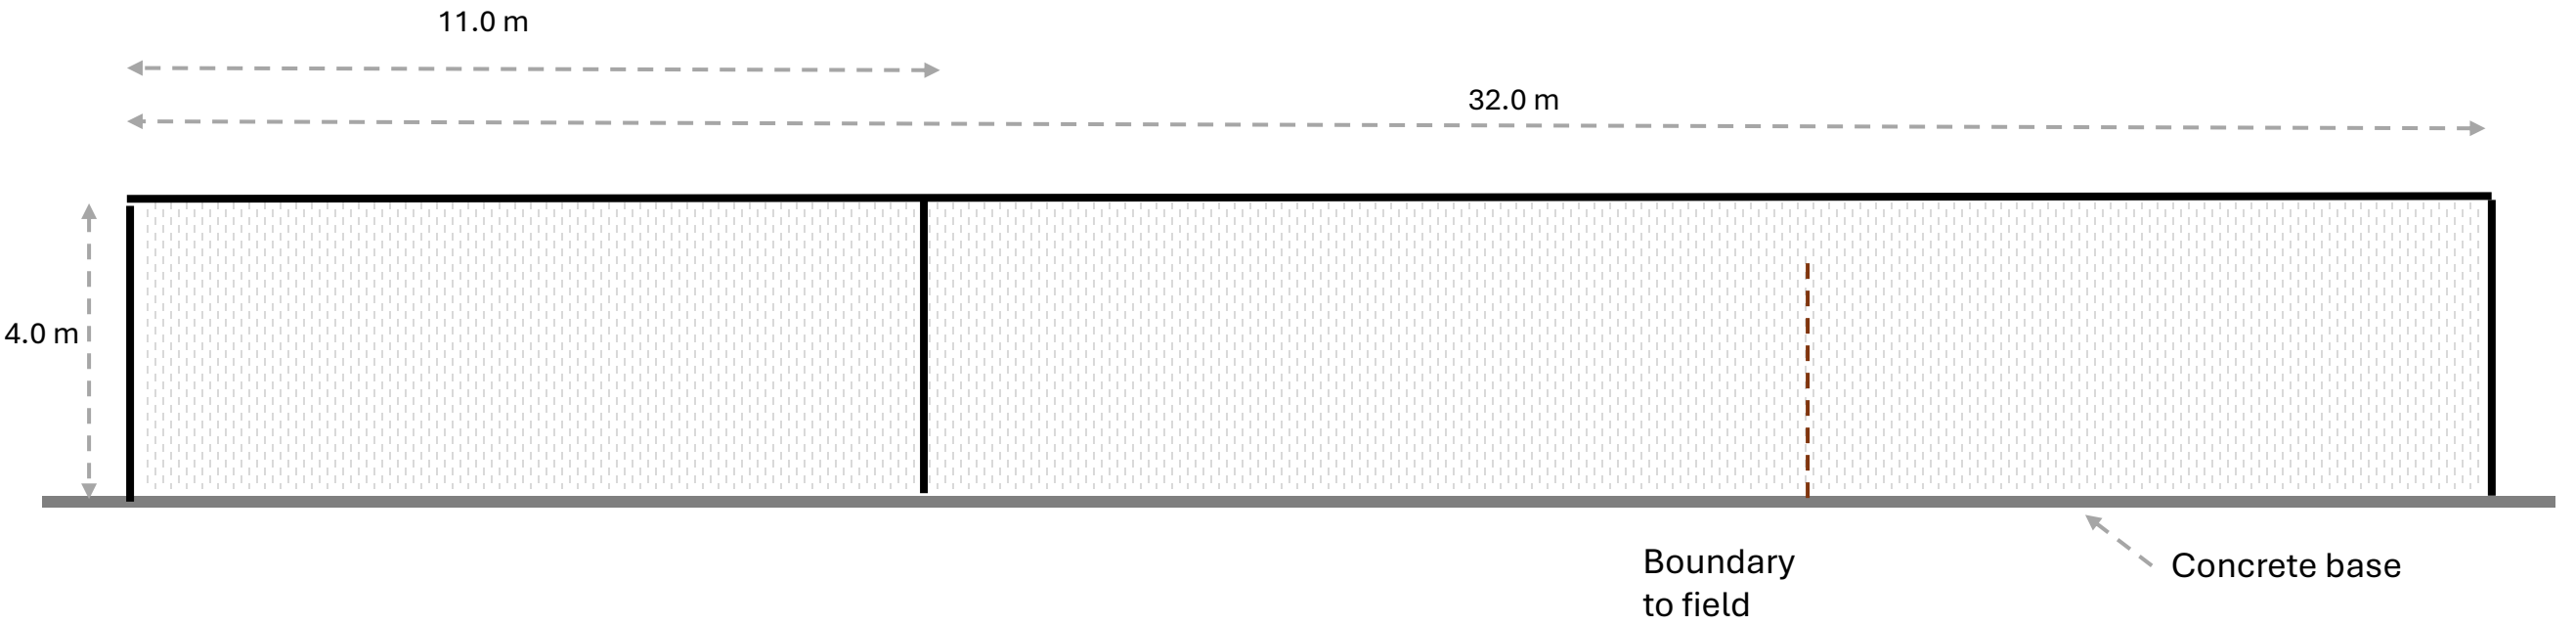

SIDE FACING NORTH WEST

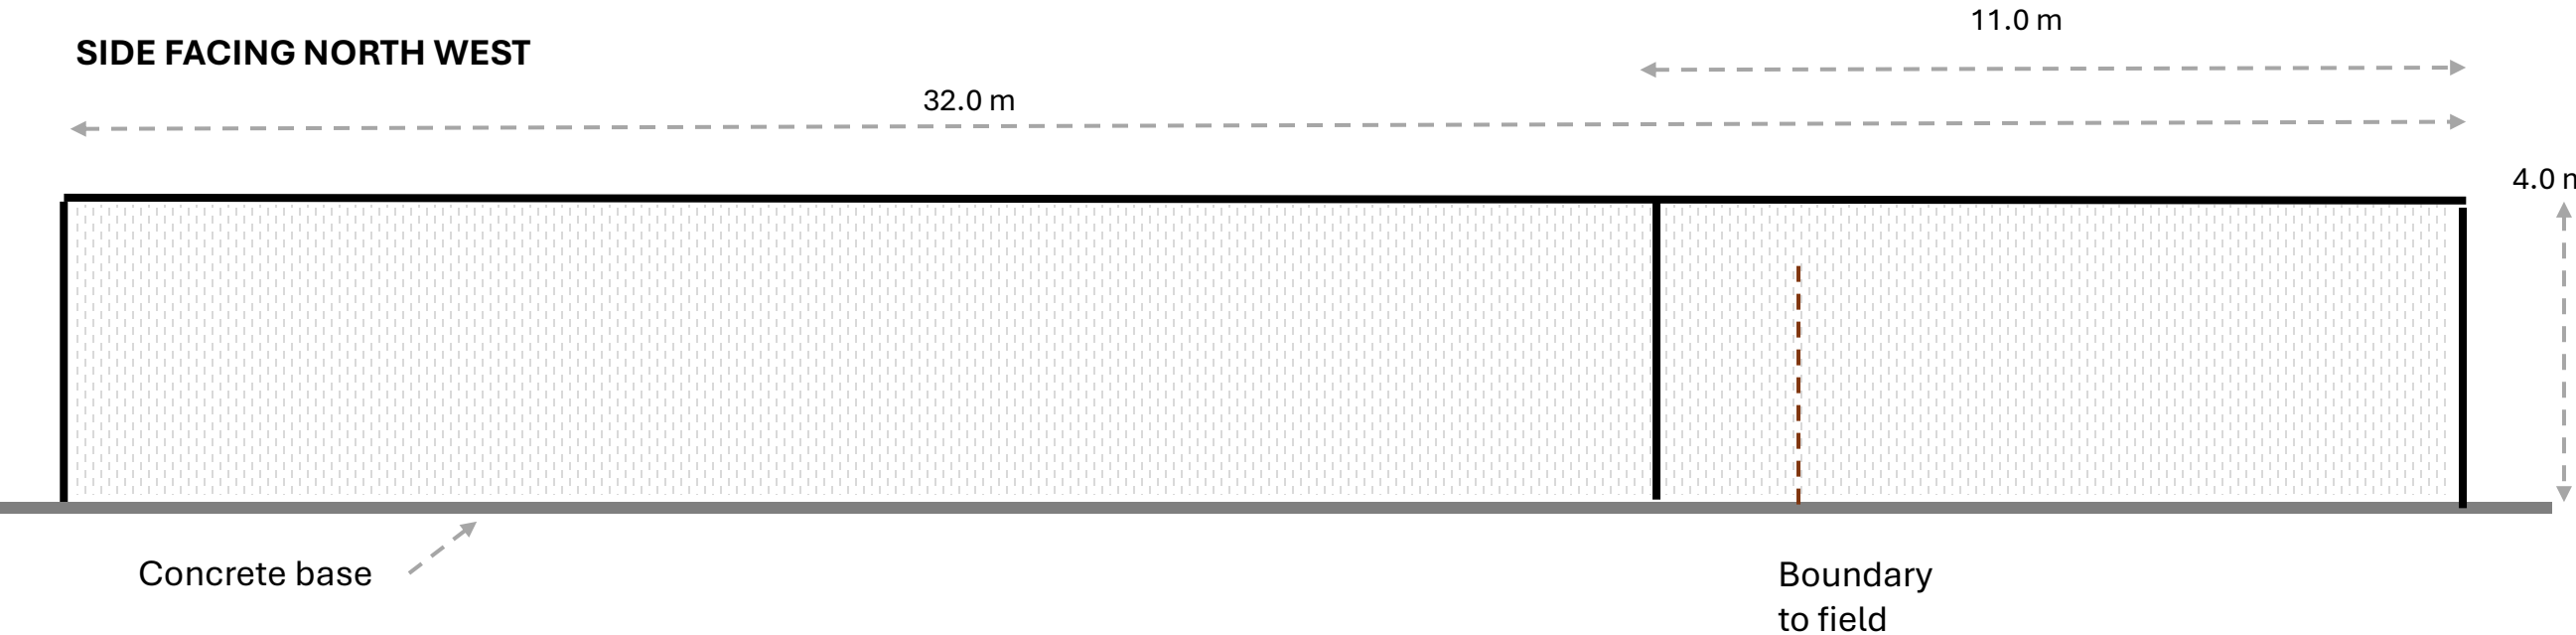

27 February 2026

Scale
1:100 on A3

