




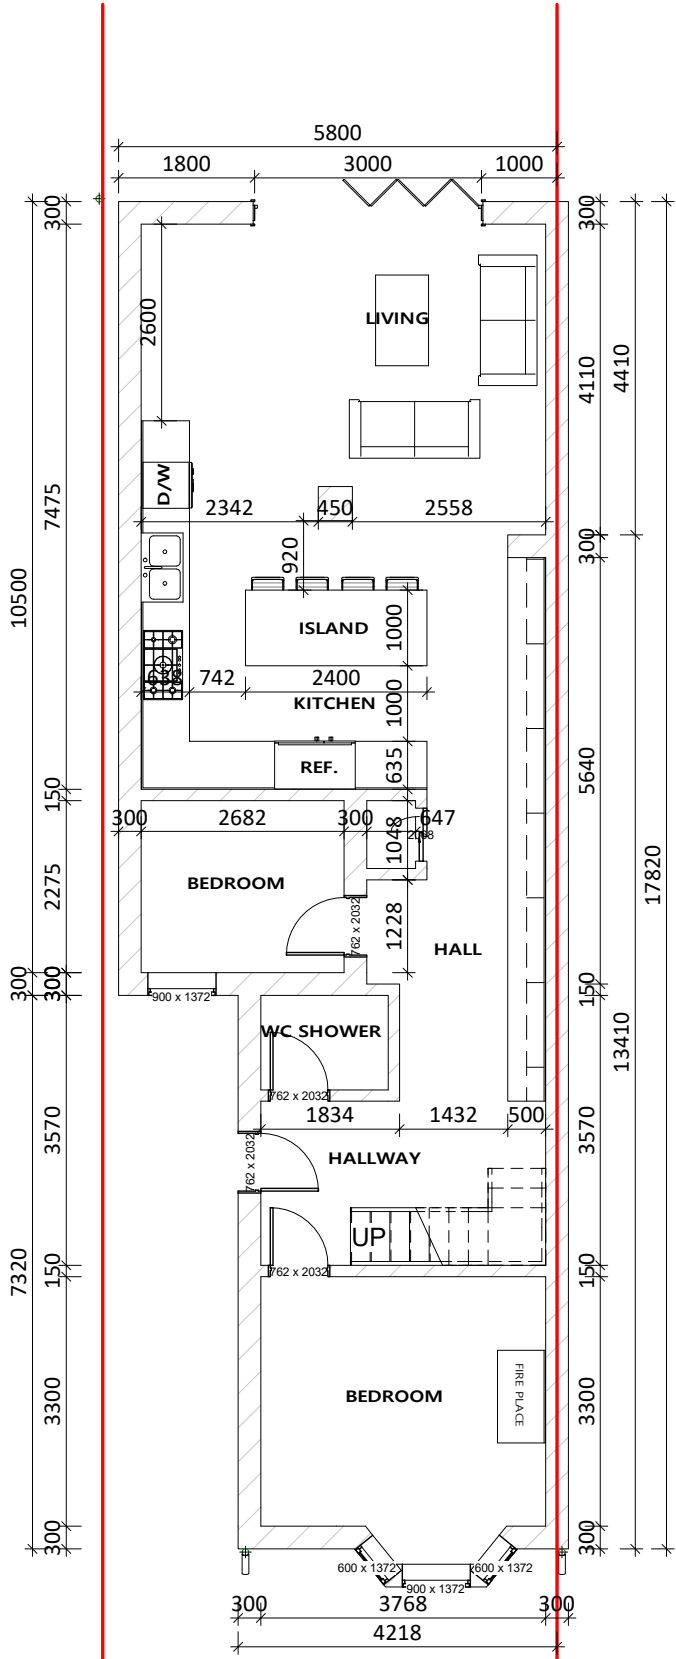

PROPOSED GROUND FLOOR
1 : 100 @A1; 1:200 @A3

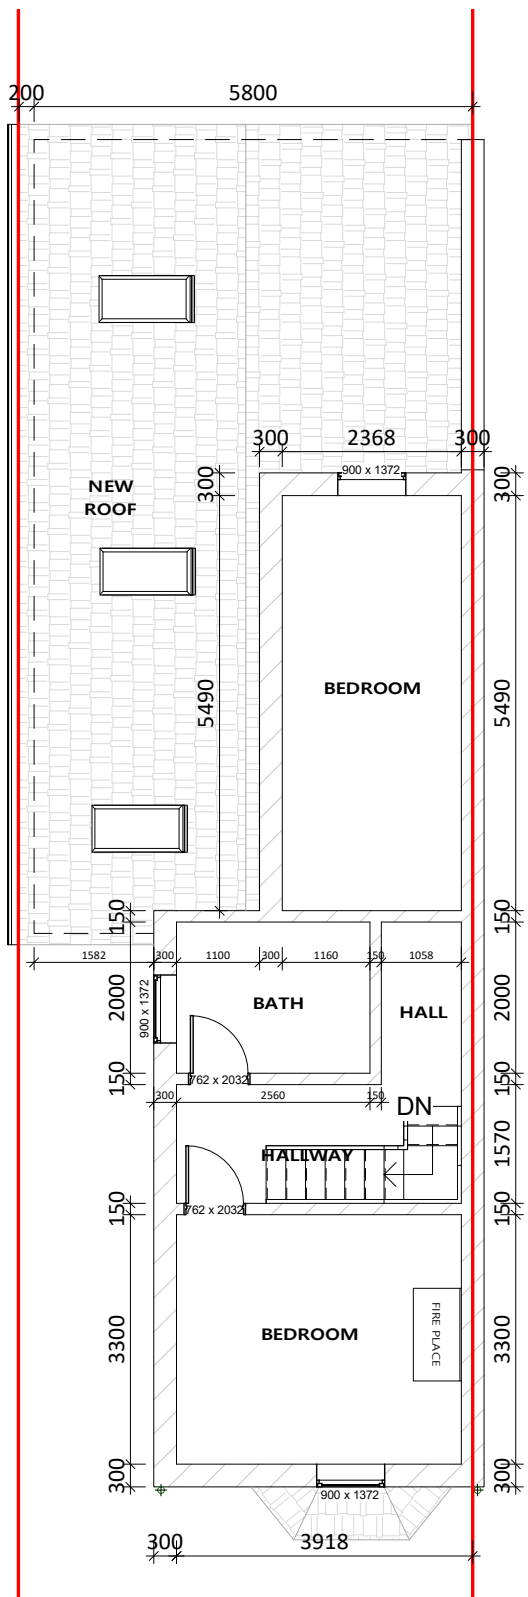

PROPOSED FIRST FLOOR
1 : 100 @A1; 1:200 @A3

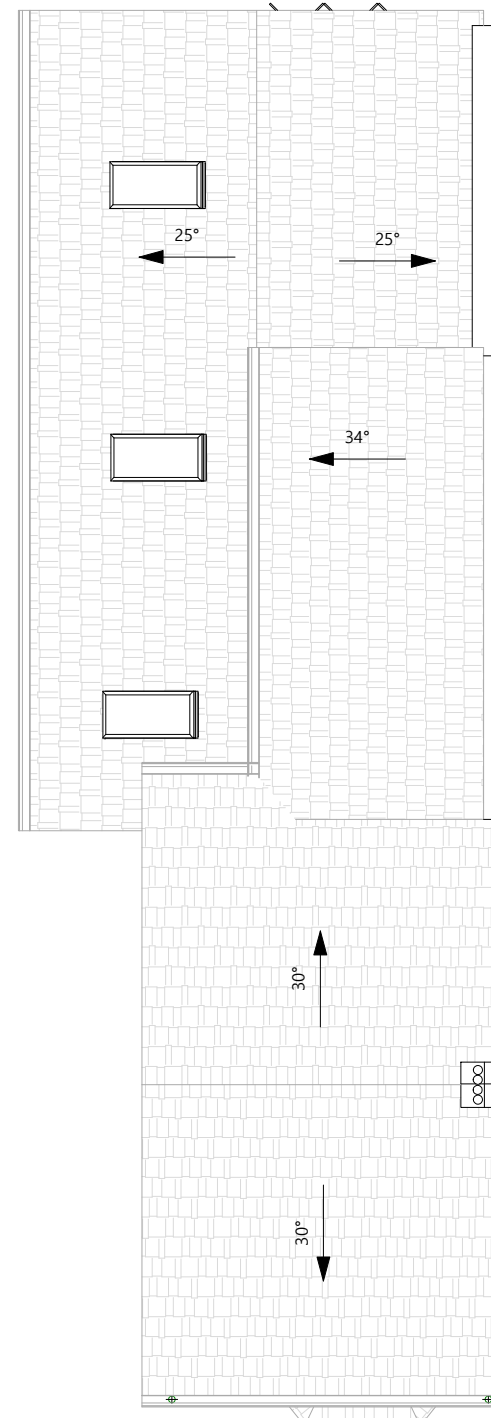


PROPOSED ROOF PLAN
1:100 @A1; 1:200 @A3




LOCATION PLAN
1 : 1250




EXISTING SITE PLAN
1 : 500

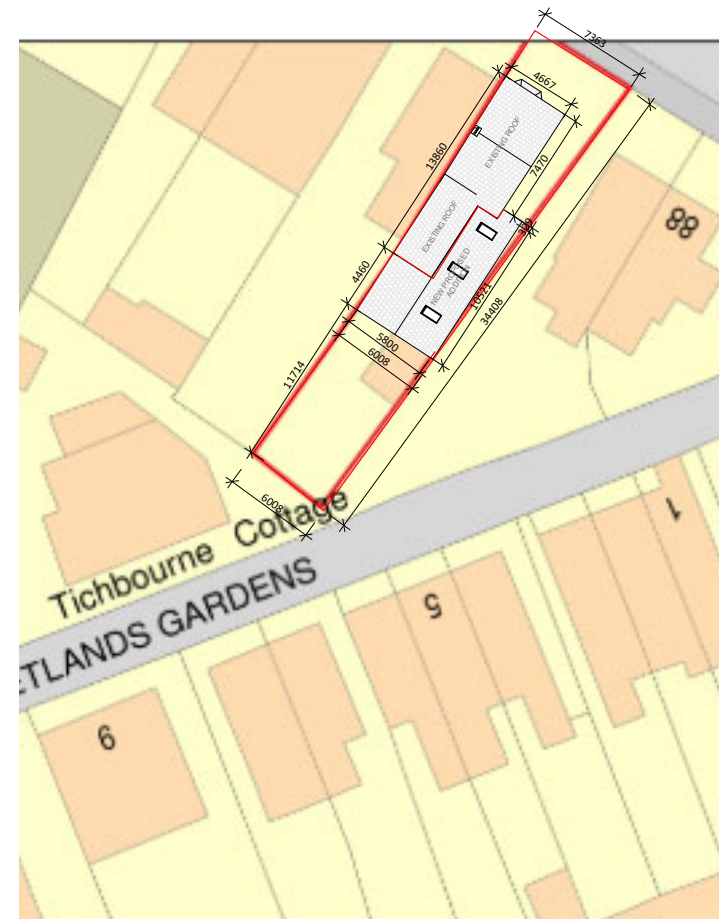


PROPOSED SITE PLAN
1 : 500

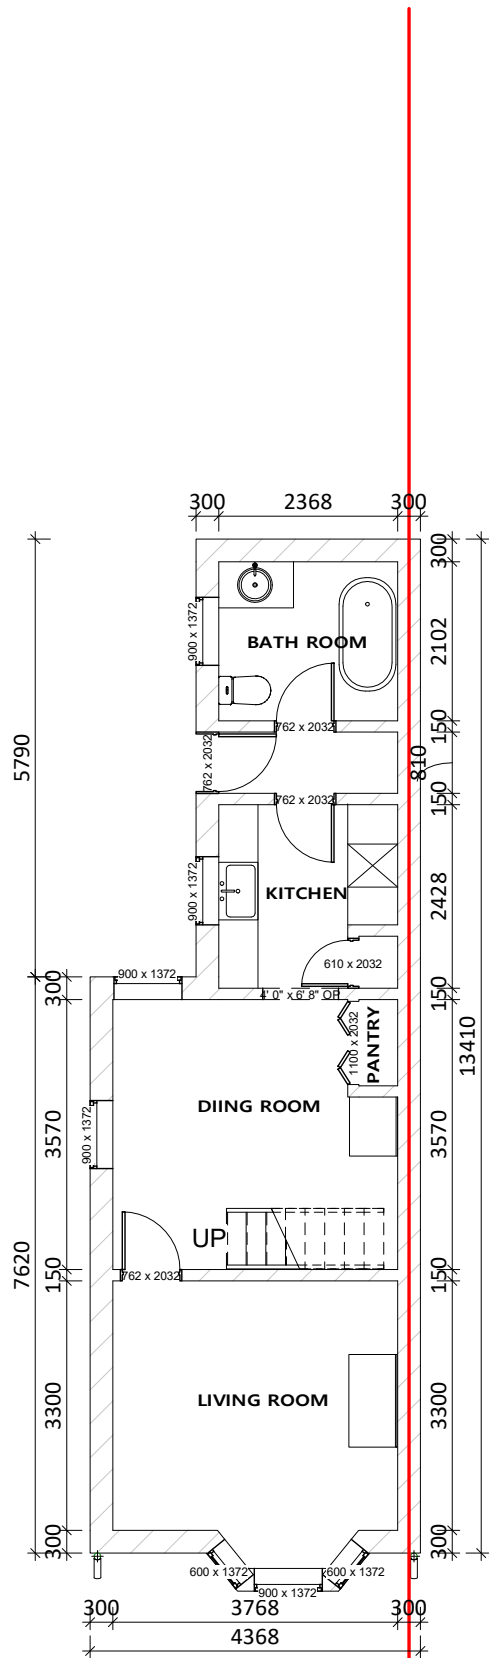

EXISTING GROUND FLOOR
1 : 100 @A1; 1:200 @A3

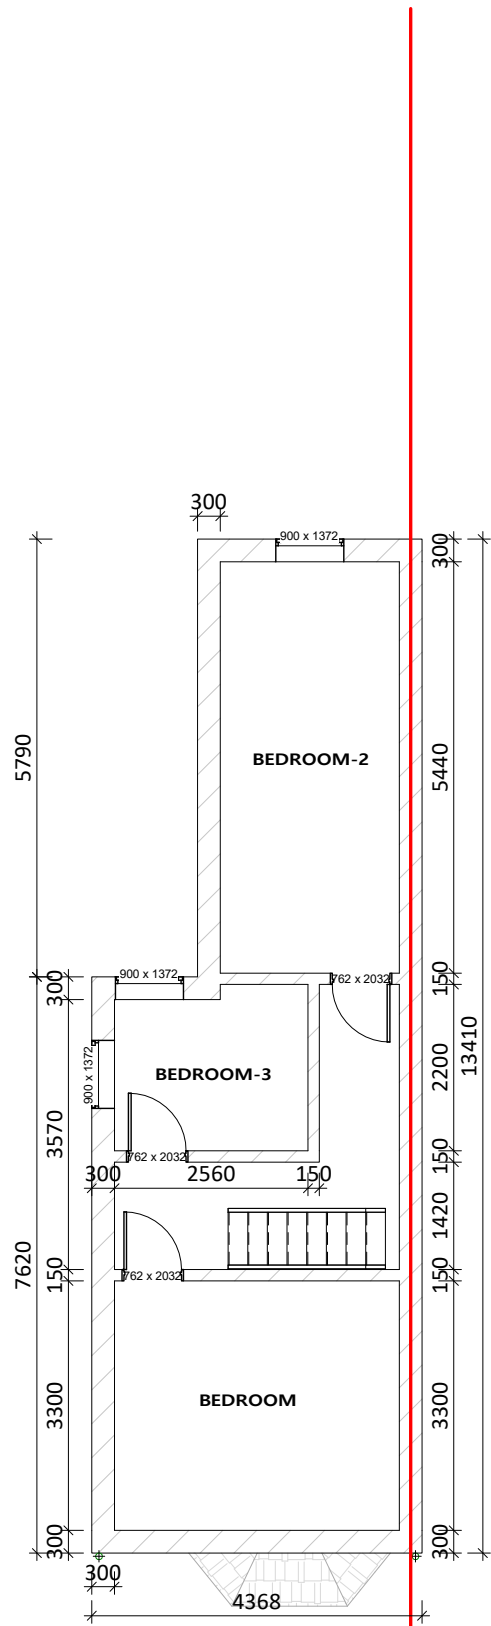

EXISTING FIRST FLOOR PLAN
1 : 100 @A1; 1:200 @A3

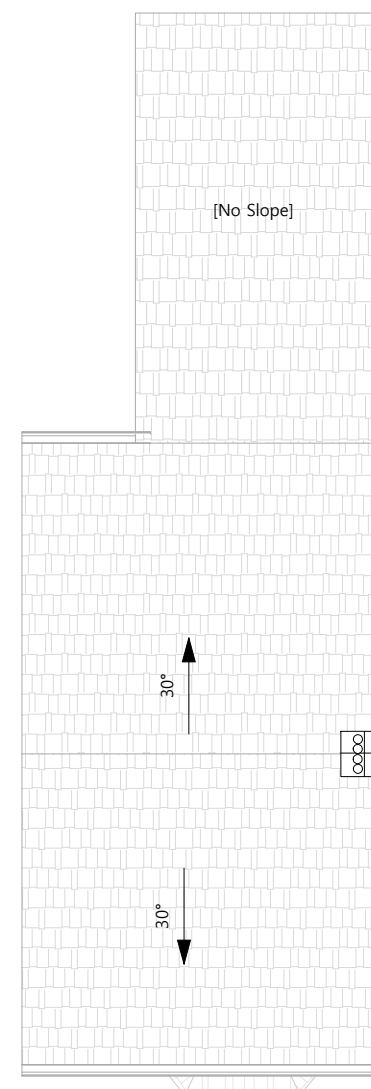

EXISTING ROOF PLAN
1 : 100 @A1; 1:200 @A3

FOR PLANNING