



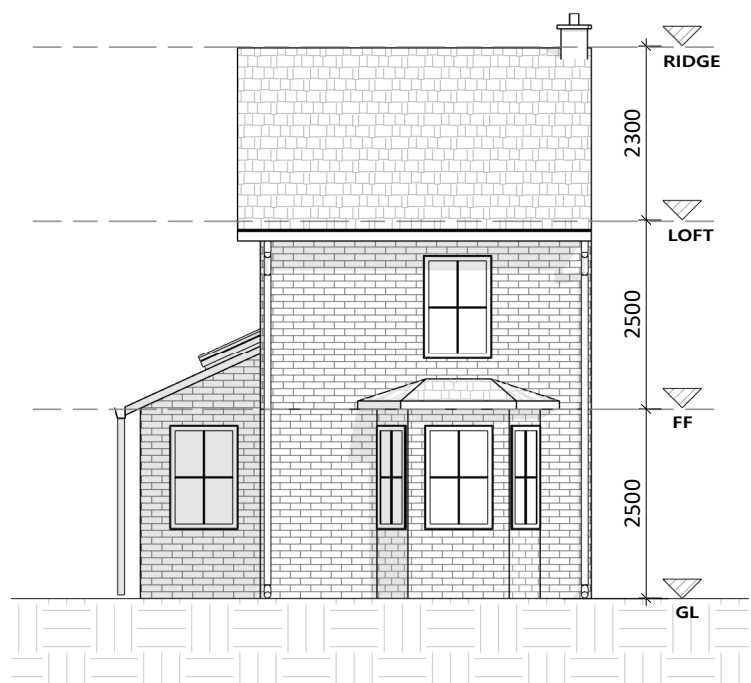


PR-FRONT ELEVATION
1 : 100 @A1; 1:200 @A3

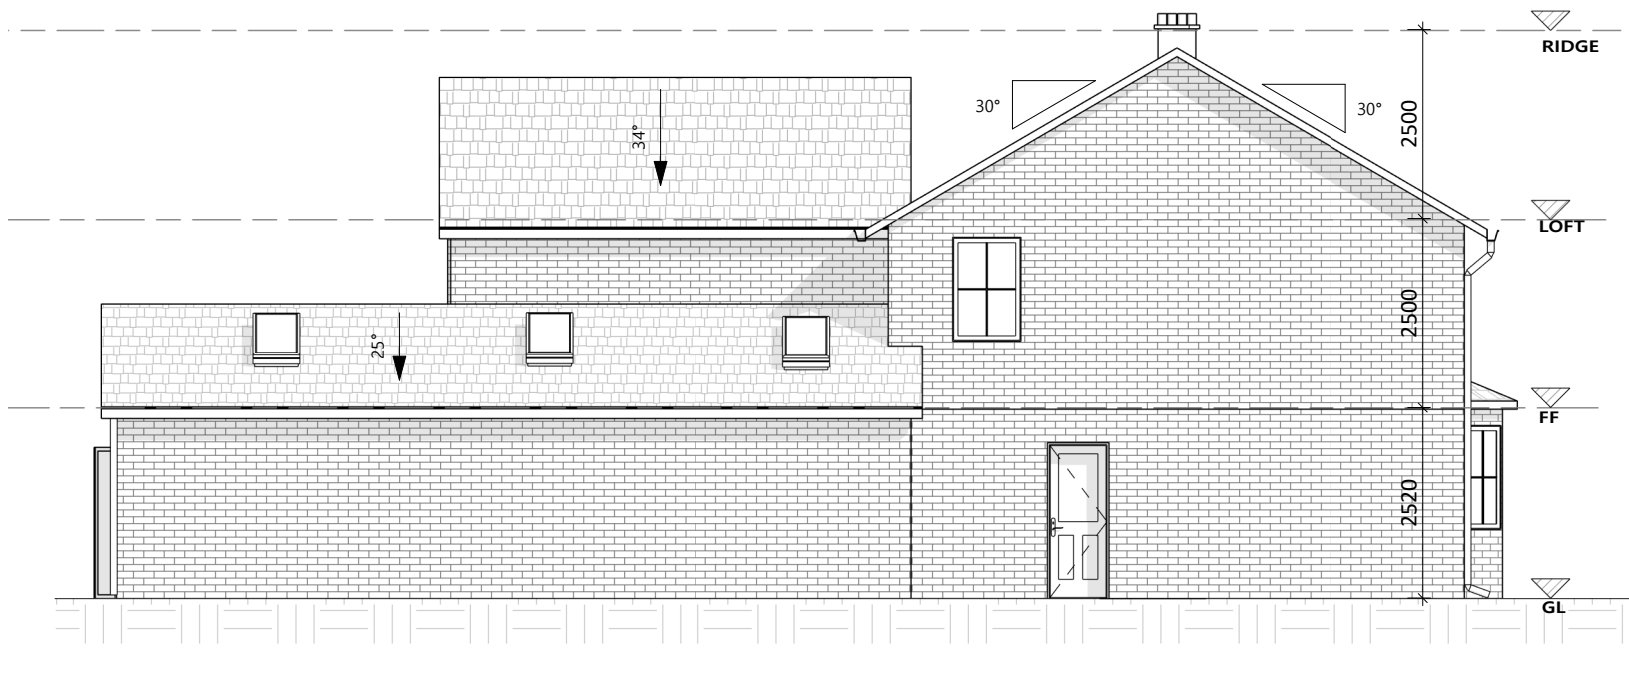


PR-LEFT ELEVATION
1 : 100 @A1; 1:200 @A3



PR-REAR ELEVATION
1 : 100 @A1; 1:200 @A3

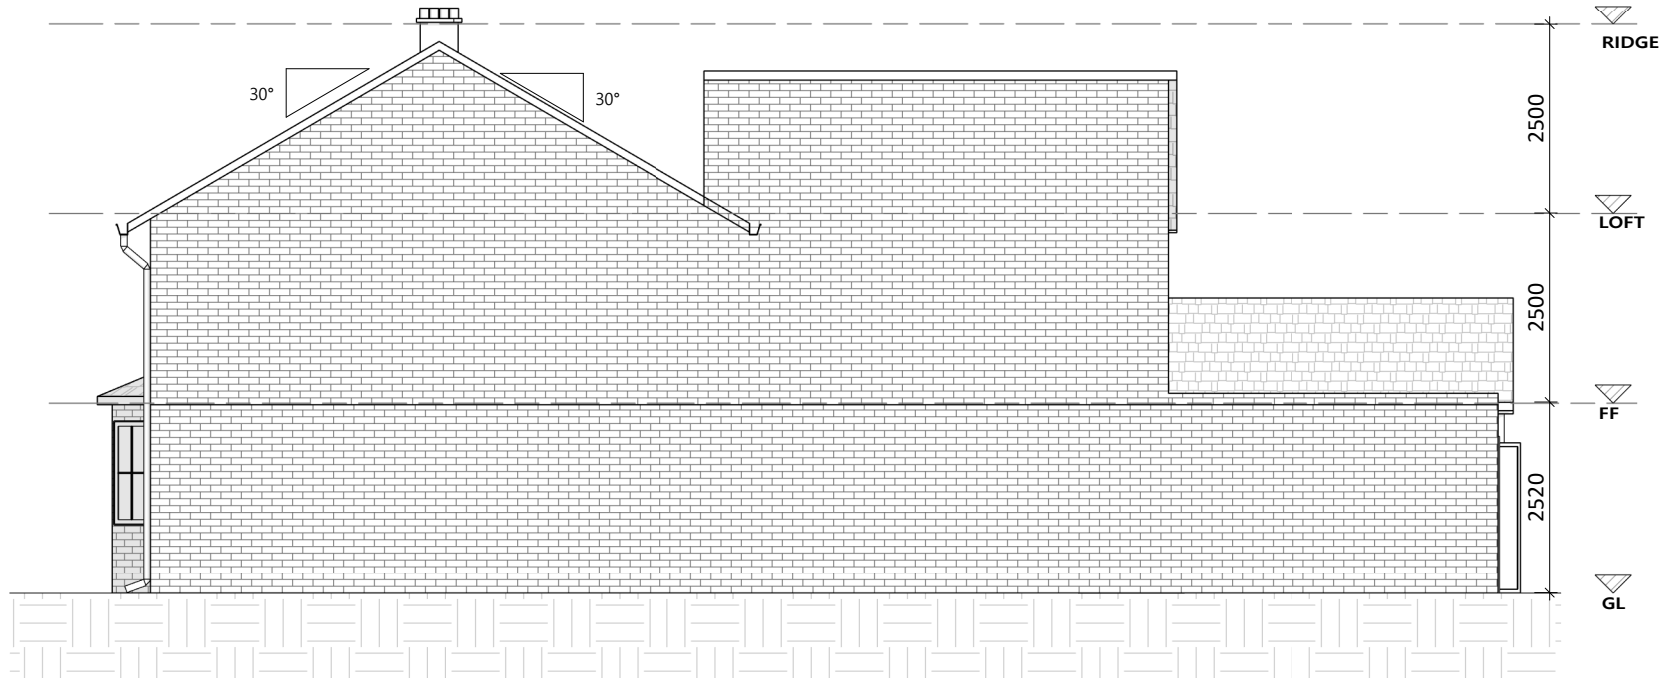


PR-RIGHT ELEVATION
1 : 100 @A1; 1:200 @A3

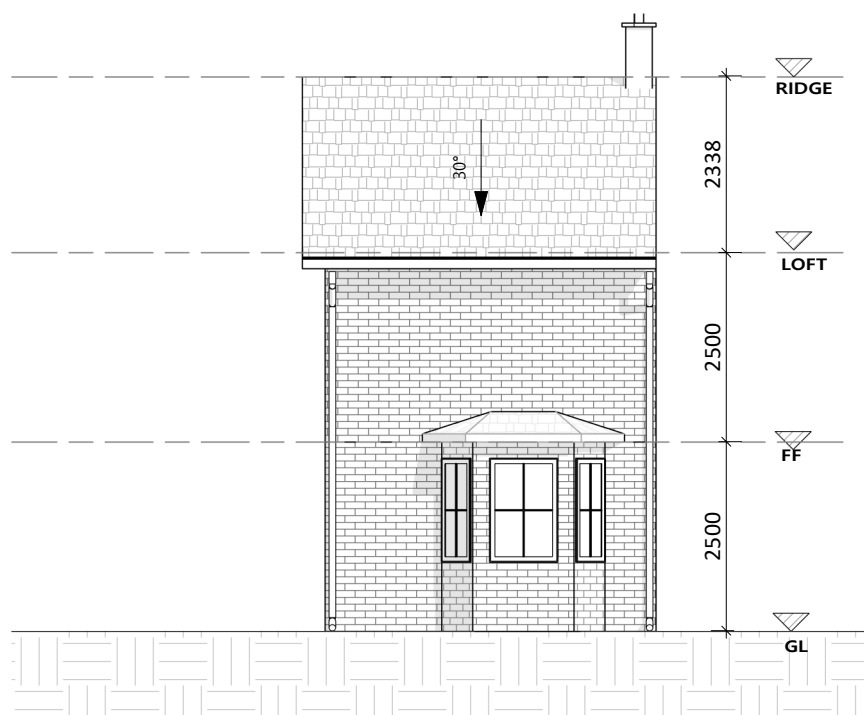


EX-FRONT ELEVATION
1 : 100 @A1; 1:200 @A3




EX-LEFT ELEVATION
1 : 100 @A1; 1:200 @A3

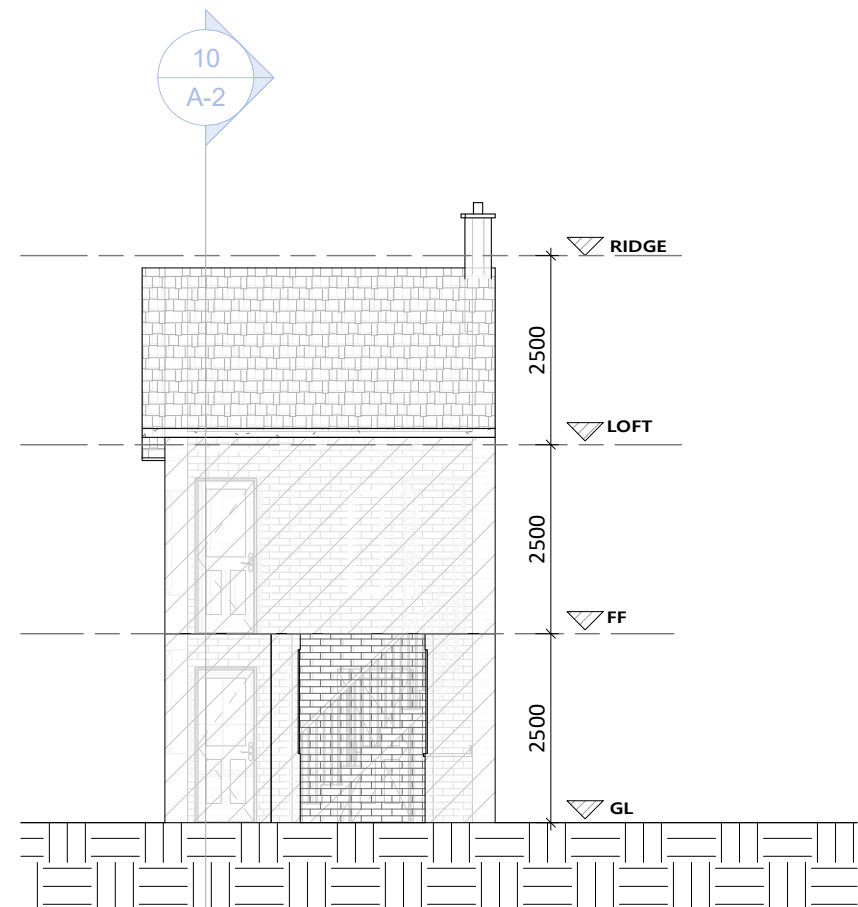


Section A-A
1 : 100 @A1; 1:200 @A3

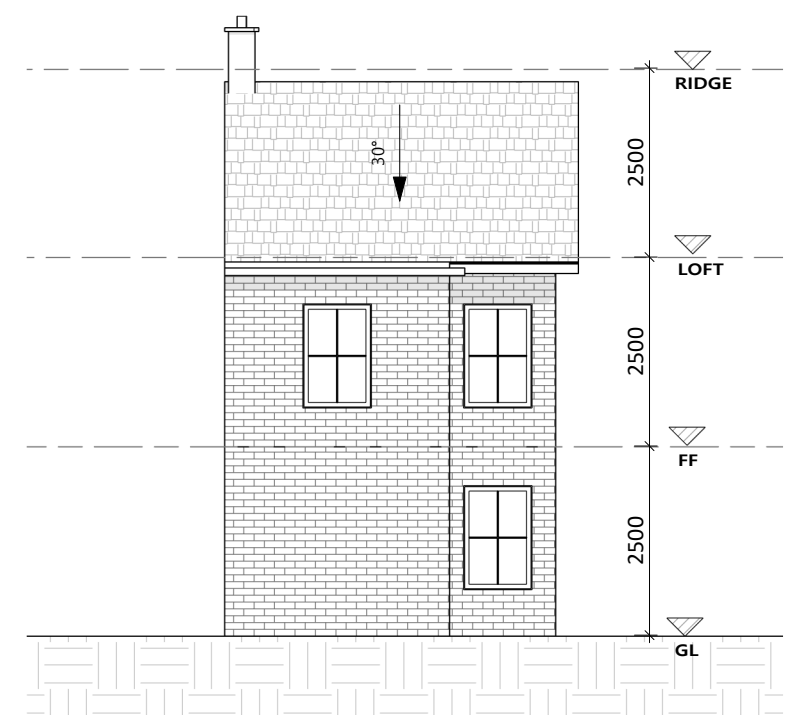

EX-REAR ELEVATION
1 : 100 @A1; 1:200 @A3

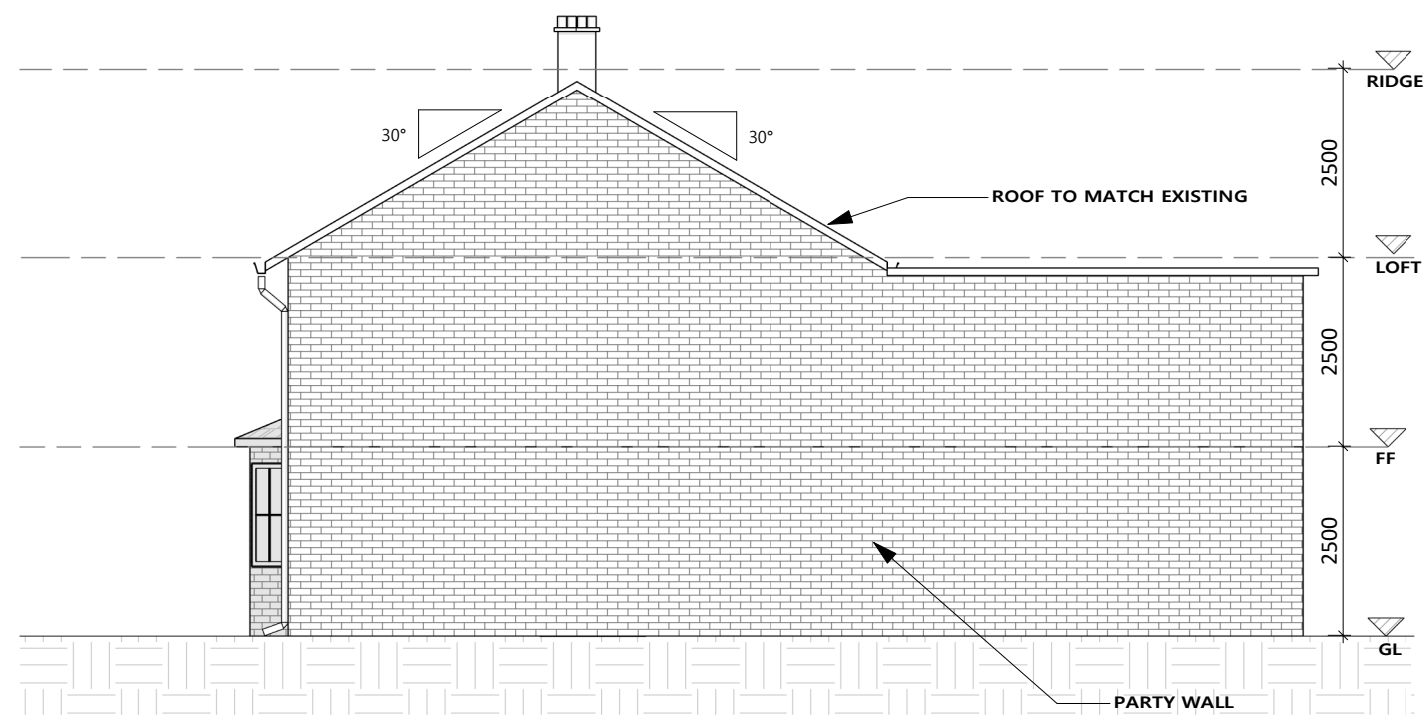

EX-RIGHT ELEVATION
1 : 100 @A1; 1:200 @A3

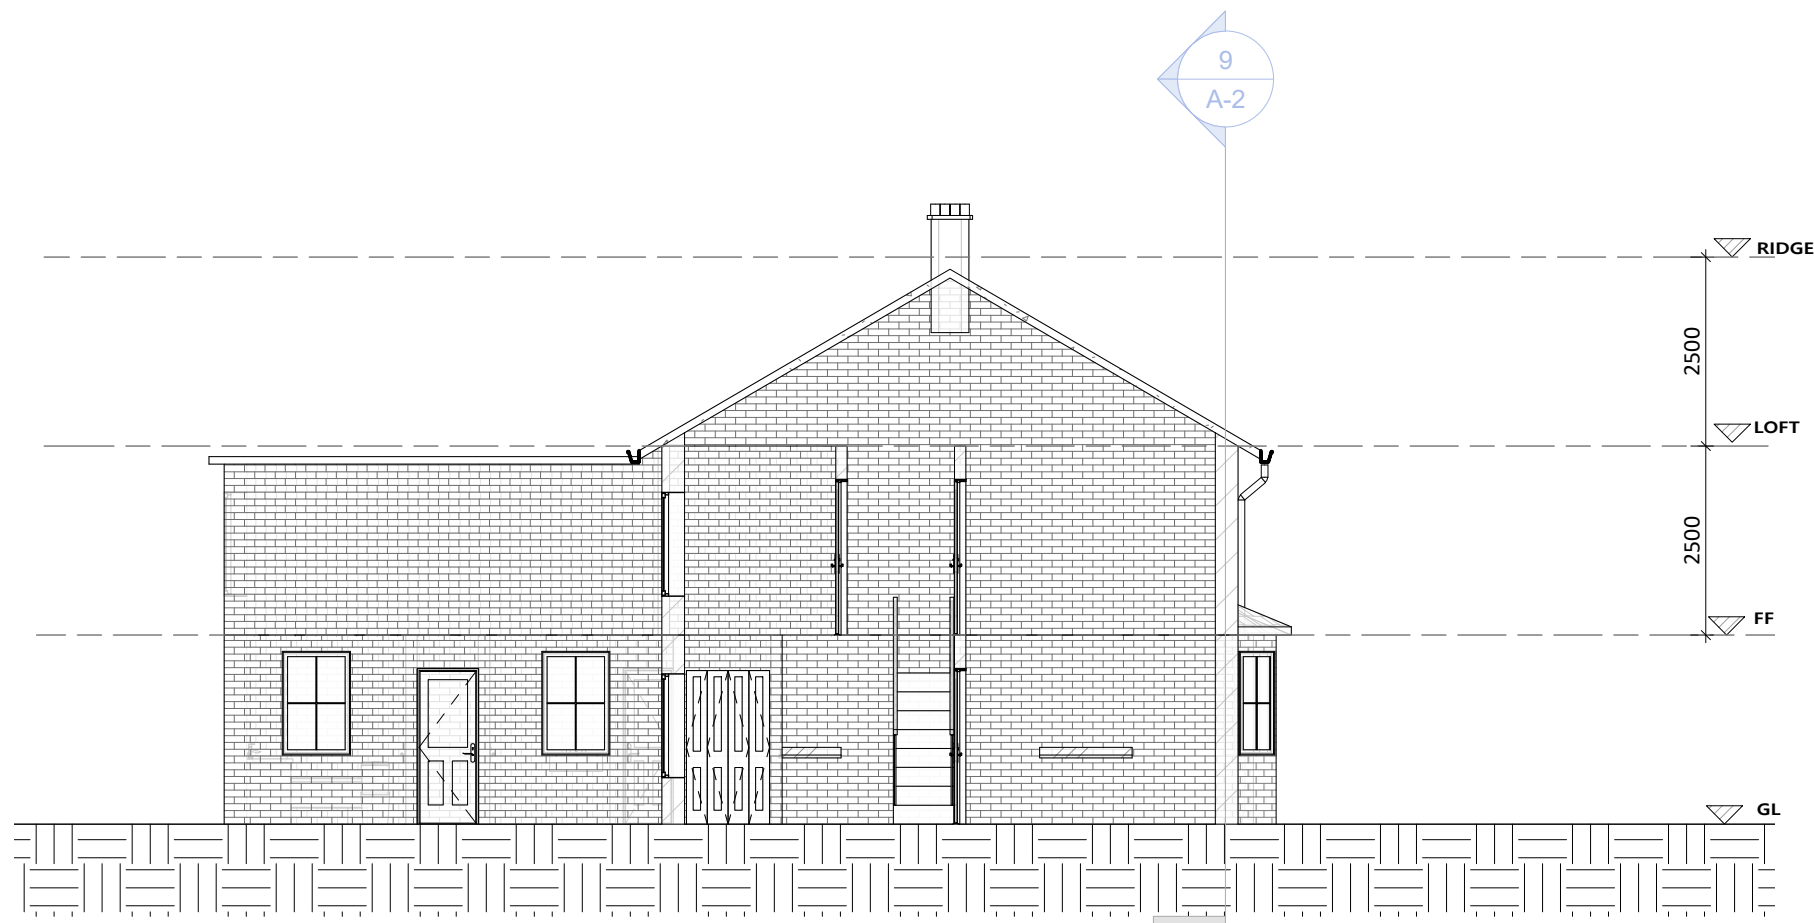

Section B-B
1 : 100 @A1; 1:200 @A3

FOR PLANNING