

Openreach Structures

Joint Box

Manhole

Pole

Pole (planned)

Duct Tee

Reducer

Cabinet

Openreach Spans / Ducts

Duct

Duct (planned)

Developer-Proposed Structures

Duct Tee

Joint Box

Reducer

Developer-Proposed Spans / Ducts

D54 (90mm duct)

D54 (90mm duct) (2

DE6 (50mm duct)

Developer-Proposed Equipment

AGG

CBT8

FDP12

IJ (B)

SPLITTER (C)

SPLITTER (S)

Address/Plot Number


1

A1

Splitter/CBT Ref

newsite DSI-phase
2-NORTHERN ARC-
FAIRBRIDGE WAY
BURGESS HILL RH15
8BF

10m

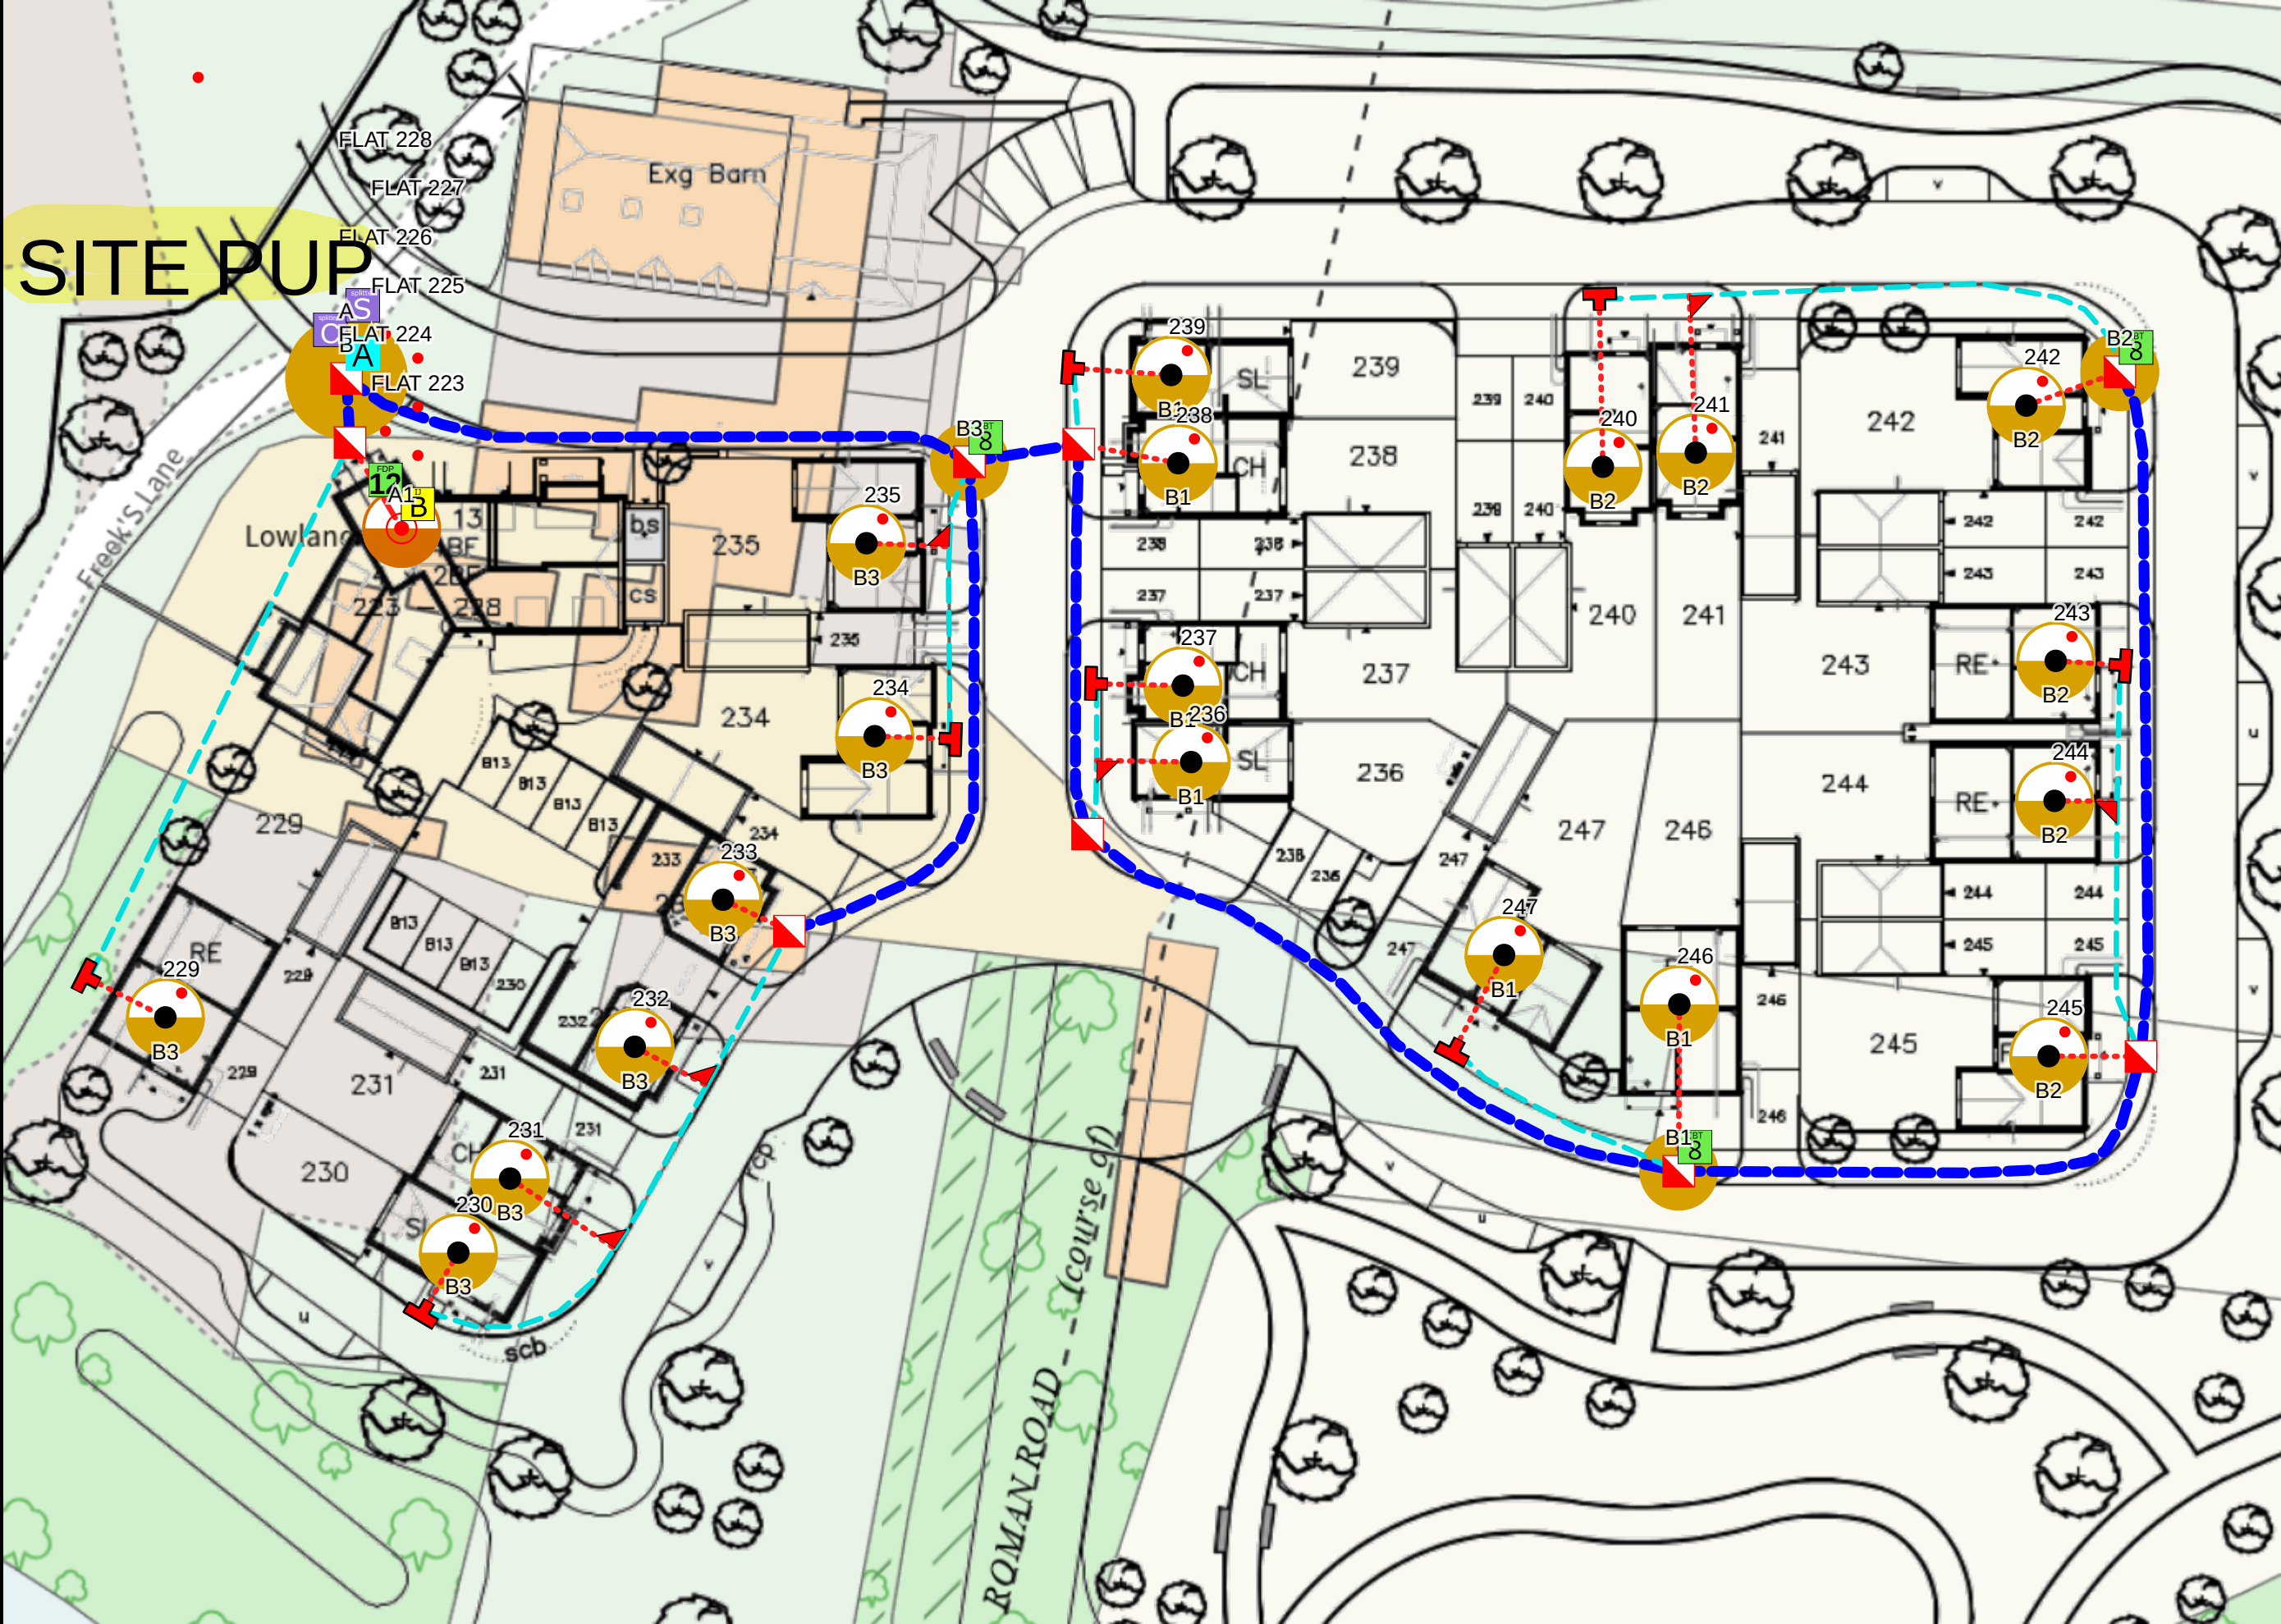

Plant On Map

Work Order Name: BTL/00X

Proposal: OPENREACH CONNECTORISED FIBRE NETWORK

Self-Install: Yes

Important Notice - BT's joint boxes (JB and JUF) must be constructed in non carriageway situations only. If there is any deviation from this please contact your newSite Representative before work commences

© Crown copyright and database rights 2022 OS Licence No. 100210. You are permitted to use this data solely to enable you to respond to, or interact with, the organisation that provided you with the data. You are not permitted to copy, sub-licence, distribute or sell any of this data to third parties in any form.

Exchange Area:
Planned By: Priyanka Prasad
NSI: BTL/00X
Onsite Project ID: HP9FV
Grid Ref: 531533120549
Date: 9/8/2022 21:03:29

Produced using Orion