


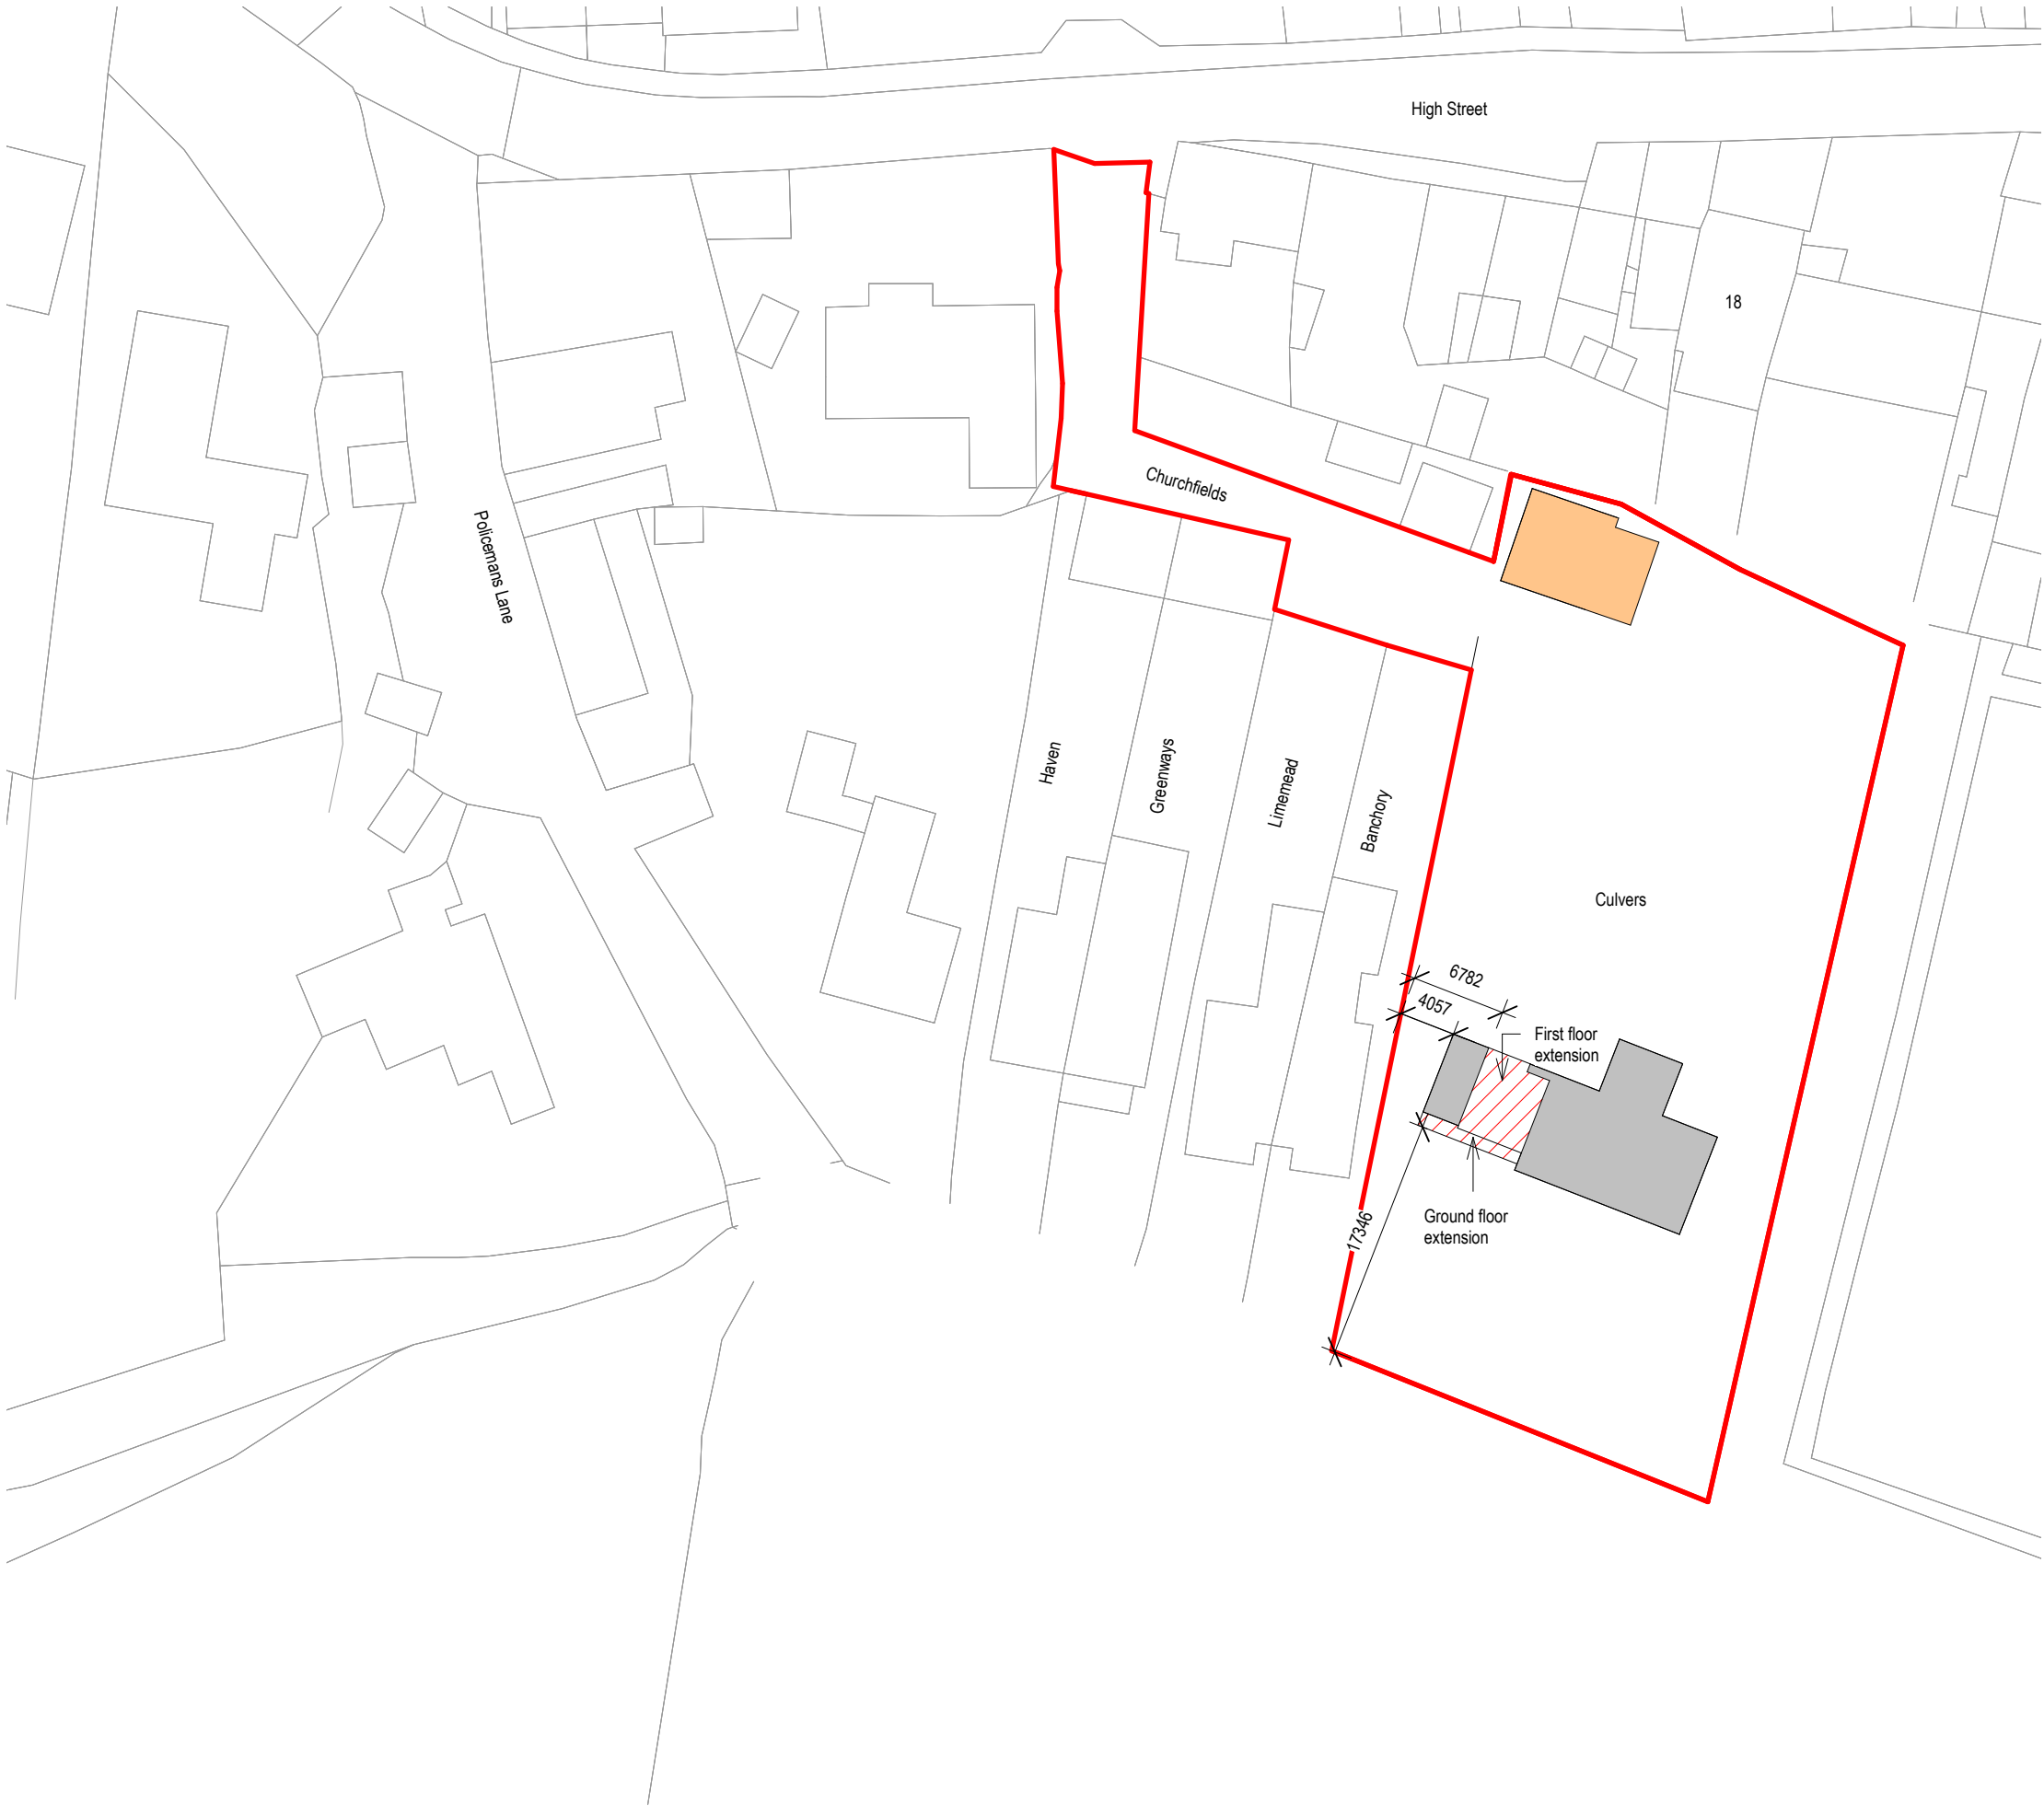

Revisions			
No.	Description	Date	By
3	Planning	10-06-25	
2	Revised plans	20-02-25	
1	PLANNING	15-11-24	

Notes:

GENERAL NOTES:

All dimensions & levels are preliminary and approximate and subject to utilities search, legal boundaries and detailed layouts/ design development through consultation.

Dimensions are to be checked on site by contractor & sub contractors prior to commencement of work, any discrepancies are to be highlighted immediately to the architects.

KEY

- Red Boundary
- Single Storey Garage
- Ground and First Floor Extension

0 5 10 25 M

Scale: 1 : 500 @ A3

Project No. 520 Project Name: Culvers

Drawing Name: Proposed Block Plan

Drawing No. P002	Revision: P3	Suitability Description: PLANNING
Drawn: MS	Checked: GF	Orig Paper Size: A3