


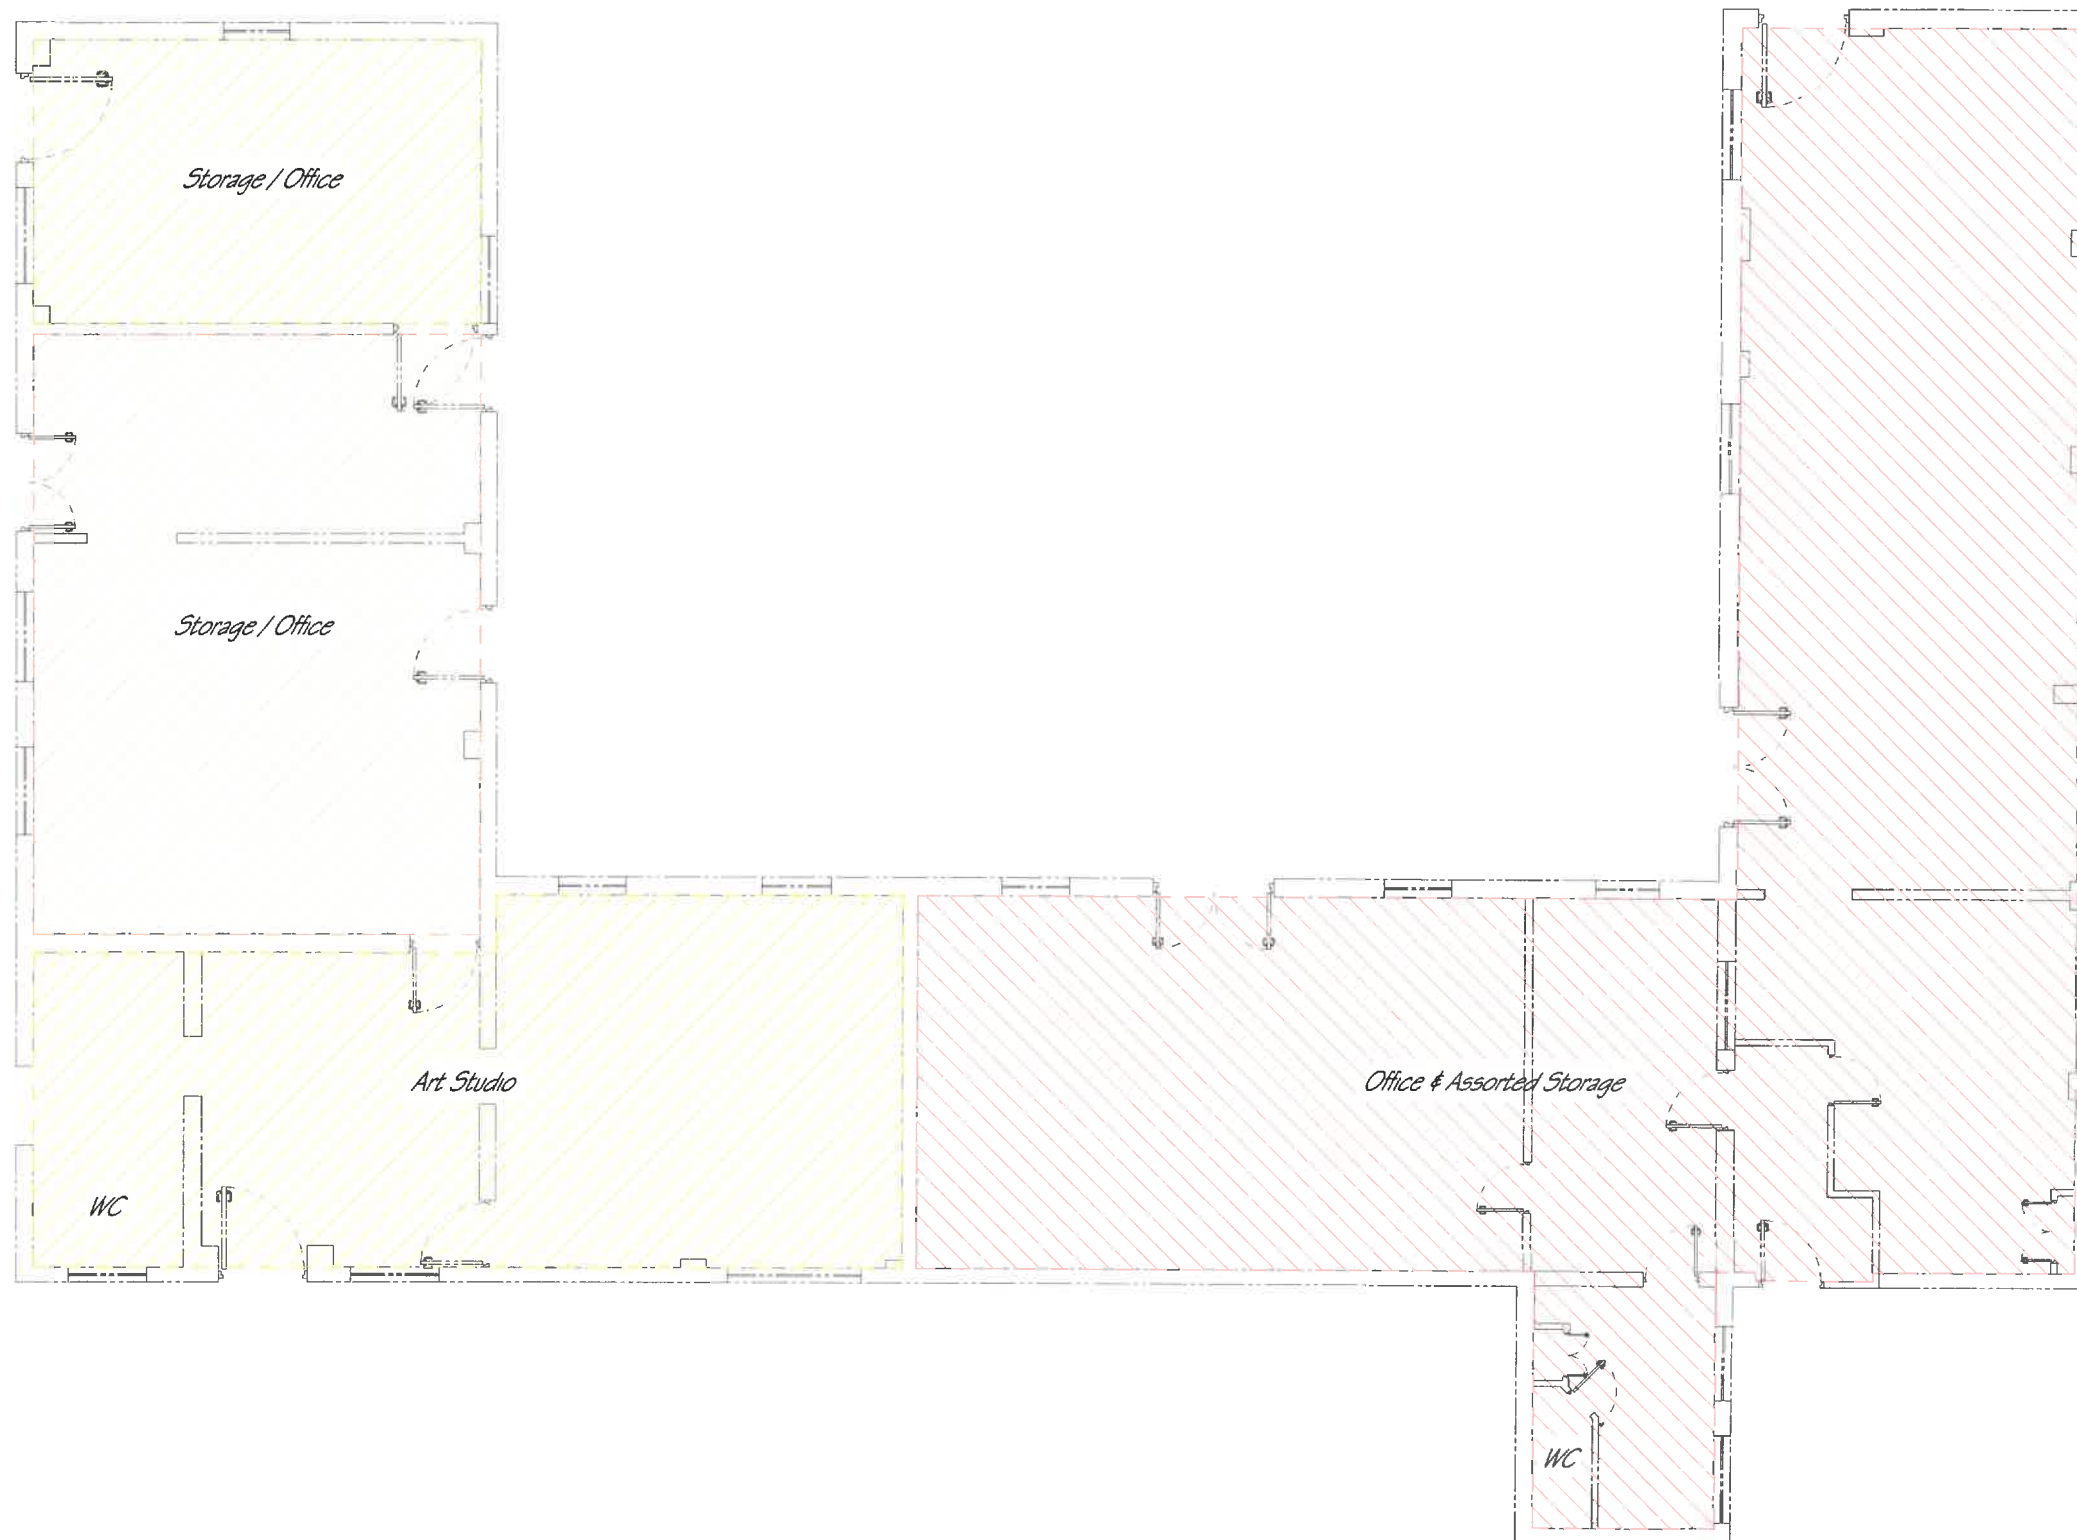

© Spacelink Commercial Interiors
No part of this drawing may be reproduced
without prior written permission.
All dimensions must be checked on site.
Do not scale from this drawing.

Client
Balcombe Estate

Site Address
Bowders Calf Units
Haywards Heath Road
Balcombe
West Sussex
RH17 6QH

Contact
Samantha Collins

Project
Existing Barn
layout for proposed
Units Conversion.

Amendments
A) Existing layout. 25-09
B) Usage of structure added 15-12



The Old Dairy
Pilstye Farm
Rowhill
Balcombe
WEST SUSSEX
RH17 6JN

Tel: 01293 730127
email: info@spacelink.co.uk

Scale 1:50 @ A1	Date 25-09-2024
Drawing Ref. 2458SL SH1.1	Revision B
Drawn CH	